



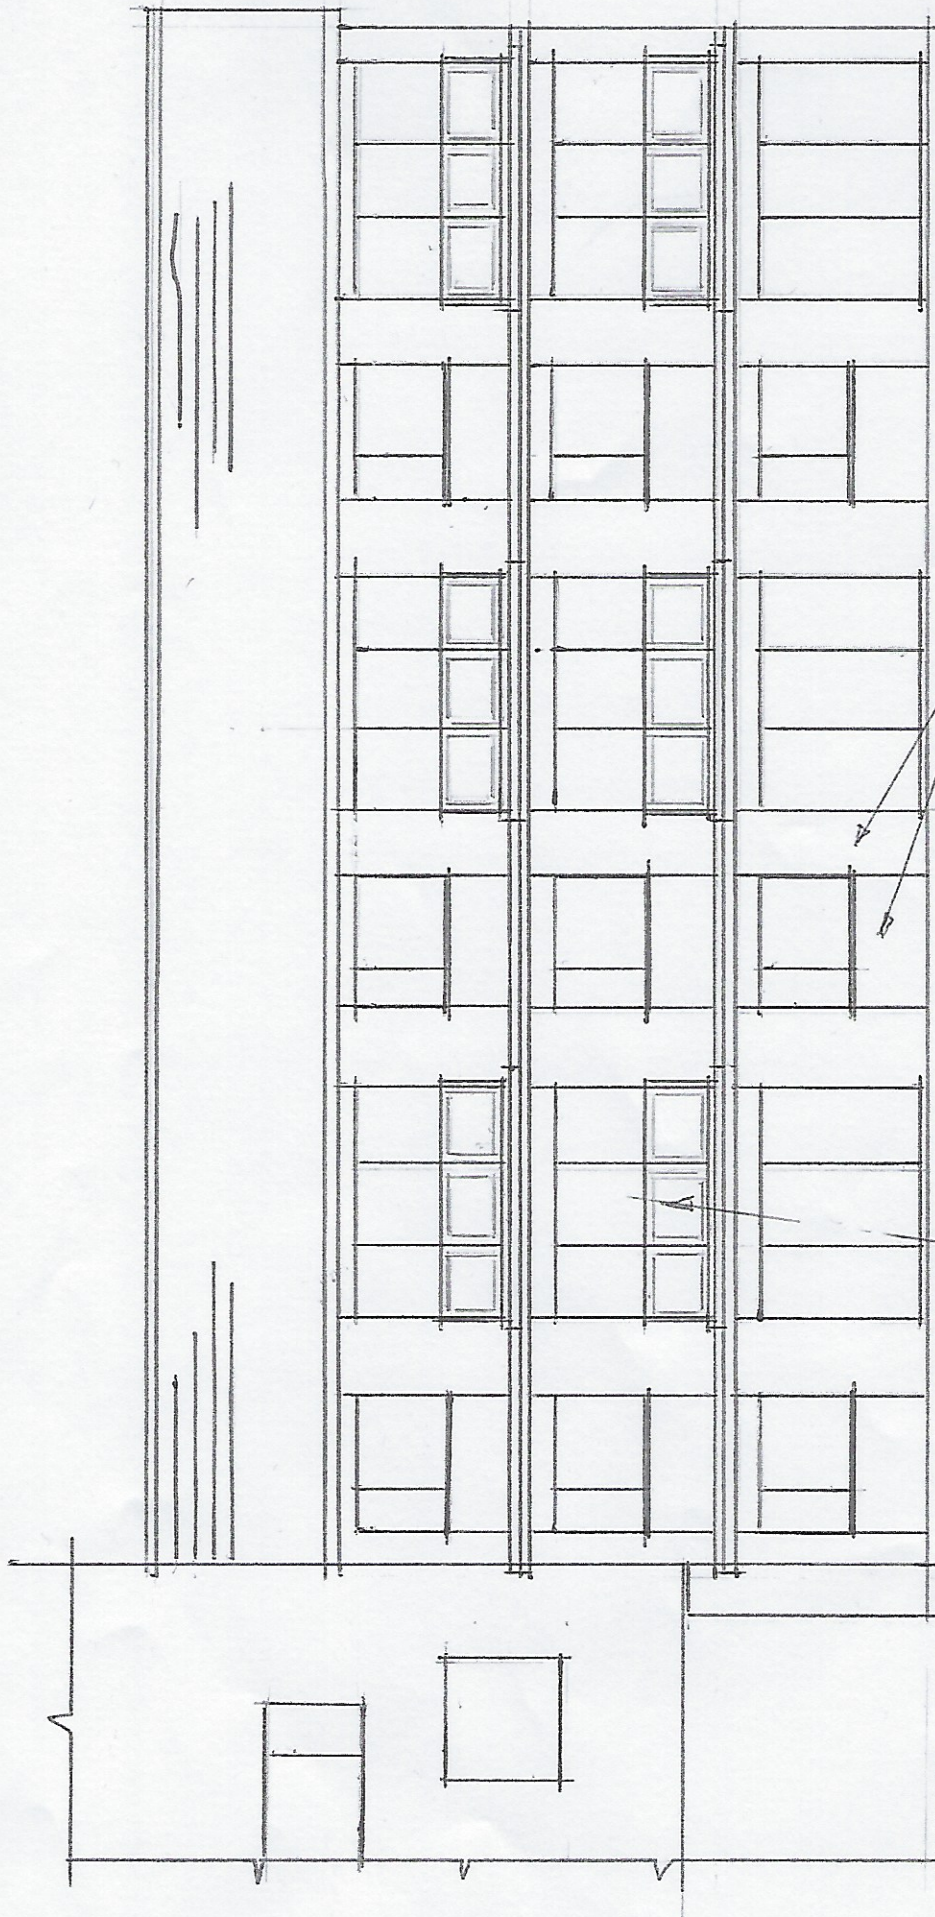

PROPOSED STAINLESS STEEL BALCONY
FRAME-WORK WITH LAMINATE
CLEAR GLASS PANEL INSERTS

SOUTH ELY 1/100
PROPOSED
CLADDING TO ALL NINE FLATS
OVER ALL MASONRY AREAS
BENBRIDGE HOUSE

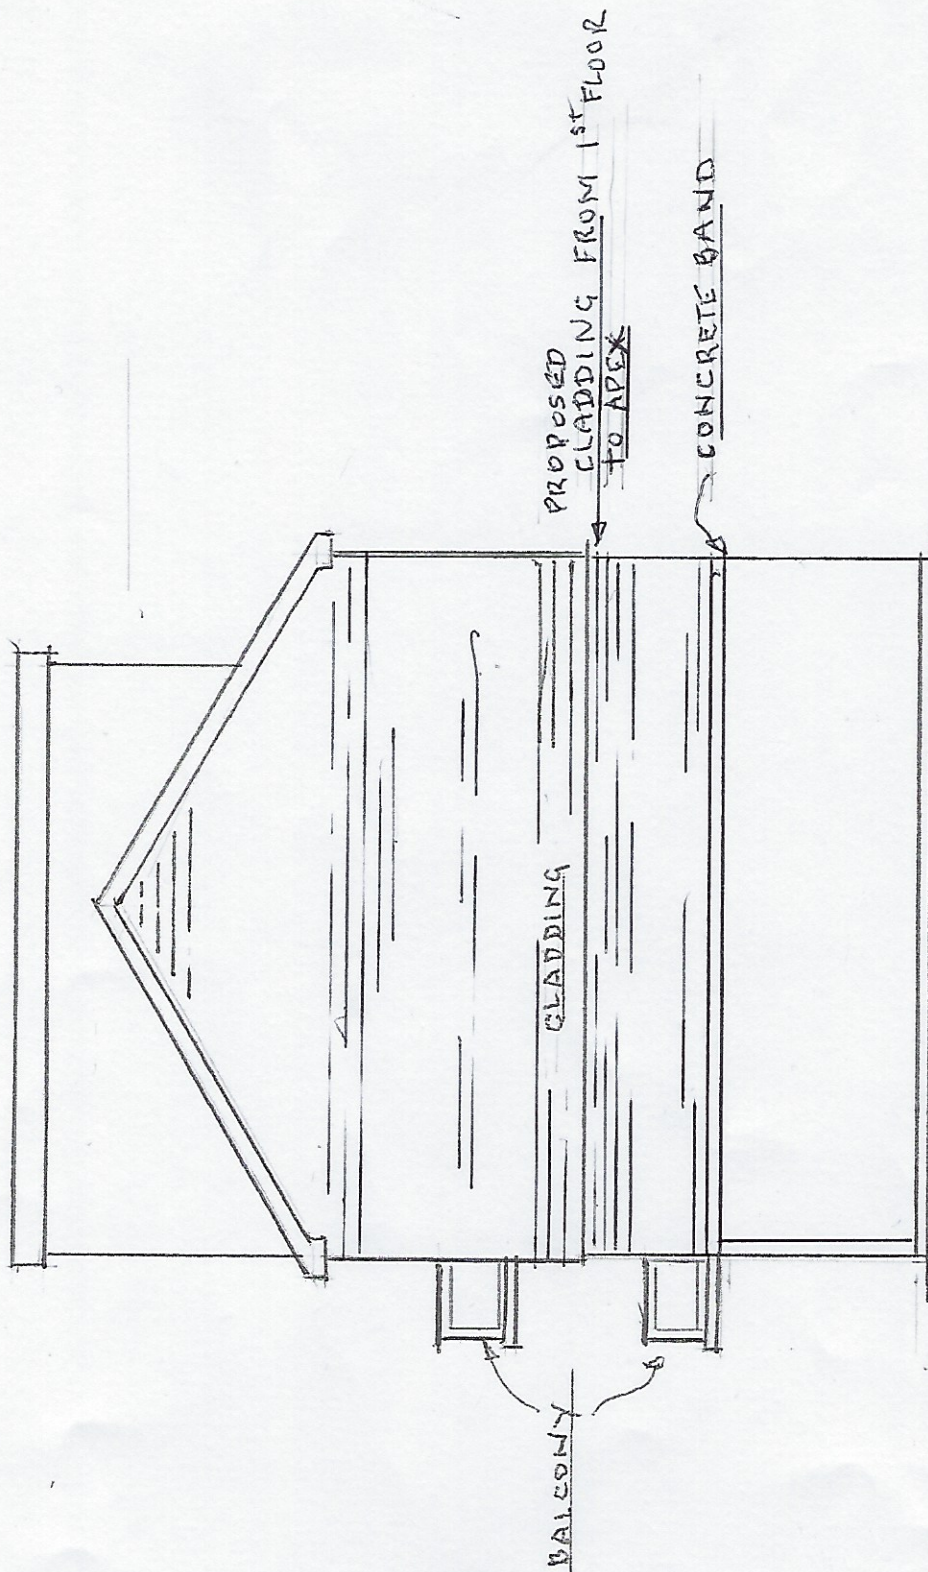

EAST ELEV 1/100

BEMBRIDGE HOUSE