




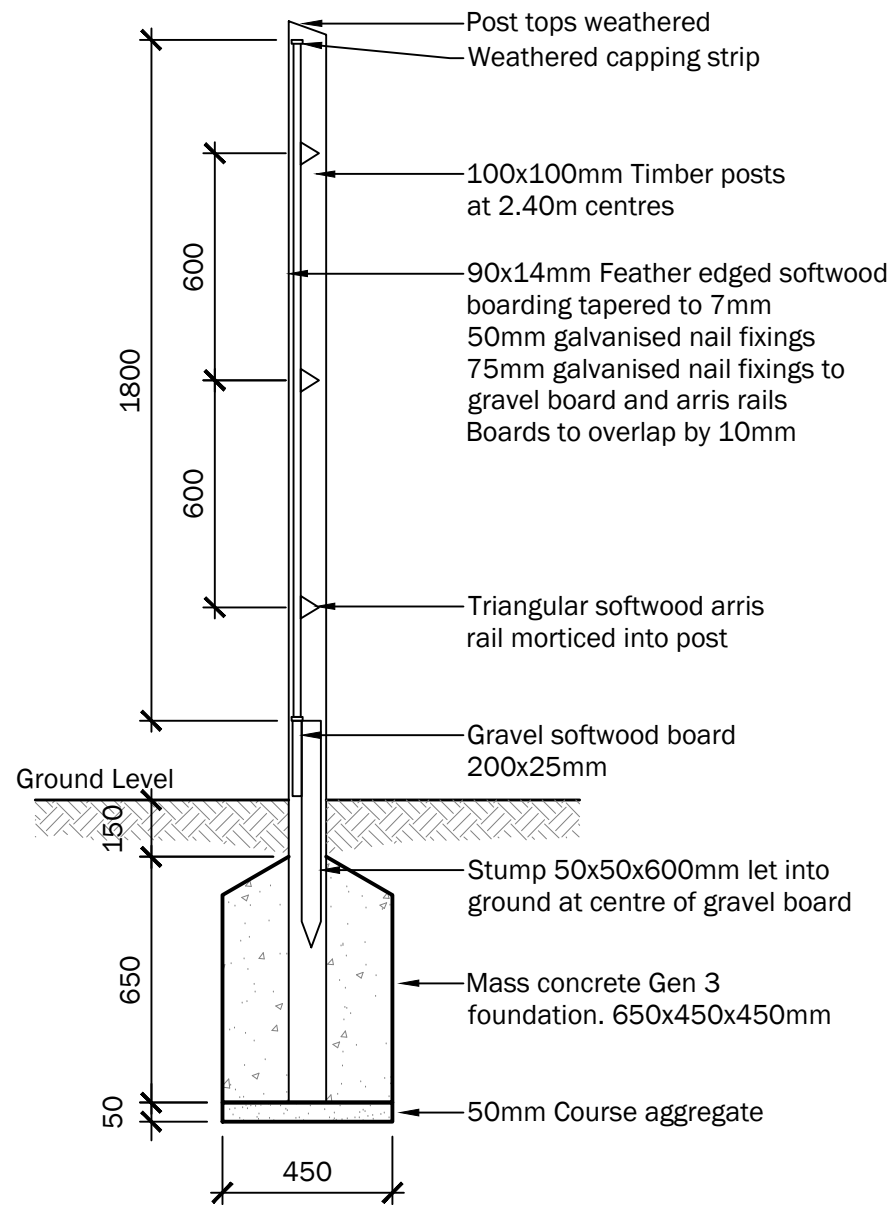

Typical Section

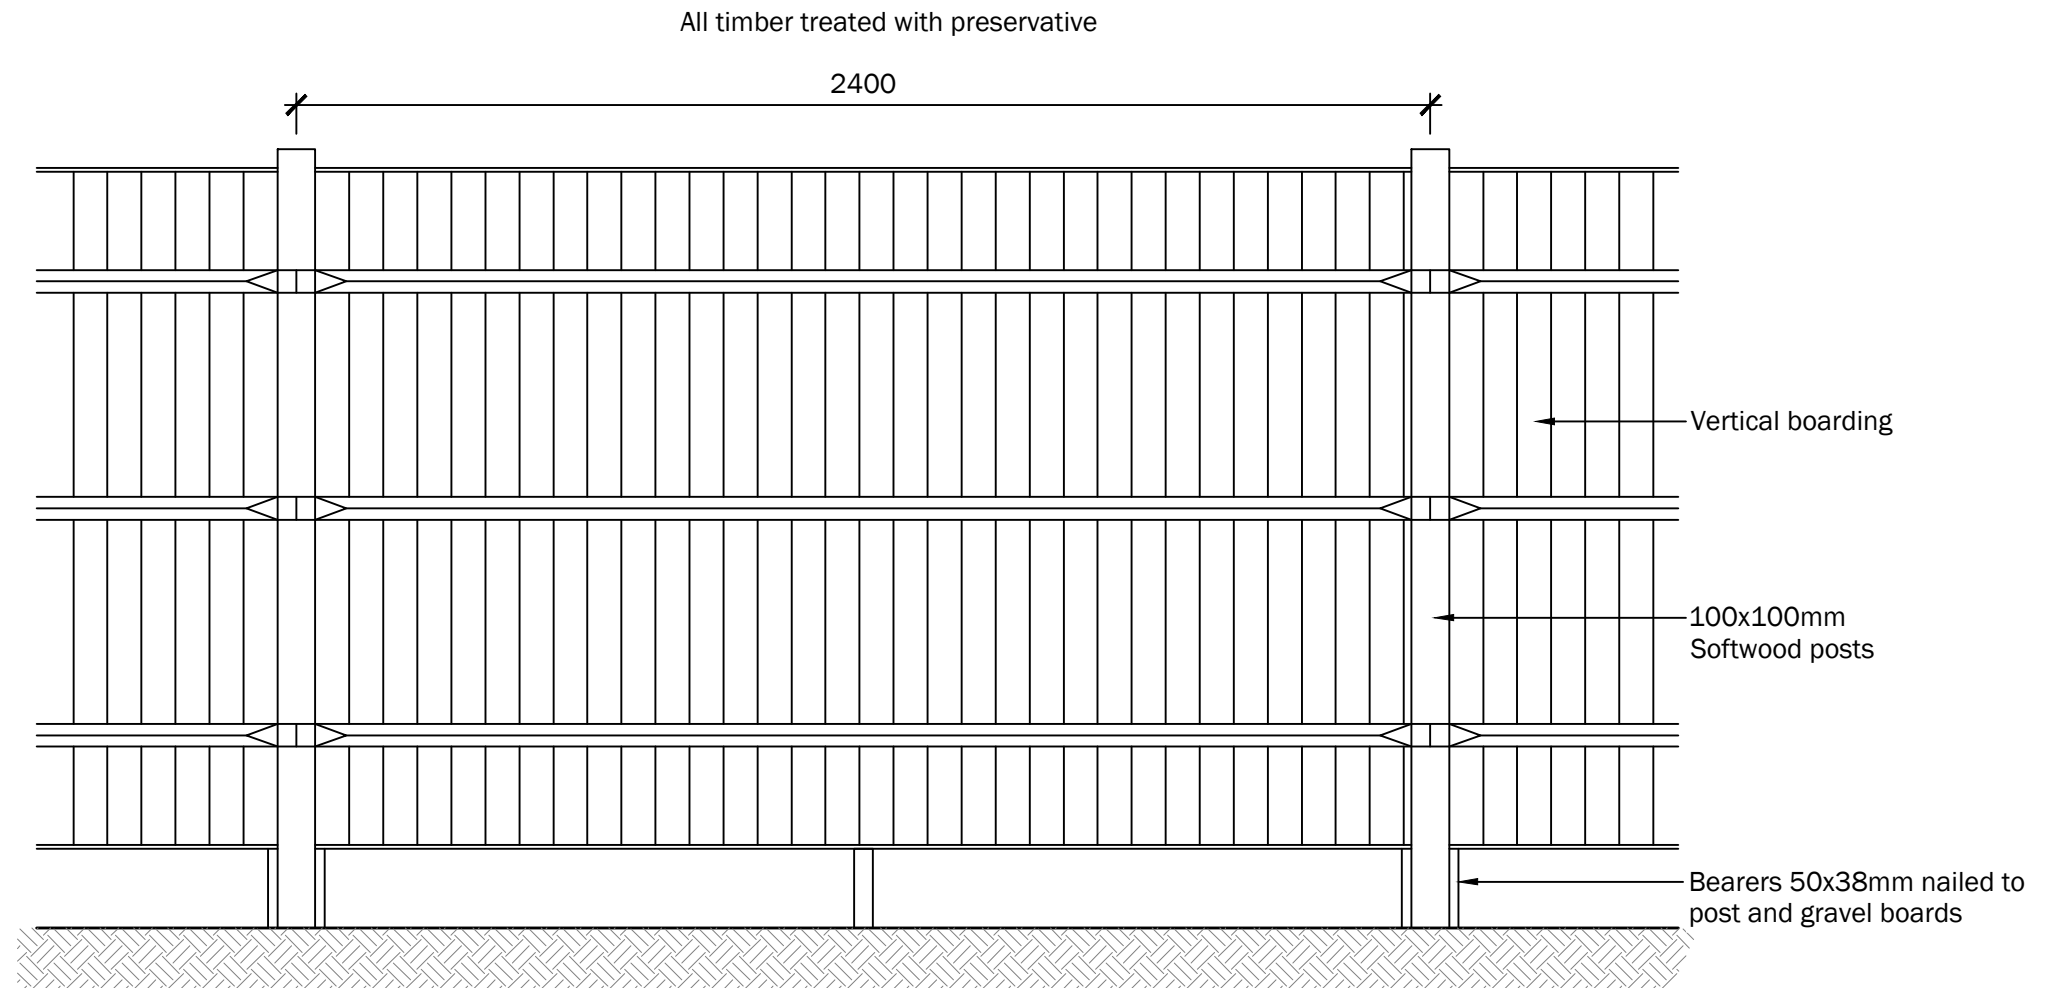

Typical garden elevation of fence

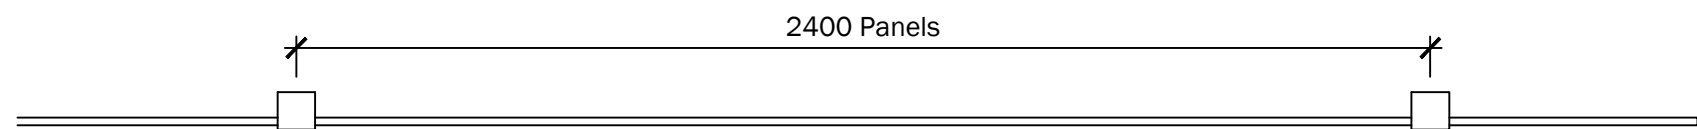

Typical Plan

C1 RAB 19.07.18 CONSTRUCTION

Rev	By	Date	Revisions
-----	----	------	-----------

Client

LINDEN HOMES

Project

PHASE 1A WOODCROFT FARM

Title

CLOSE BOARDED FENCE
1800mm HIGH

Drawing status

CONSTRUCTION

Drawing No.

WS18004-52

Date JUL '18

Scale 1:20

Drawn RAB

Chk'd SJW

Rev.

C1

WHITE structures

Consulting Civil & Structural Engineers

Malt House Studios, 4 Brook Street, Bishops Waltham, Southampton,
Hampshire, SO32 1AX T: 01489 894574
www.whitestructures.co.uk