
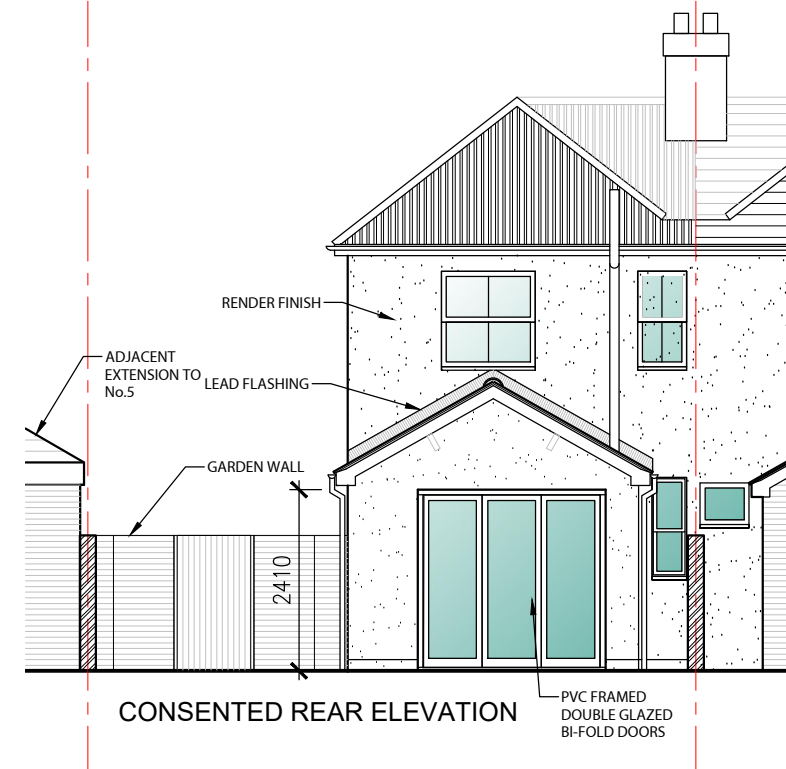
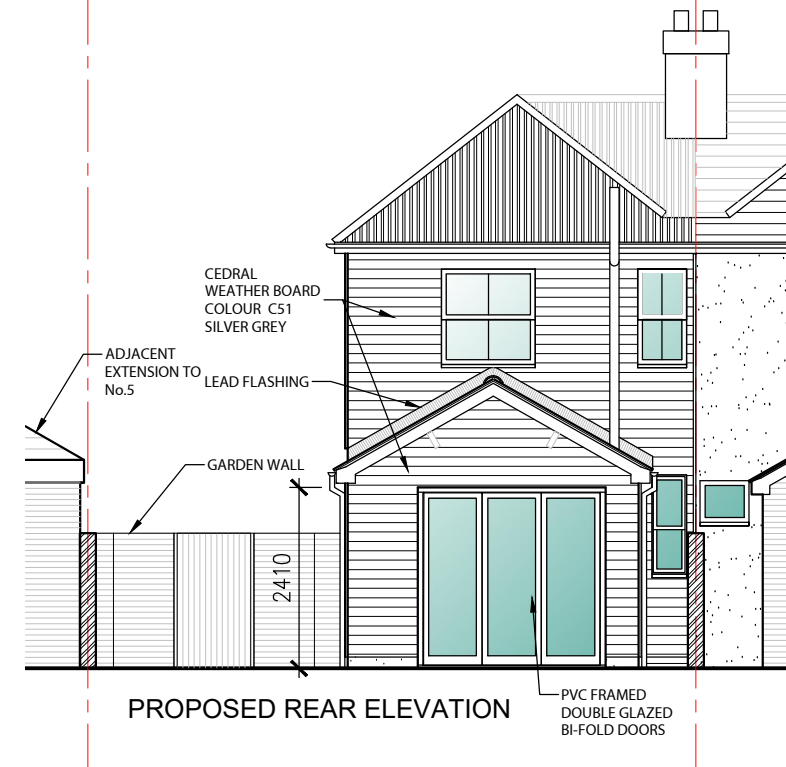


NOTES

Use figured dimensions only. Scale drawing only when a scale bar is present. All dimensions to be checked by user and any discrepancies, error or omissions to be reported to the architectural designer before work commences. Read this drawing with all relevant materials.

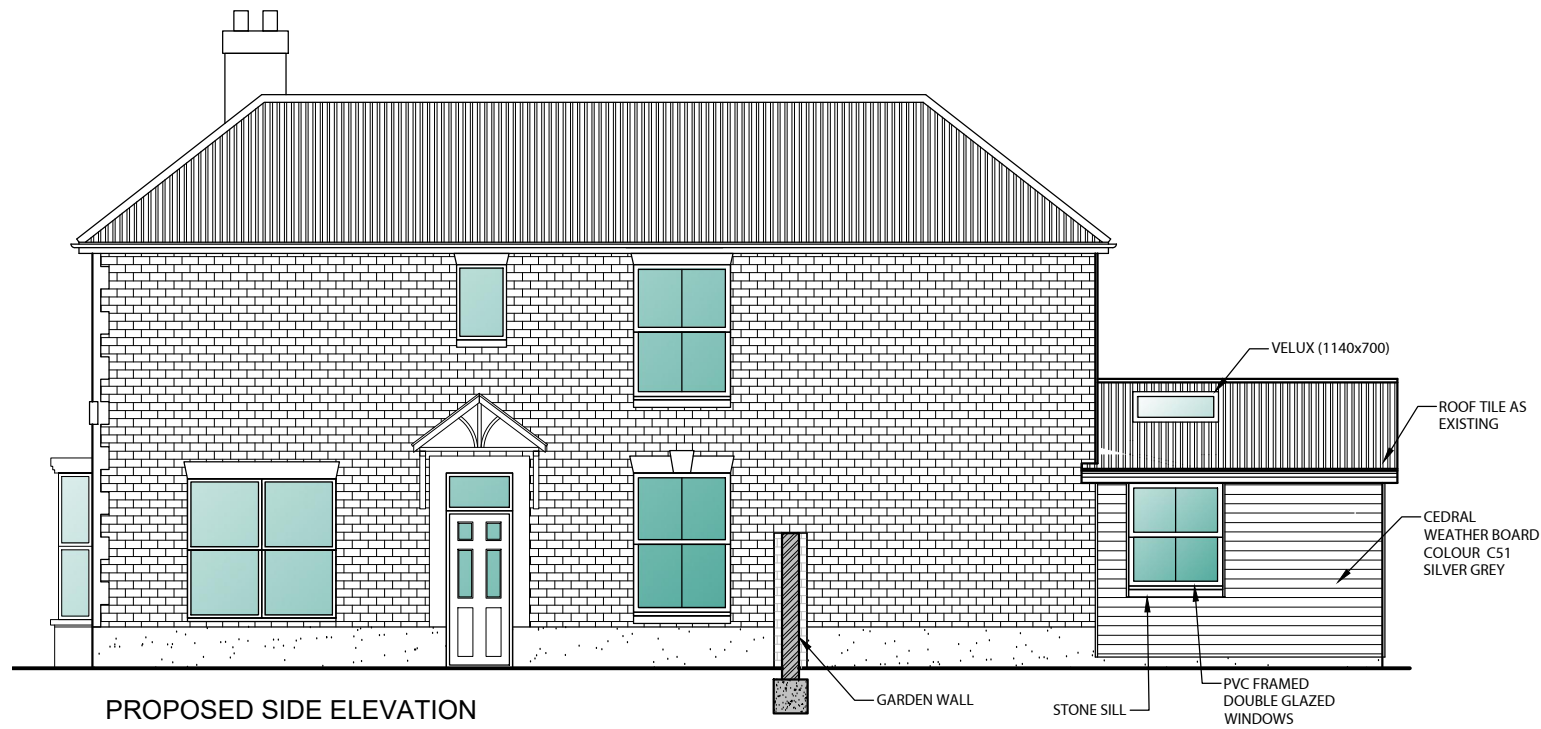

Rev	Date	Dim	Description
Purpose of Issue:			
PLANNING APPLICATION			
client:			
Mr. & Mrs. D. PACE			
project:			
3 KNOX ROAD, HAVANT PO9 1NP			
drawing title:			
CHANGE TO WALL FINISHES - EXISTING /			
CONSENTED & PROPOSED ELEVATIONS			
scale at A3:	date:	drawn by:	checked by:
1:100	08.08.2017	ADR	-
drawing number:			
P1707/PL03			
revision:			

2D Plan Store Ltd.

63 Headley Road Liphook, Hampshire, GU30 7PR

[m] 07748 115683 [E] w02rutter@aol.com