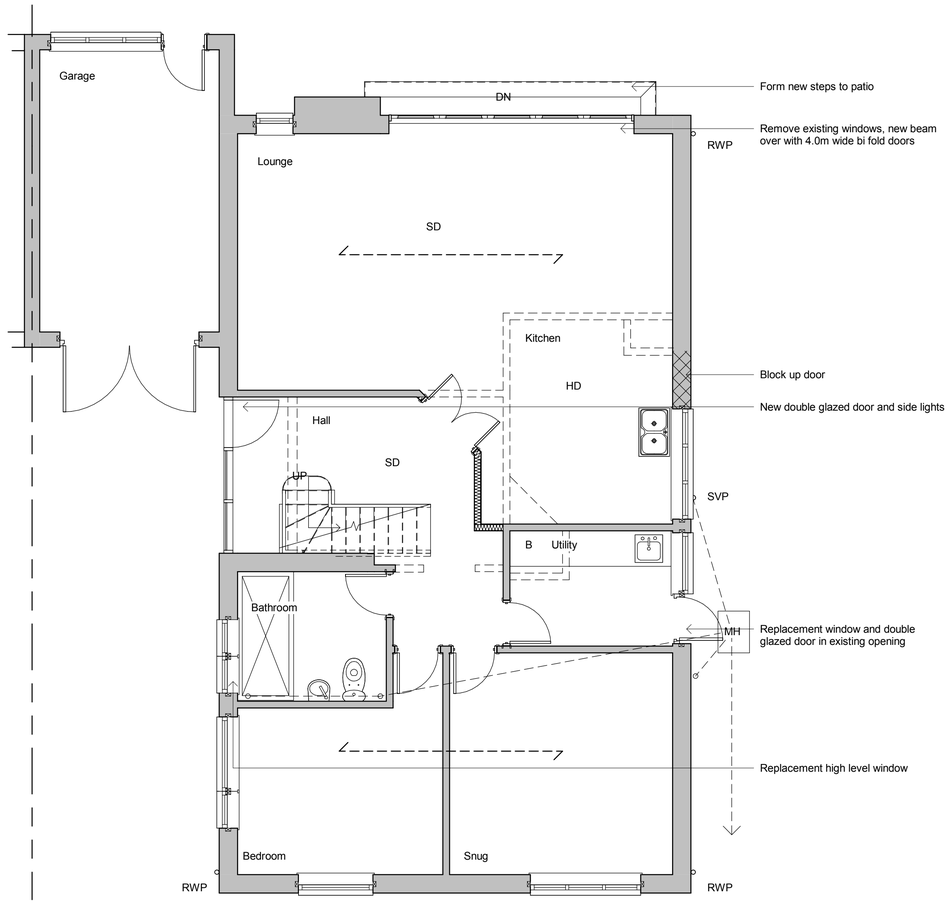

Ground Floor

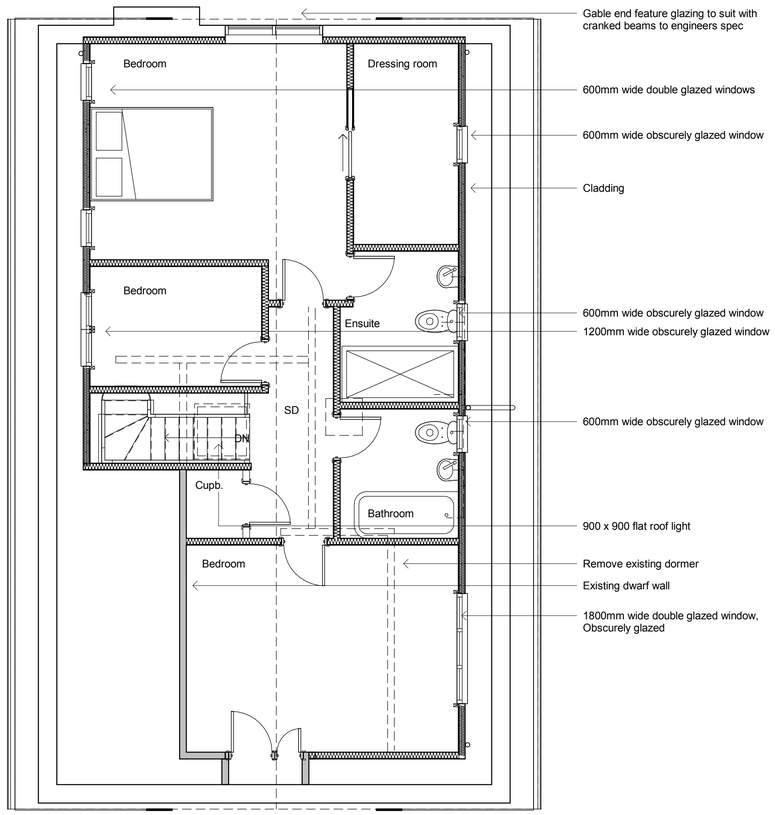

First Floor

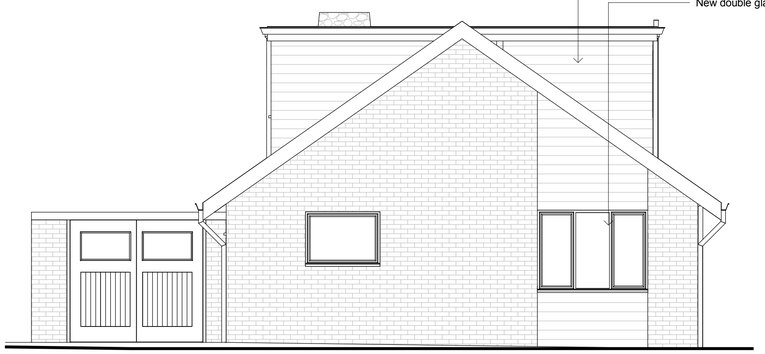

Front Elevation

Side Elevaton

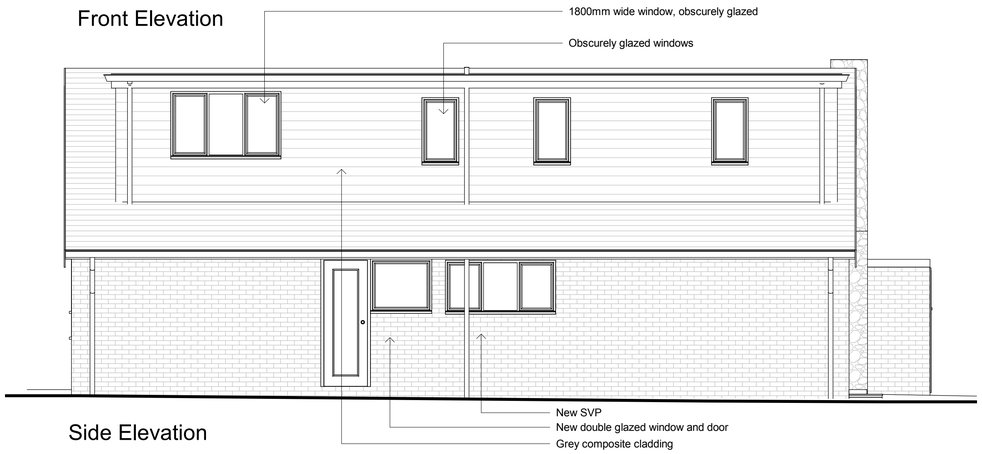

Side Elevation

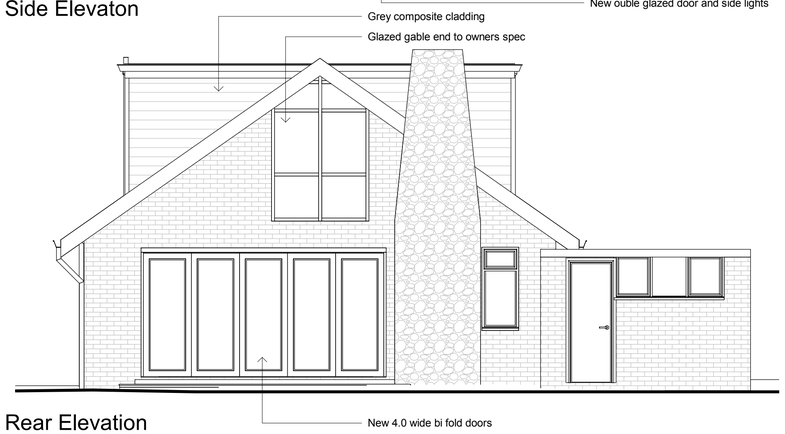

Rear Elevation

Revisions

0.5 0 0.5 1 1.5 2 2.5
SCALE 1: 50 m

1 0 1 2 3 4 5
SCALE 1: 100 m

A - November 2018

Client Revisions

Materials

Light Grey composite cladding to dormer cheeks and front gable

White PVC doors and windows

Drawing Number	2018/162	Sheet	1 of 1
Size	A1	Scale	1:50, 1:100

Project

Proposed details
November 2018

Job Title

21 Birch Tree Drive
Emsworth
Hampshire
PO10 7RS

Do Not scale from this drawing except for planning as photocopies will be subject to distortion
Drawings to be read in conjunction with all other Designers and structural engineers contract drawings and specifications:
Any discrepancies must be brought to the attention of the Designer immediatialy.
The contractor must verify all dimensions by site measurement before ordering materials or manufacturing components
Substitute materials and products to those named will be acceptable if proven to be of equal or higher performance and not in conflict with other elements

M.J.Humphrey
Ltd

RICS cabe chartered association of building engineers

Mel Humphrey MRICS, MBEng
39 Northease Drive
Hove
East Sussex
BN3 8PQ
Mel@mjhumphrey.co.uk
07701055182

Adam Humphrey
9 Racton Road
Emsworth
Hampshire
PO10 7SY
Adam@mjhumphrey.co.uk
07812419142