


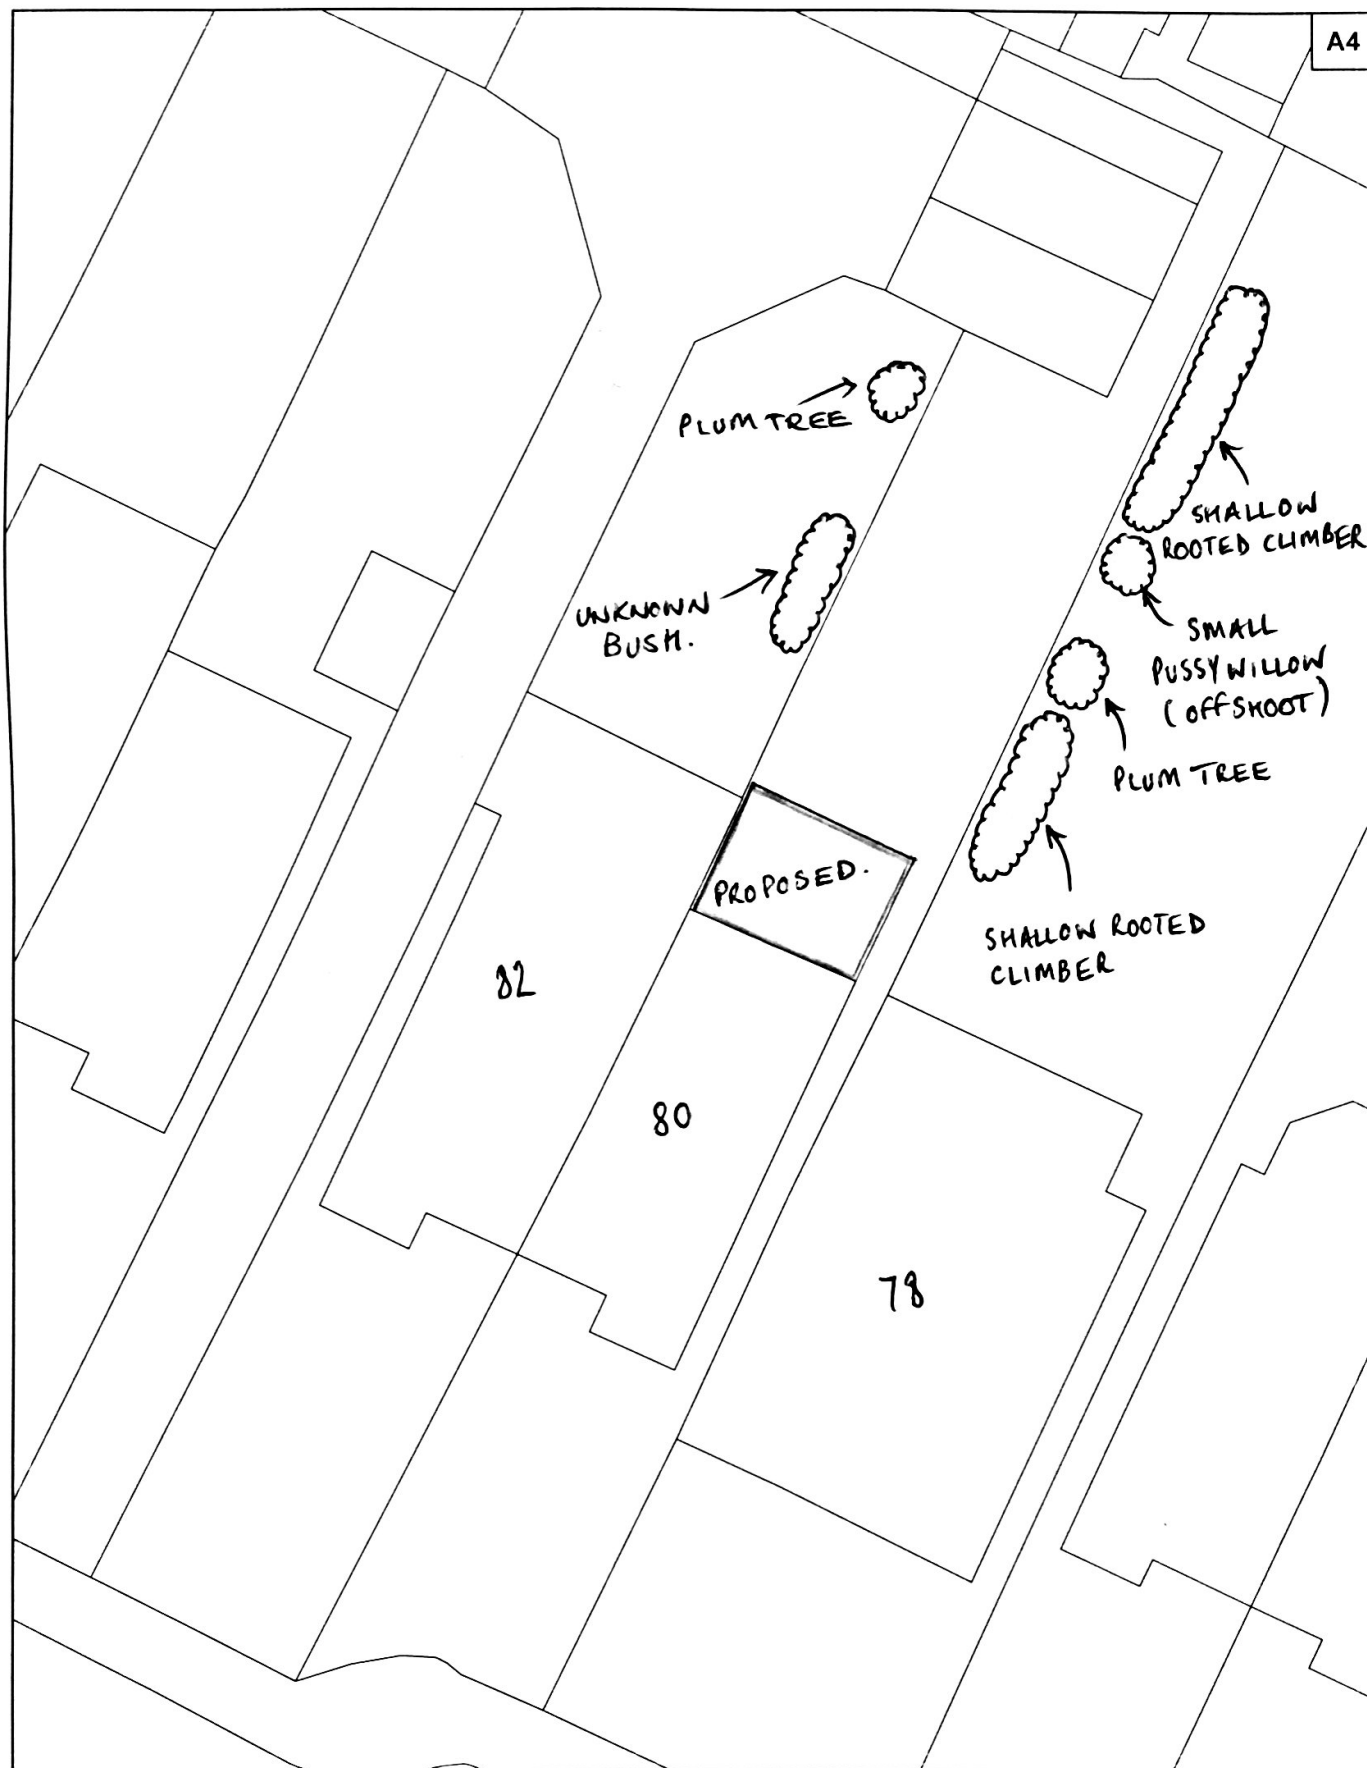

KINGS ROAD PLAN (3)

Drg No:

Job No:

OS Ref: SU6811SE

Scale: 1:200

Date: 19/04/2018