


NOTES:

Dimensions to be checked on site before commencing work. Any discrepancies shall be reported to the architect immediately.


Do not scale from these drawings except for planning purposes. Use figured dimensions only.

Where applicable this drawing is to be read in conjunction with other consultants' drawings.


Ordnance Survey, (c) Crown Copyright 2018.
All rights reserved.
Licence number 100022432

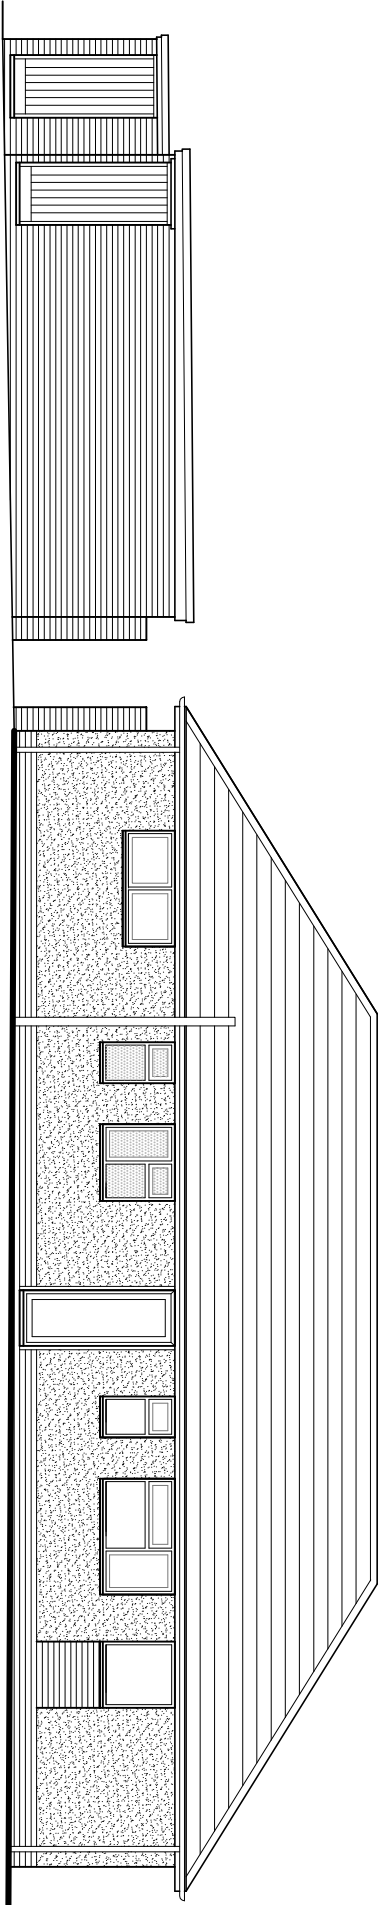

North (side) elevation

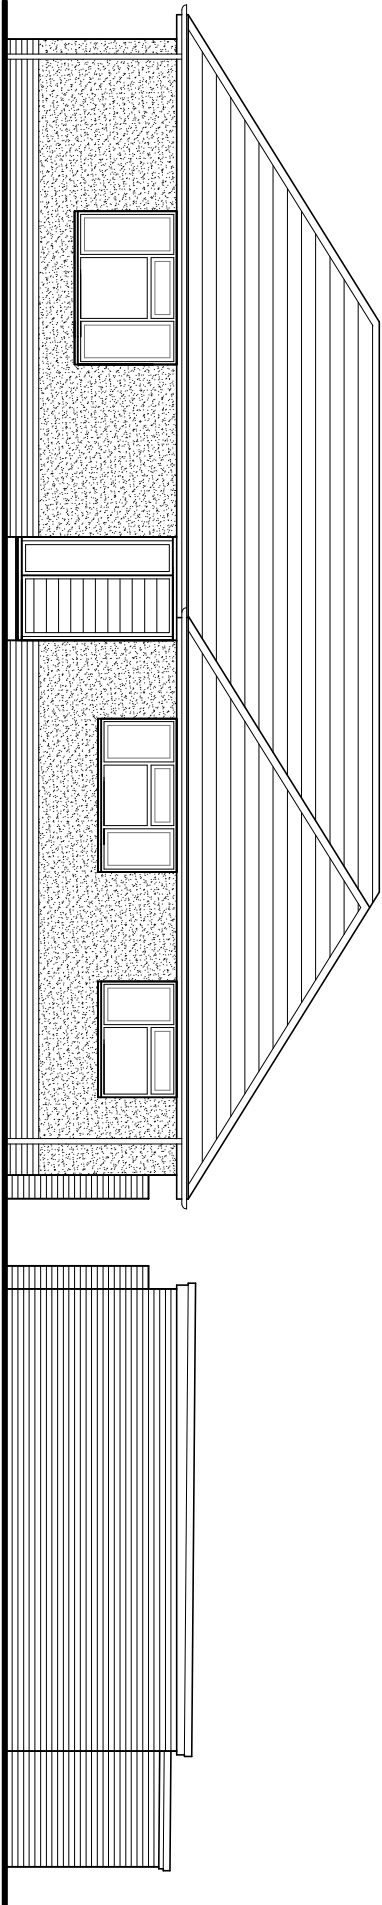


South (side) elevation

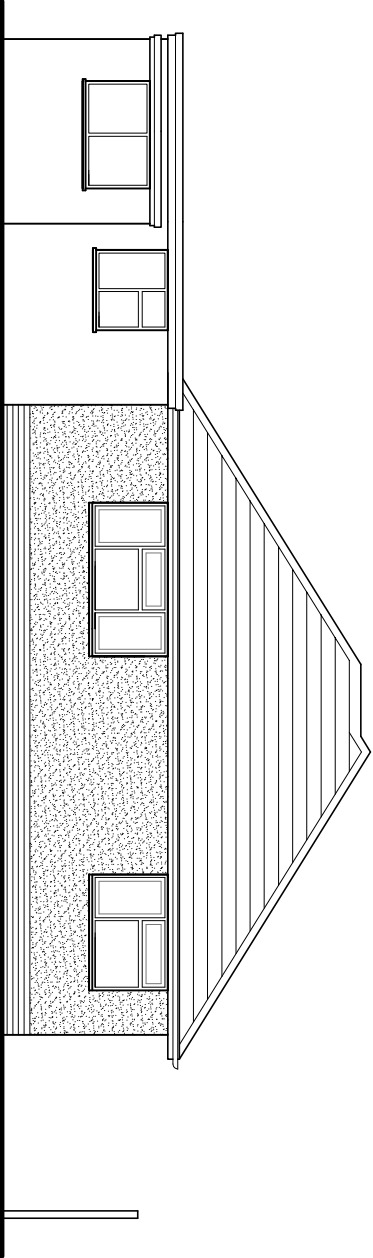


East (side) elevation

Existing elevations scale 1:100

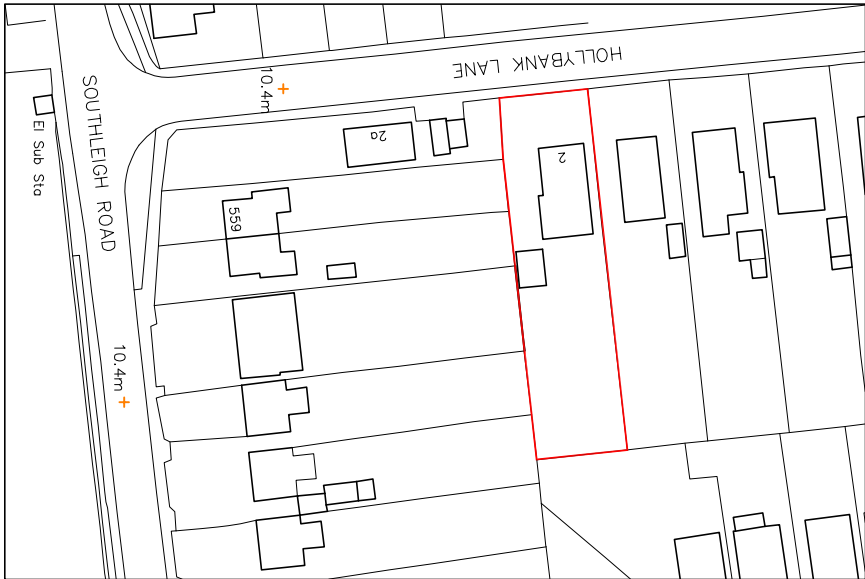

Location plan scale 1:1250

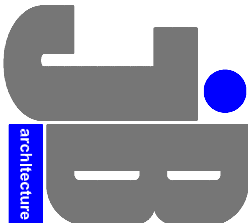

JIMMY BESSANT ARCHITECTURE
TEL: 01243 373620 M: 07769904282
E: jimmy@jb-architecture.co.uk
Web: www.jb-architecture.co.uk

For
MR & MRS CLARKE
Project
**PROPOSED REAR EXTENSION
AT 2 HOLLYBANK LANE
EMSWORTH
PO10 7UD**

Title
**EXISTING ELEVATIONS
& LOCATION PLAN**

Date	Drawn	Scale	Checked
MAY 2018	JB	1:100 @ A3	-
Job Number	Drawing Number	Revision	
PL183.18	402	A	