




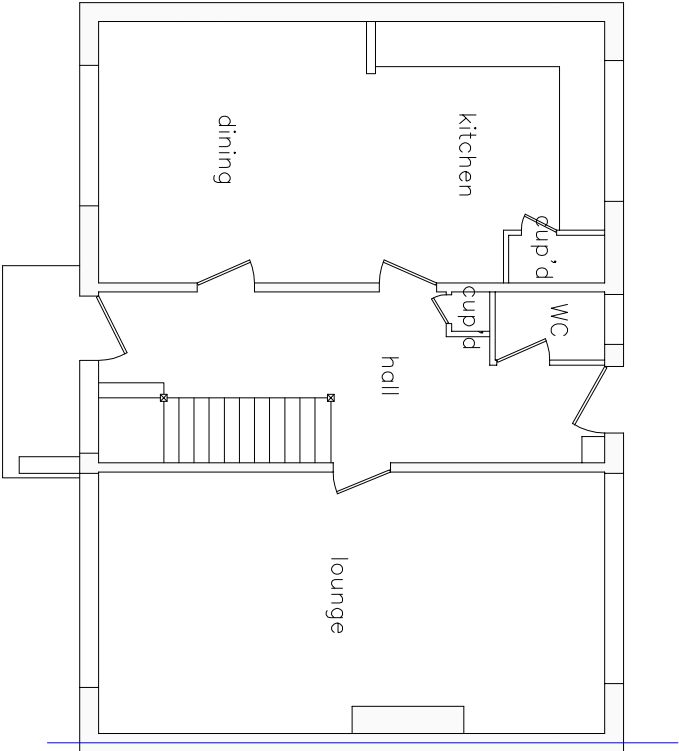


EXISTING GROUND
FLOOR LAYOUT

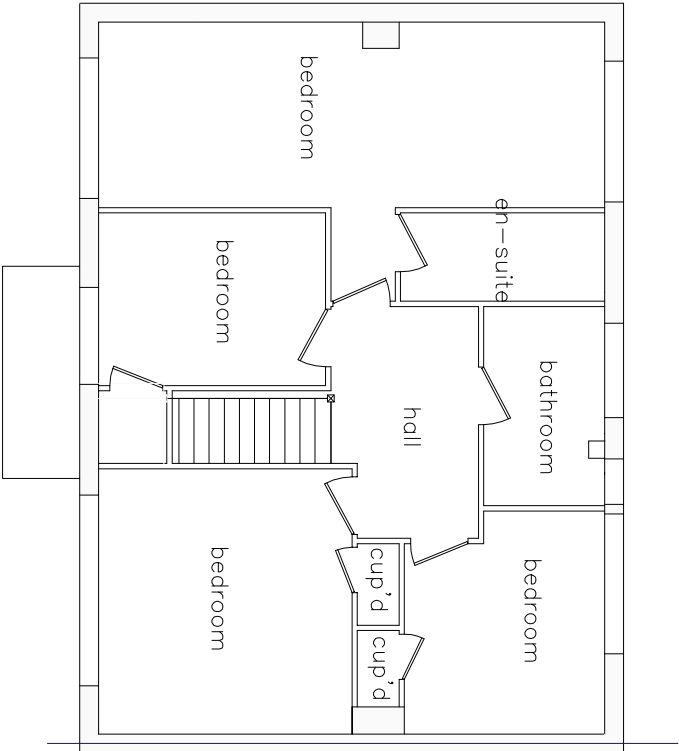

EXISTING FIRST
FLOOR LAYOUT

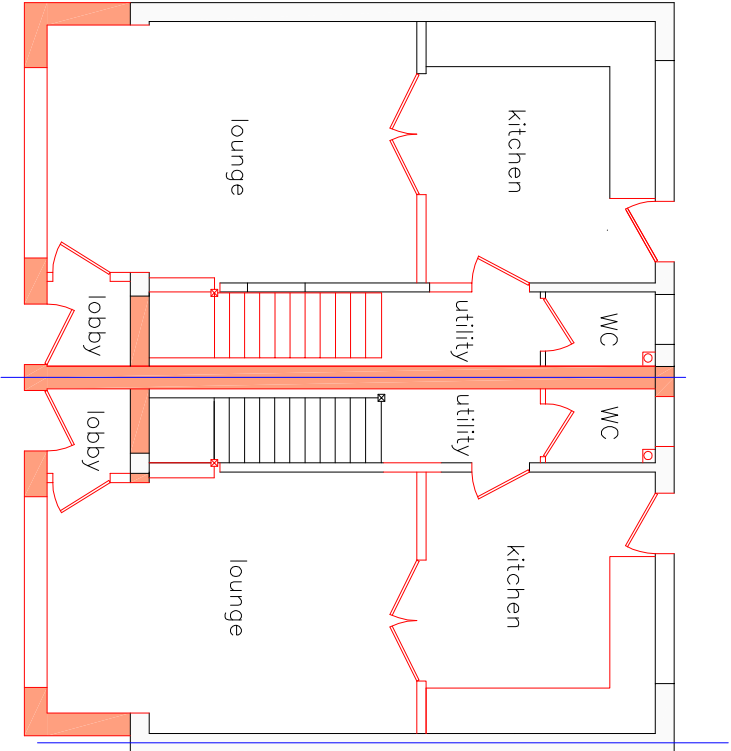

PROPOSED GROUND
FLOOR LAYOUT

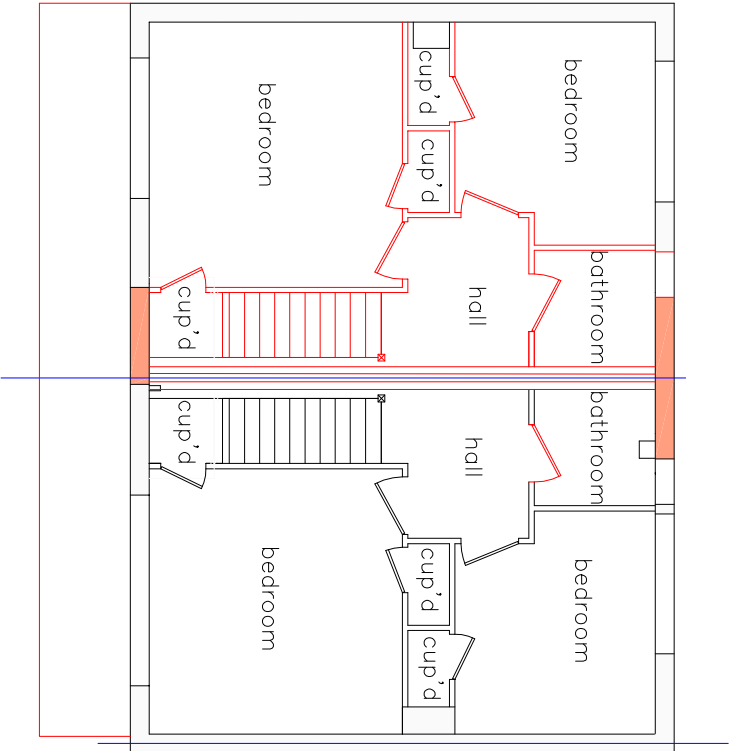

PROPOSED FIRST
FLOOR LAYOUT

scale 1:100

MR HAYLOCK 33 WILDMOOR WALK HAVANT PO9 5QZ		DRAWING NUMBER: 105		DATE 27/10/17	
		TITLE: EXISTING AND PROPOSED PLANS		SCALE 1:100	