


© Copyright: all rights reserved.
This drawing must not be reproduced without permission.
This drawing must be read in conjunction with all relevant consultancy/
statements and reports prepared by the relevant consultants.
This drawing must not be used for construction unless issued for construction.
All dimensions on this drawing are in millimeters (unless otherwise stated).
Do not scale from this drawing.

Key:

Land Ownership Boundary

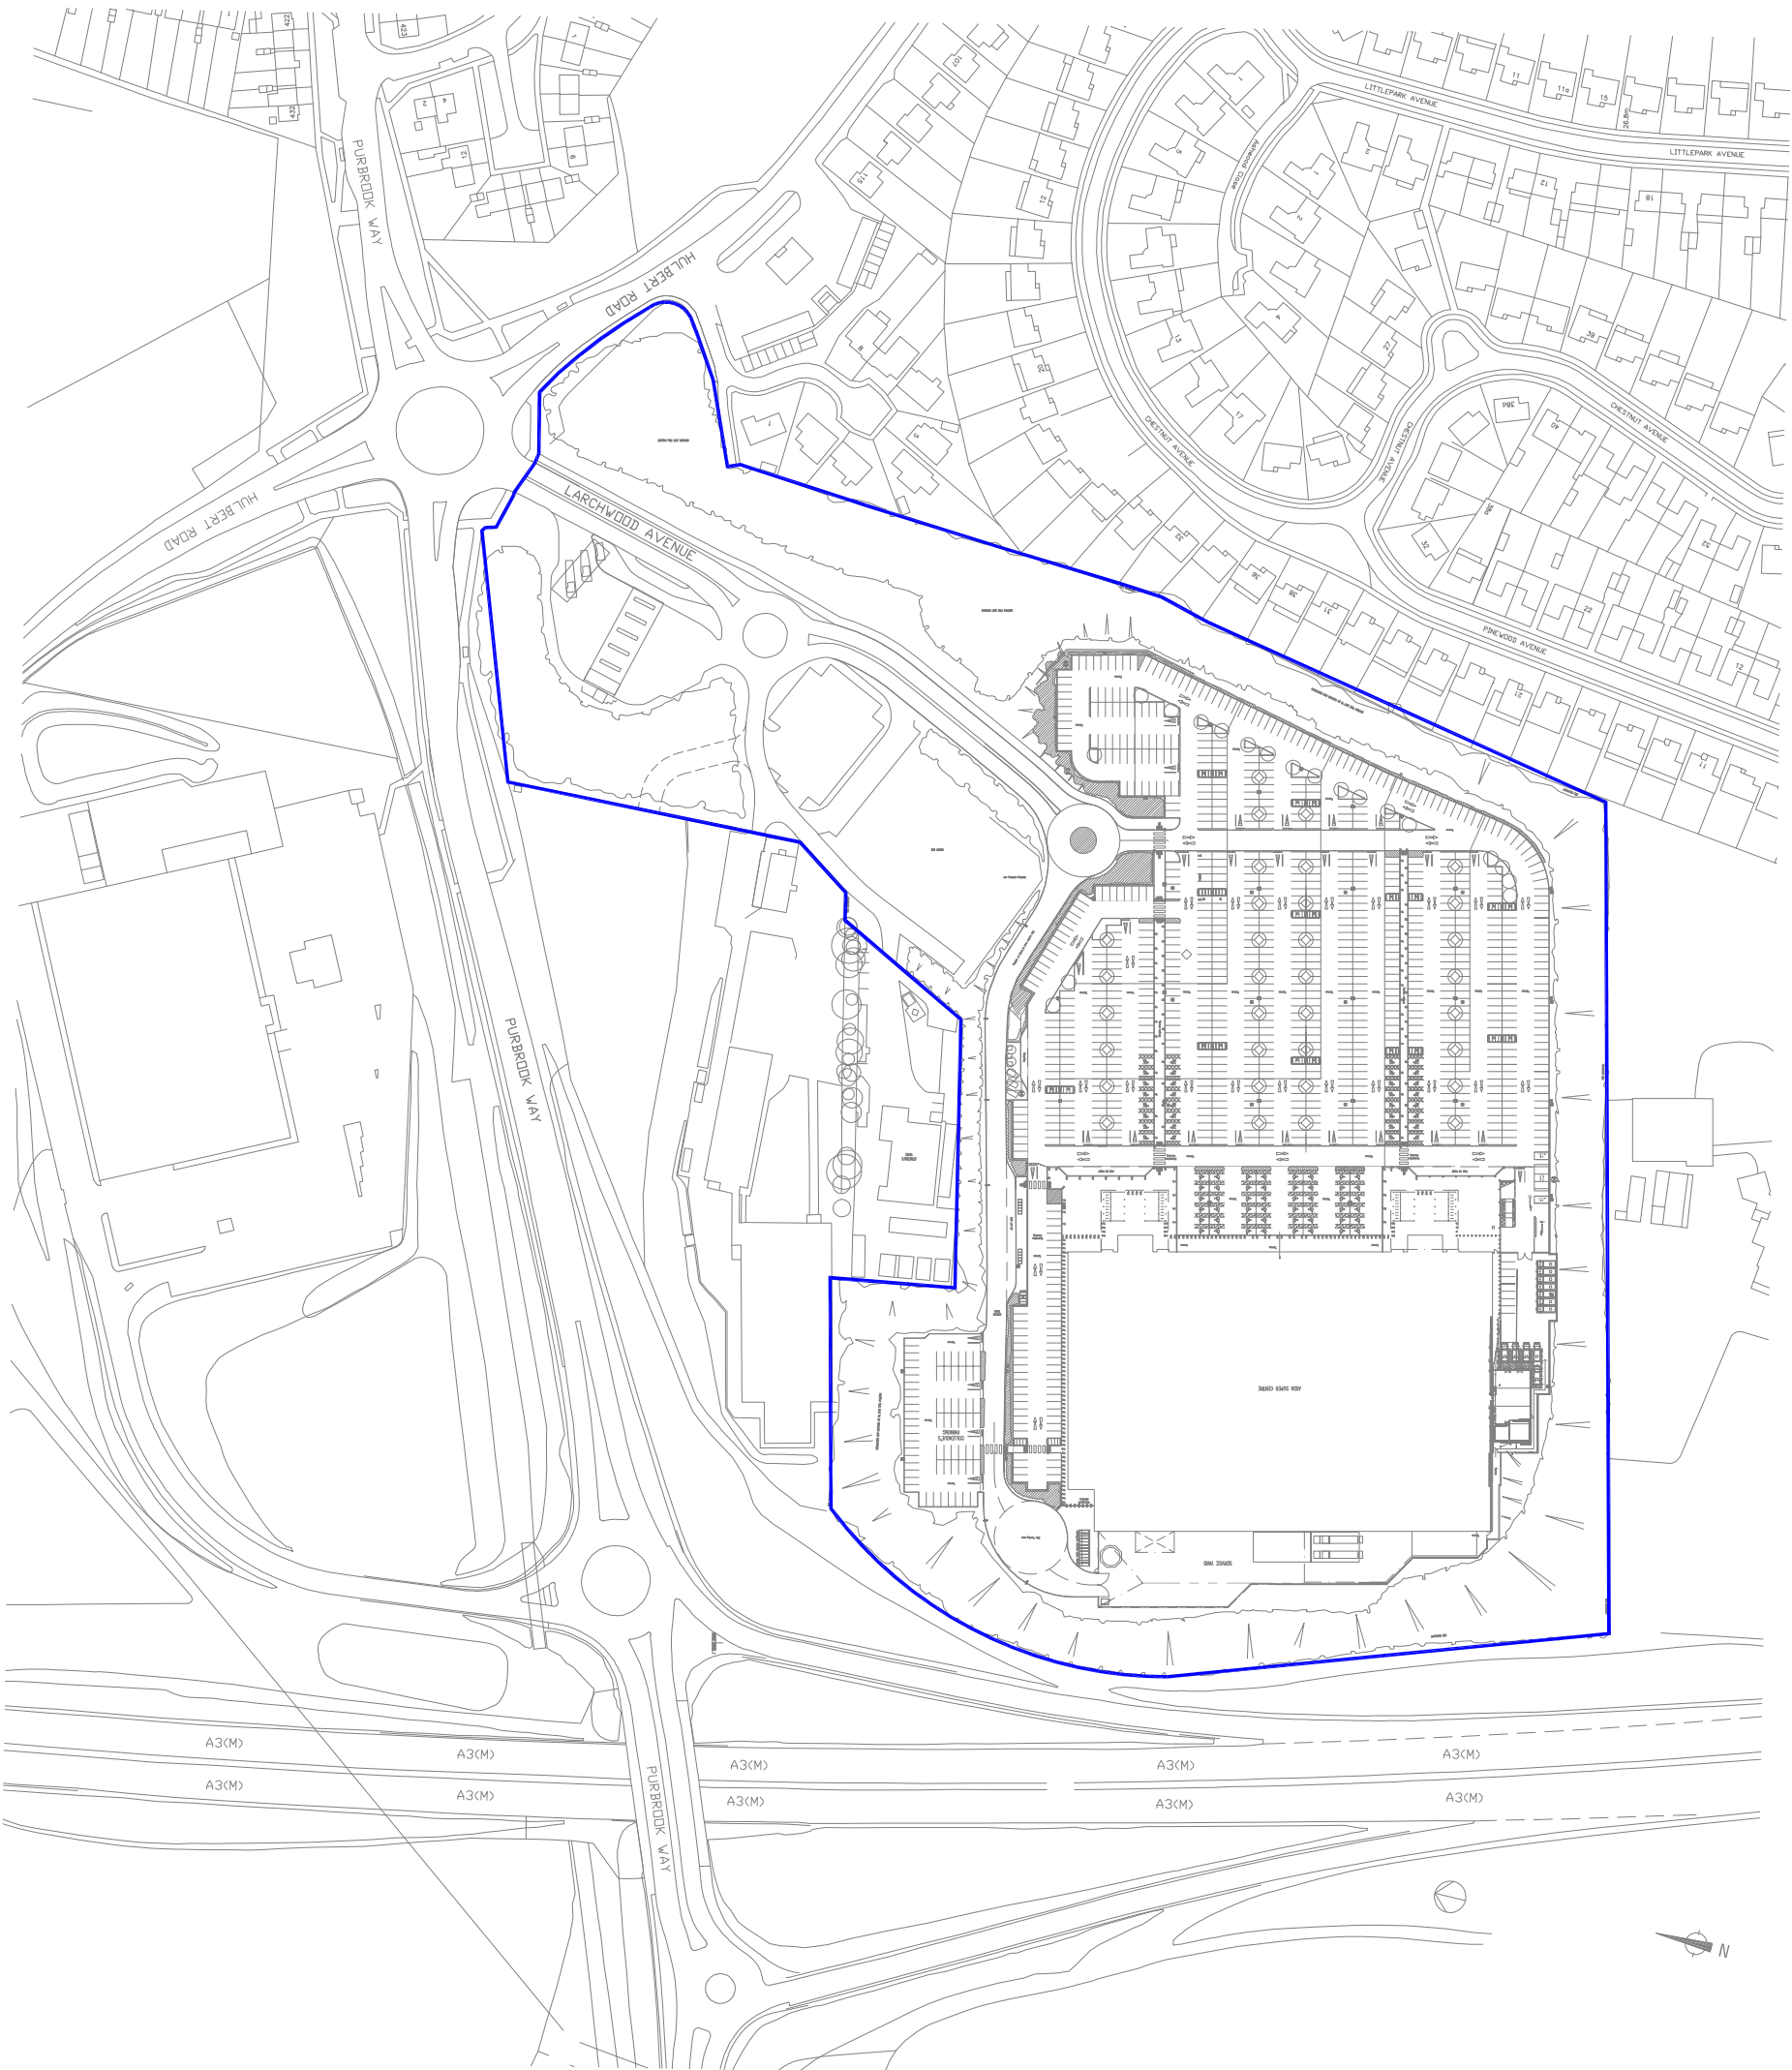

Rev	Date	Amendment	

PLANNING

Project No	Dwg No	Rev
2217 4627	BP01	-

Dwg Title	Block Plan
-----------	------------

Date	July 2018	Scale	1:2500 @ A3
Drawn	OC8	Designed	CHM
		Checked	CHM

Project

Asda Havant Click and Collect 2017 (4627)
Larchwood Avenue, Betchampton, Havant PO9 30W

Client



Gleneagles Project Services Ltd
2 Pelion Place, Bradley Business Park,
Dyson Wood Way, Huddersfield, HD2 1BT
Tel: 01484 422219 Email:enquiries@gps-uk.co.uk

SCALE BAR - METERS

