


- MATERIAL KEY
- FACING BRICKWORK

RENDER

TILE HANGING

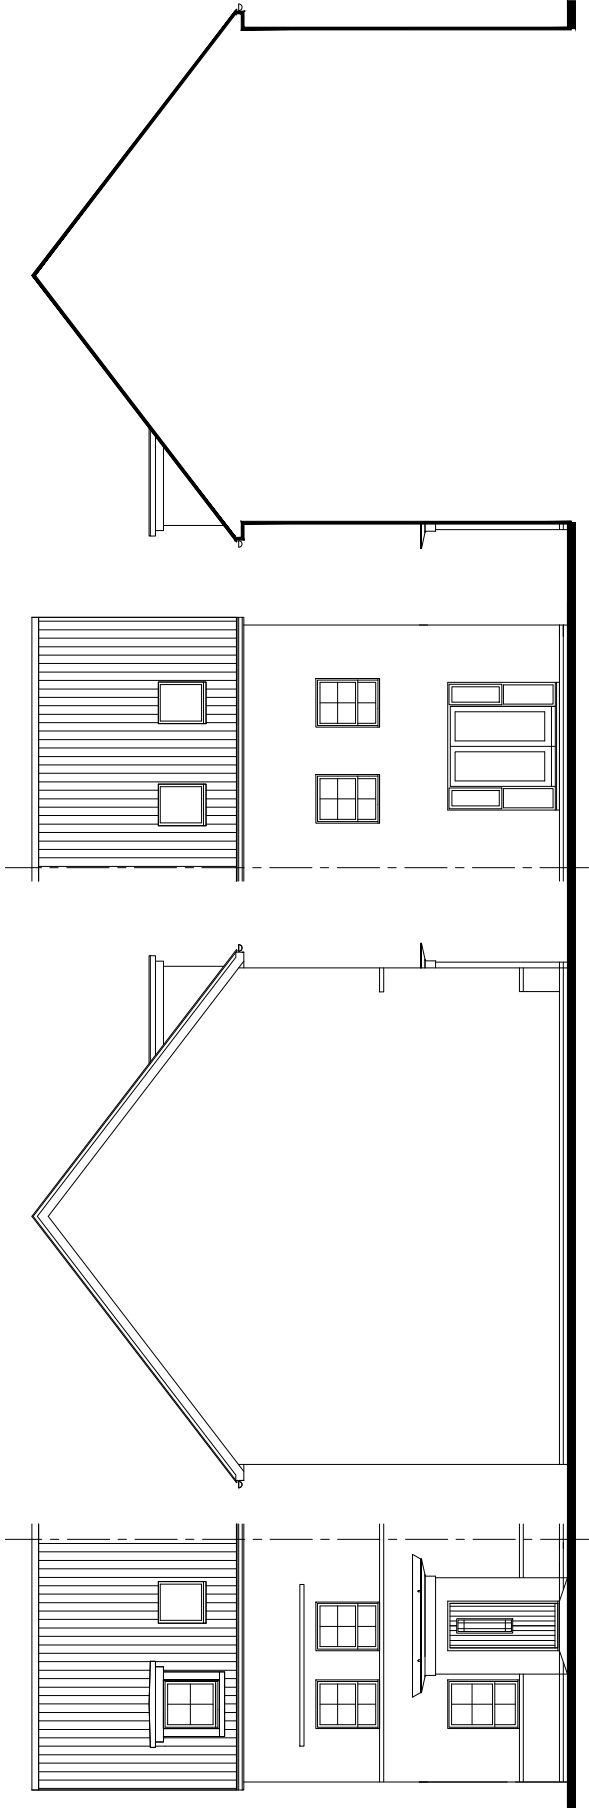


FRONT ELEVATION

SIDE ELEVATION 1

REAR ELEVATION

SIDE ELEVATION 2

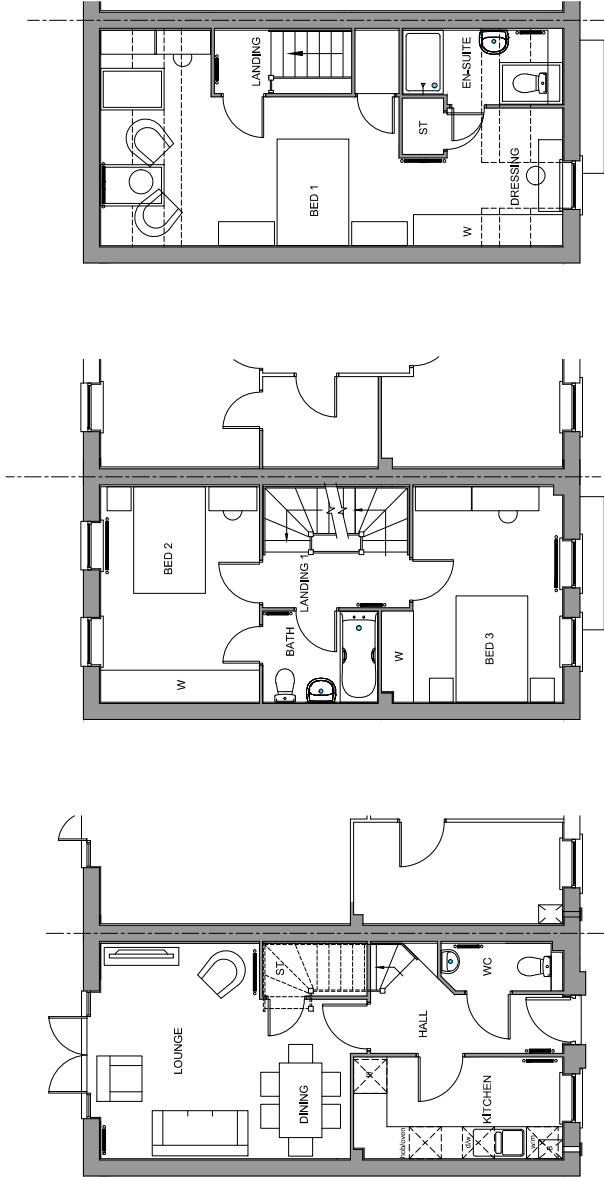

GROUND FLOOR PLAN

FIRST FLOOR PLAN

SECOND FLOOR PLAN

PLOT NUMBERS:

AS: 13, 15, 30, 32

OPP: 12, 14

NOTE: ALL FLUES, METERS & EXTRACT POSITIONS TO BE CONFIRMED.

SOLAR PANELS TYPE, SIZE & ORIENTATION TO BE AGREED. PLOT SPECIFIC

NORBURY VARIANT 1

BEDROOM ALLOCATION 3B/6P

2.5 STOREY

FLOOR AREA: 1107sqft/102.9m² (GIFA)

M 1:100

0 1 2 3 4 5 6 7 8 9 10 (m)