


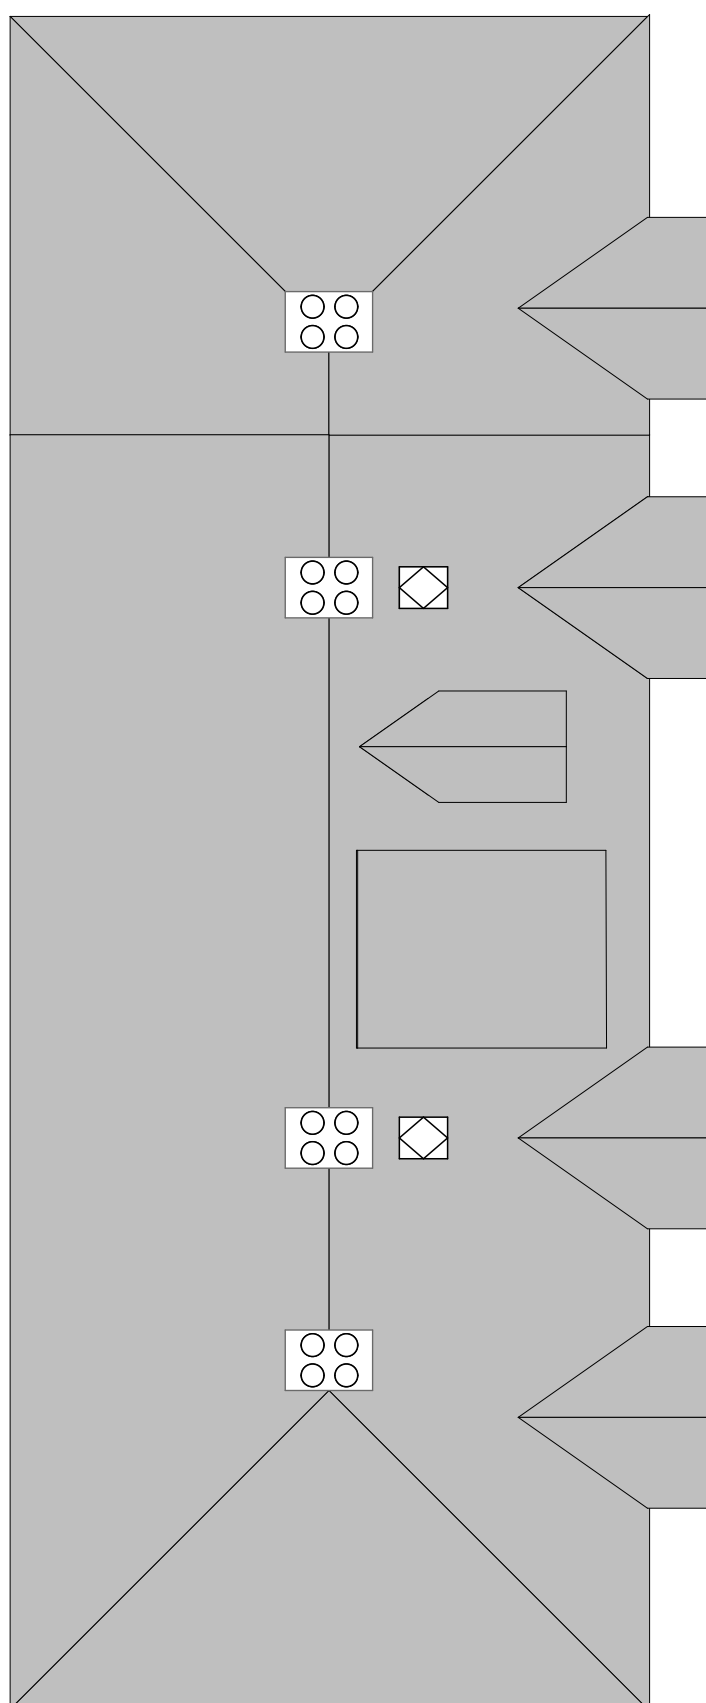

Status	Purpose of Issue Proposed Plans	Issue Date Date printed26/06/2018	Layout Title Proposed Roof A3																						
Project 12 Bath Road Emsworth		Scales @ A3 1:100	Client Mr & Mrs C Summers																						
Originator Downland Design Ltd -		Project No. 1733	Drawing Number <table><tr><td>project</td><td>originator</td><td>zone</td><td>level</td><td>type</td><td>role</td><td>number</td><td>rev</td></tr><tr><td colspan="7">A.02.6</td><td></td></tr></table>							project	originator	zone	level	type	role	number	rev	A.02.6							
project	originator	zone	level	type	role	number	rev																		
A.02.6																									