


NEW TWO-BEDROOM DWELLING ADJ
56, KINGS ROAD, HAYLING IS. HANTS
FOR MR & MRS N. HOOLIHAN.

PROPOSED FIRST FLOOR

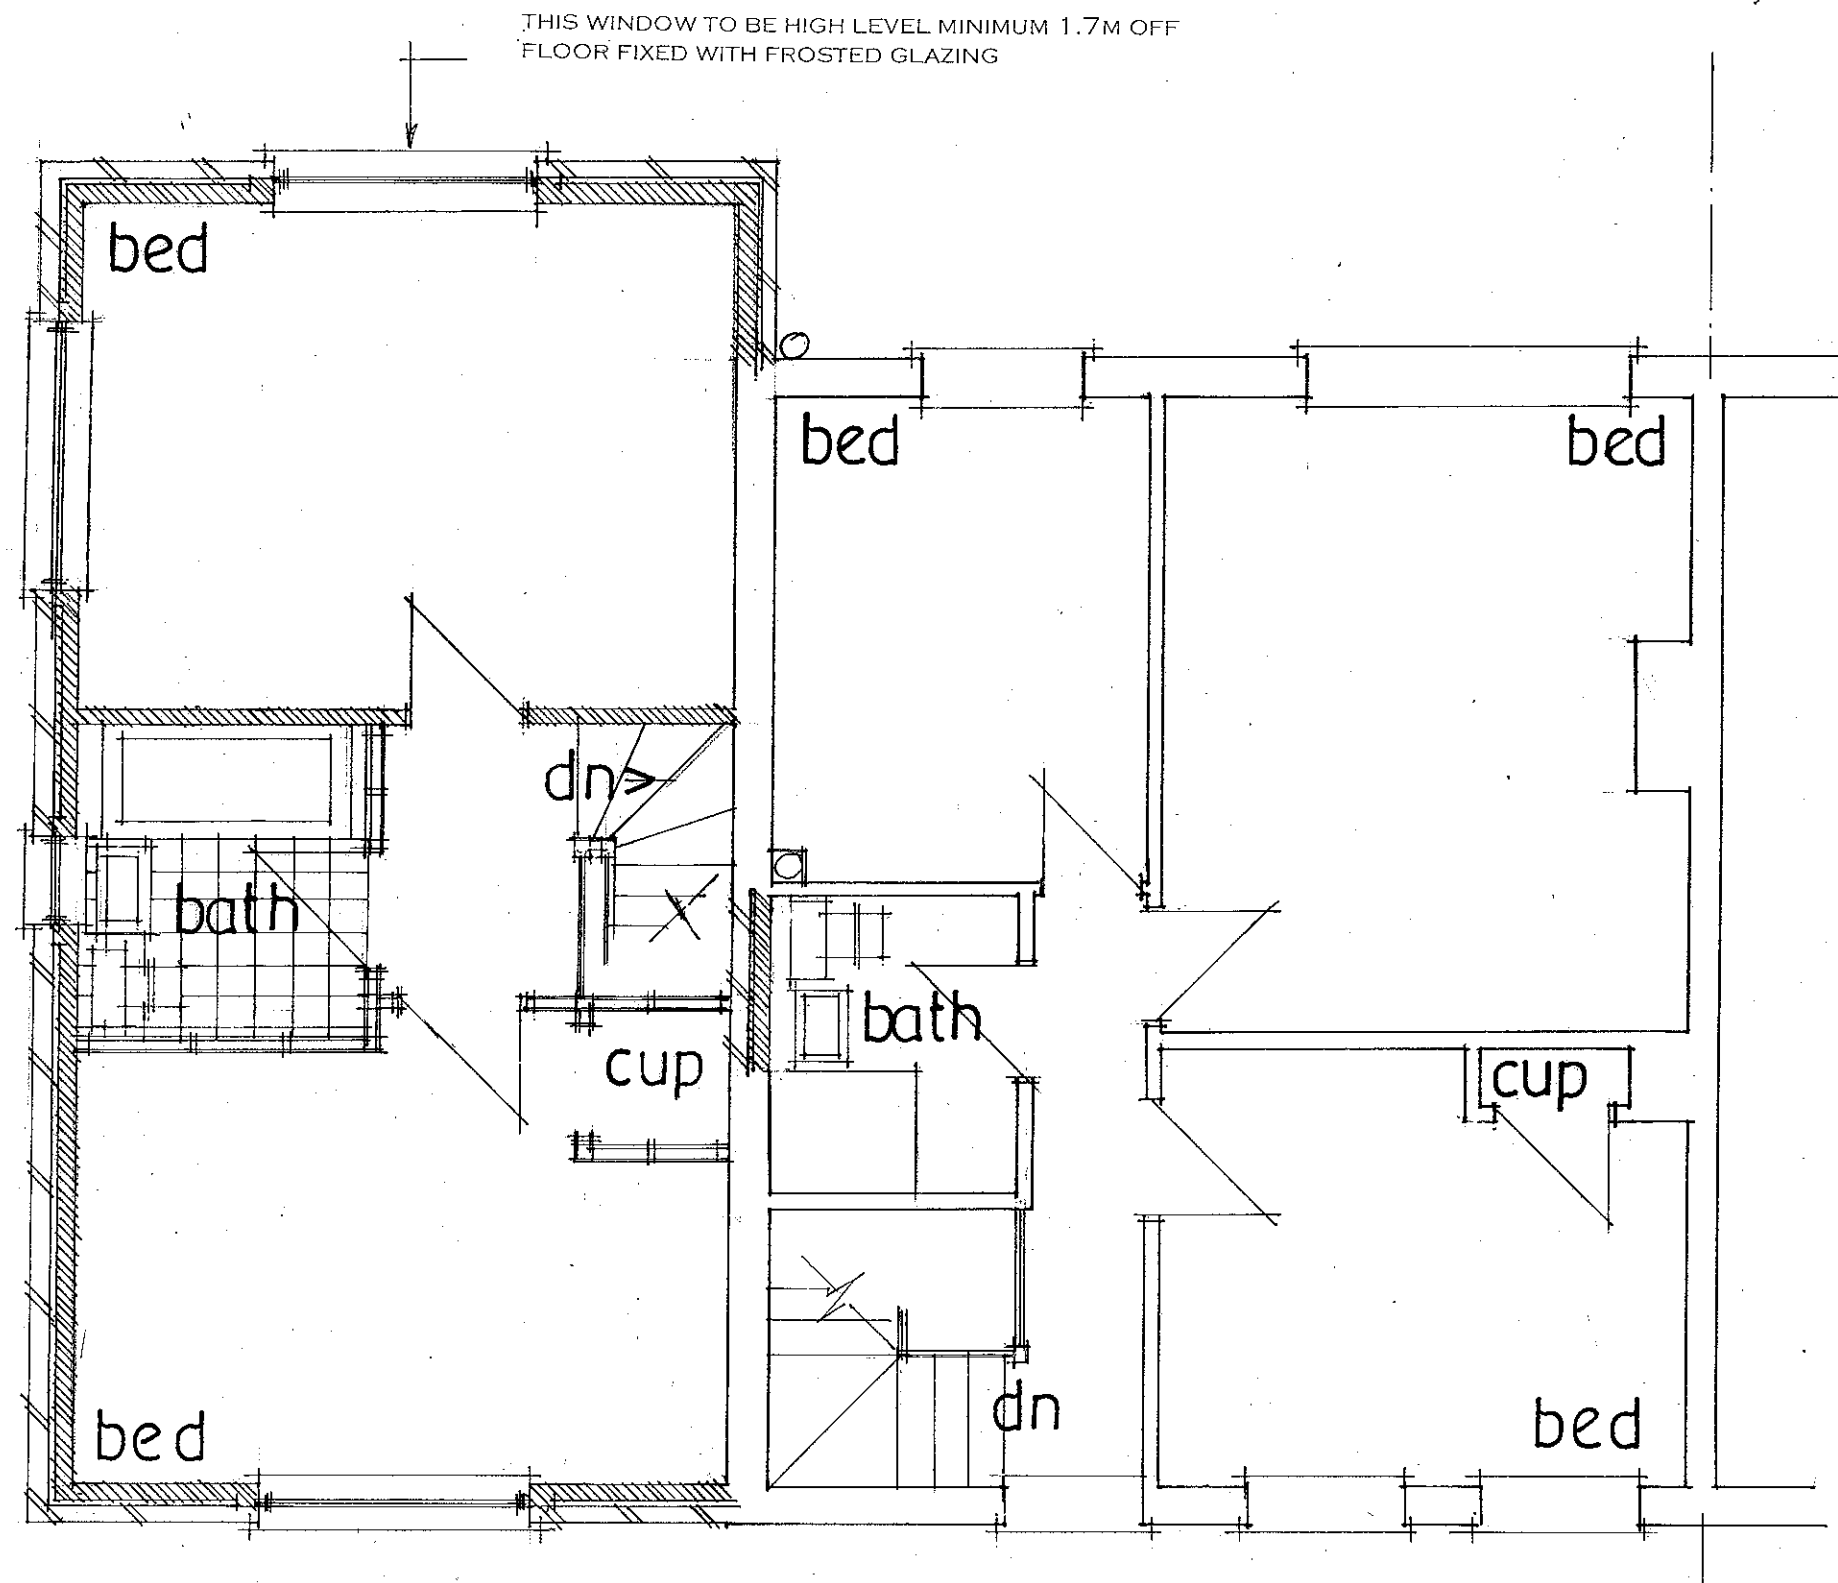

PLANNING ONLY DRAWING

date july 18 AMENDED AUG 2018
scale 1:50

PETER J. WALKER
ISLAND DESIGN
182 SEAFRONT, HAYLING ISLAND, HANTS
PO11 9AN
TEL: 02392467571