




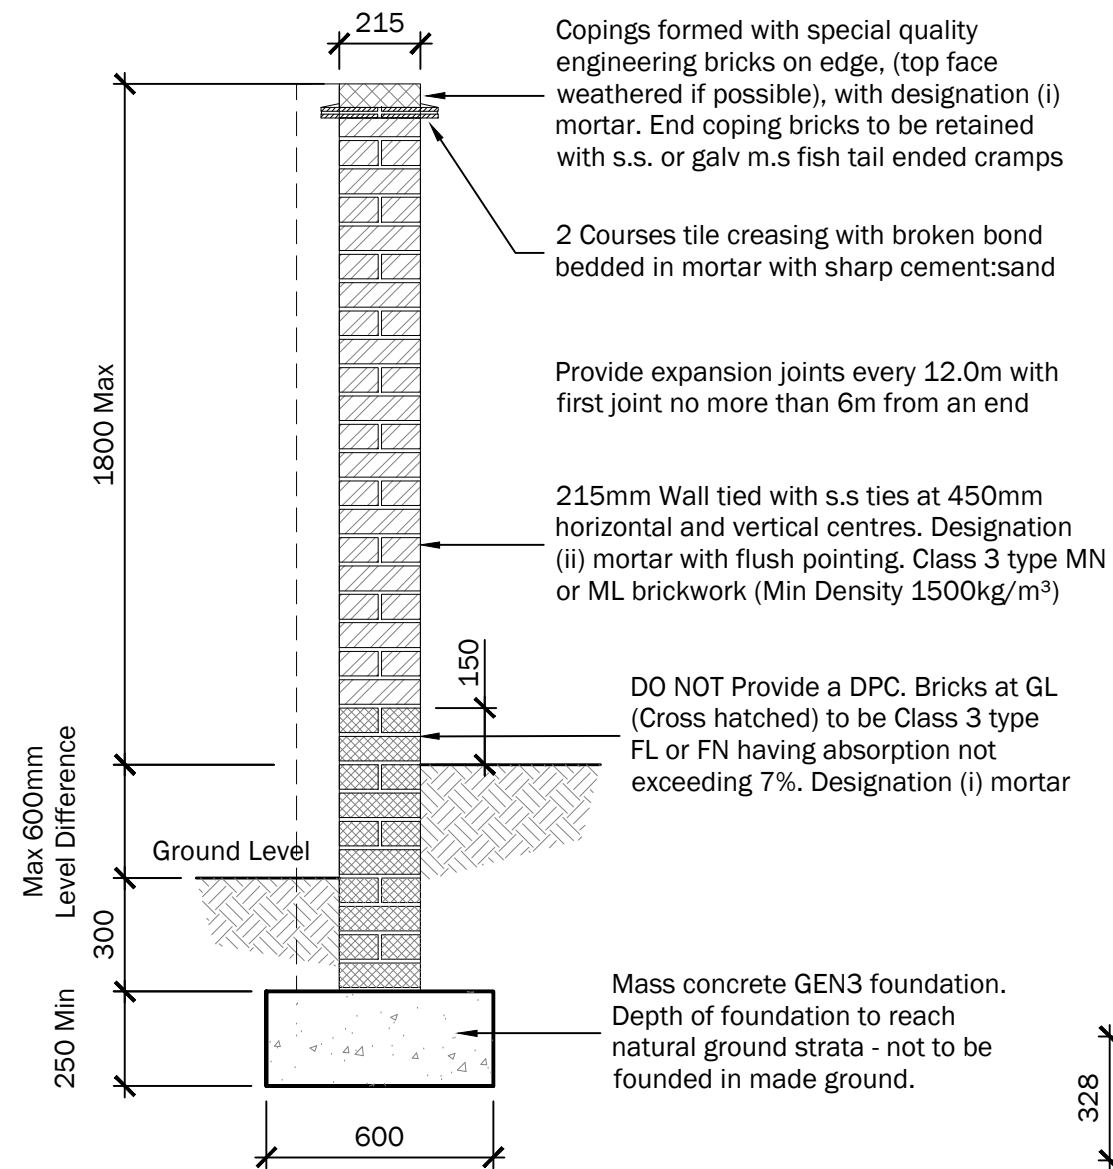


Typical Section

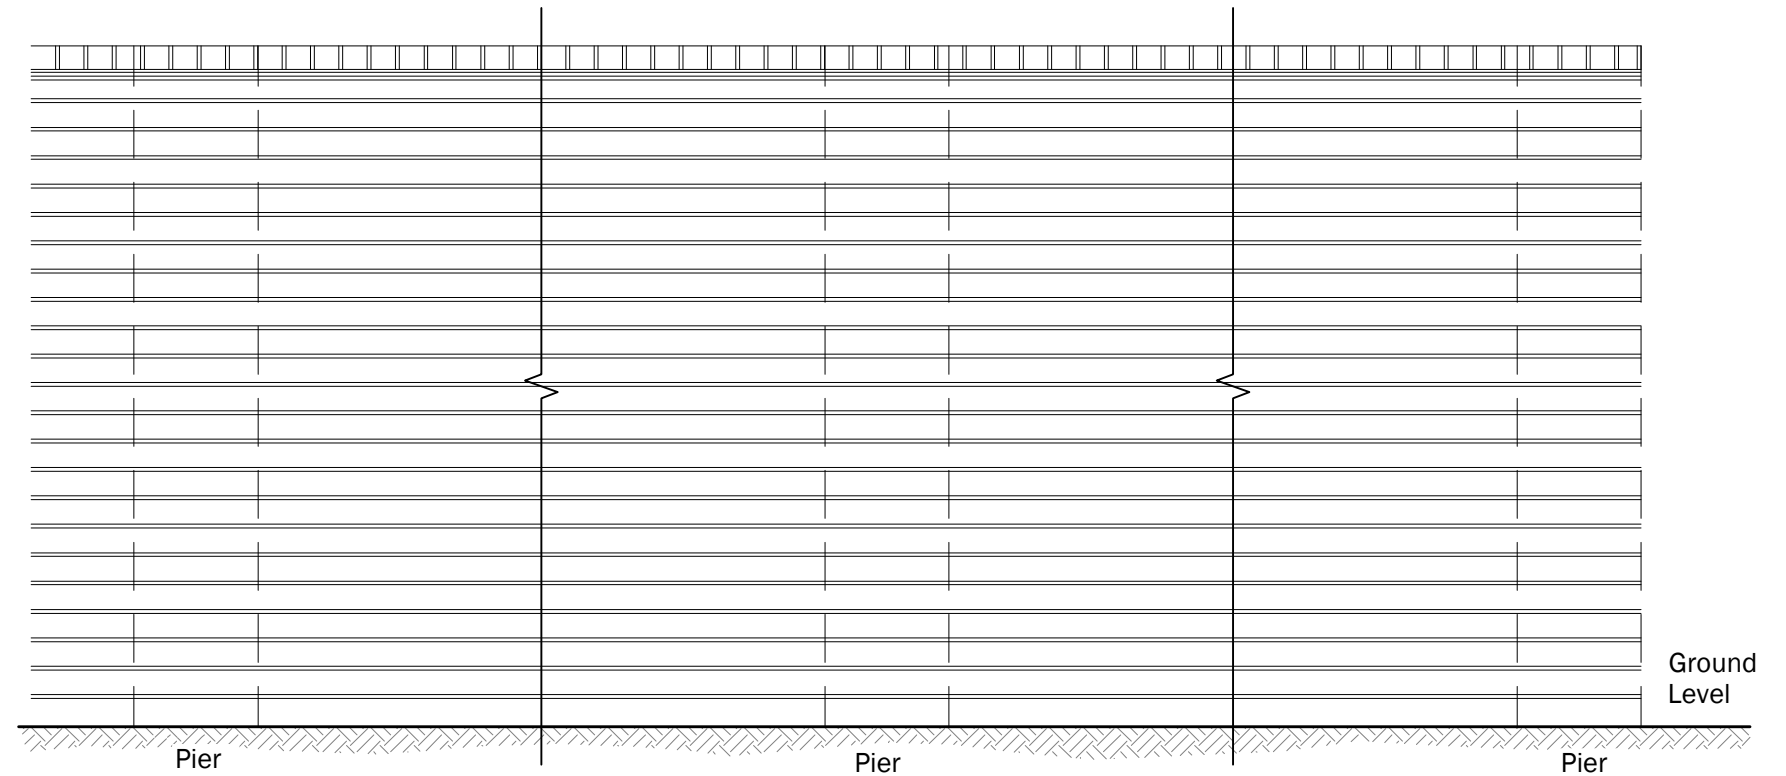

Typical Road Elevation of Wall

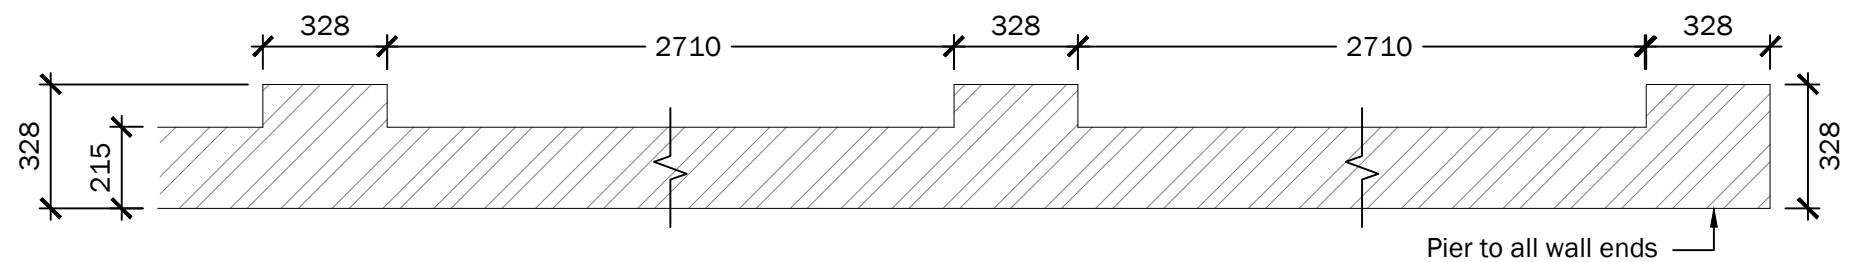

Typical Plan of Wall

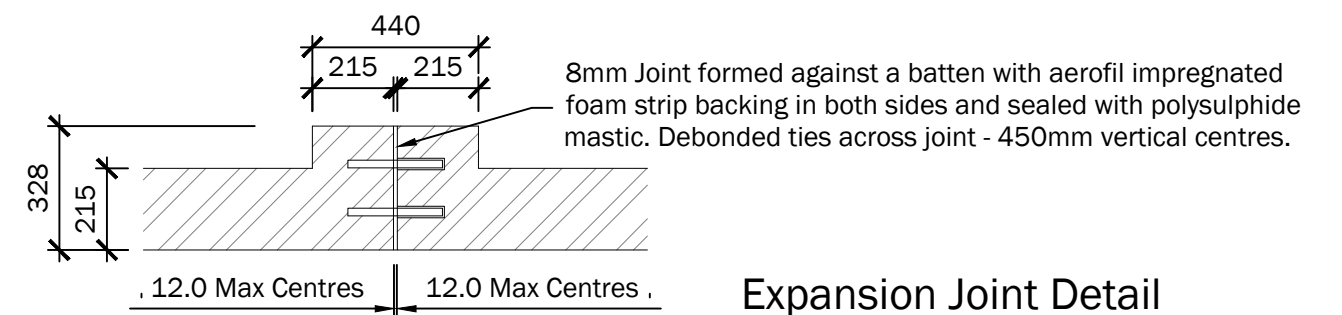

Expansion Joint Detail

T1 RAB 09.03.18 TENDER

Rev By Date Revisions

Client

LINDEN HOMES

Project

PH1A WOODCROFT FARM

Title

1.8m BOUNDARY WALL DETAIL

Drawing status

TENDER

Drawing No.

WS18004-55

Date FEB '18

Scale 1:20

Drawn RAB

Chk'd SJW

Rev.

T1

WHITE structures

Consulting Civil & Structural Engineers

Malt House Studios. 4 Brook Street, Bishops Waltham, Southampton, Hampshire, SO32 1AX T: 01489 894574
www.whitestructures.co.uk