



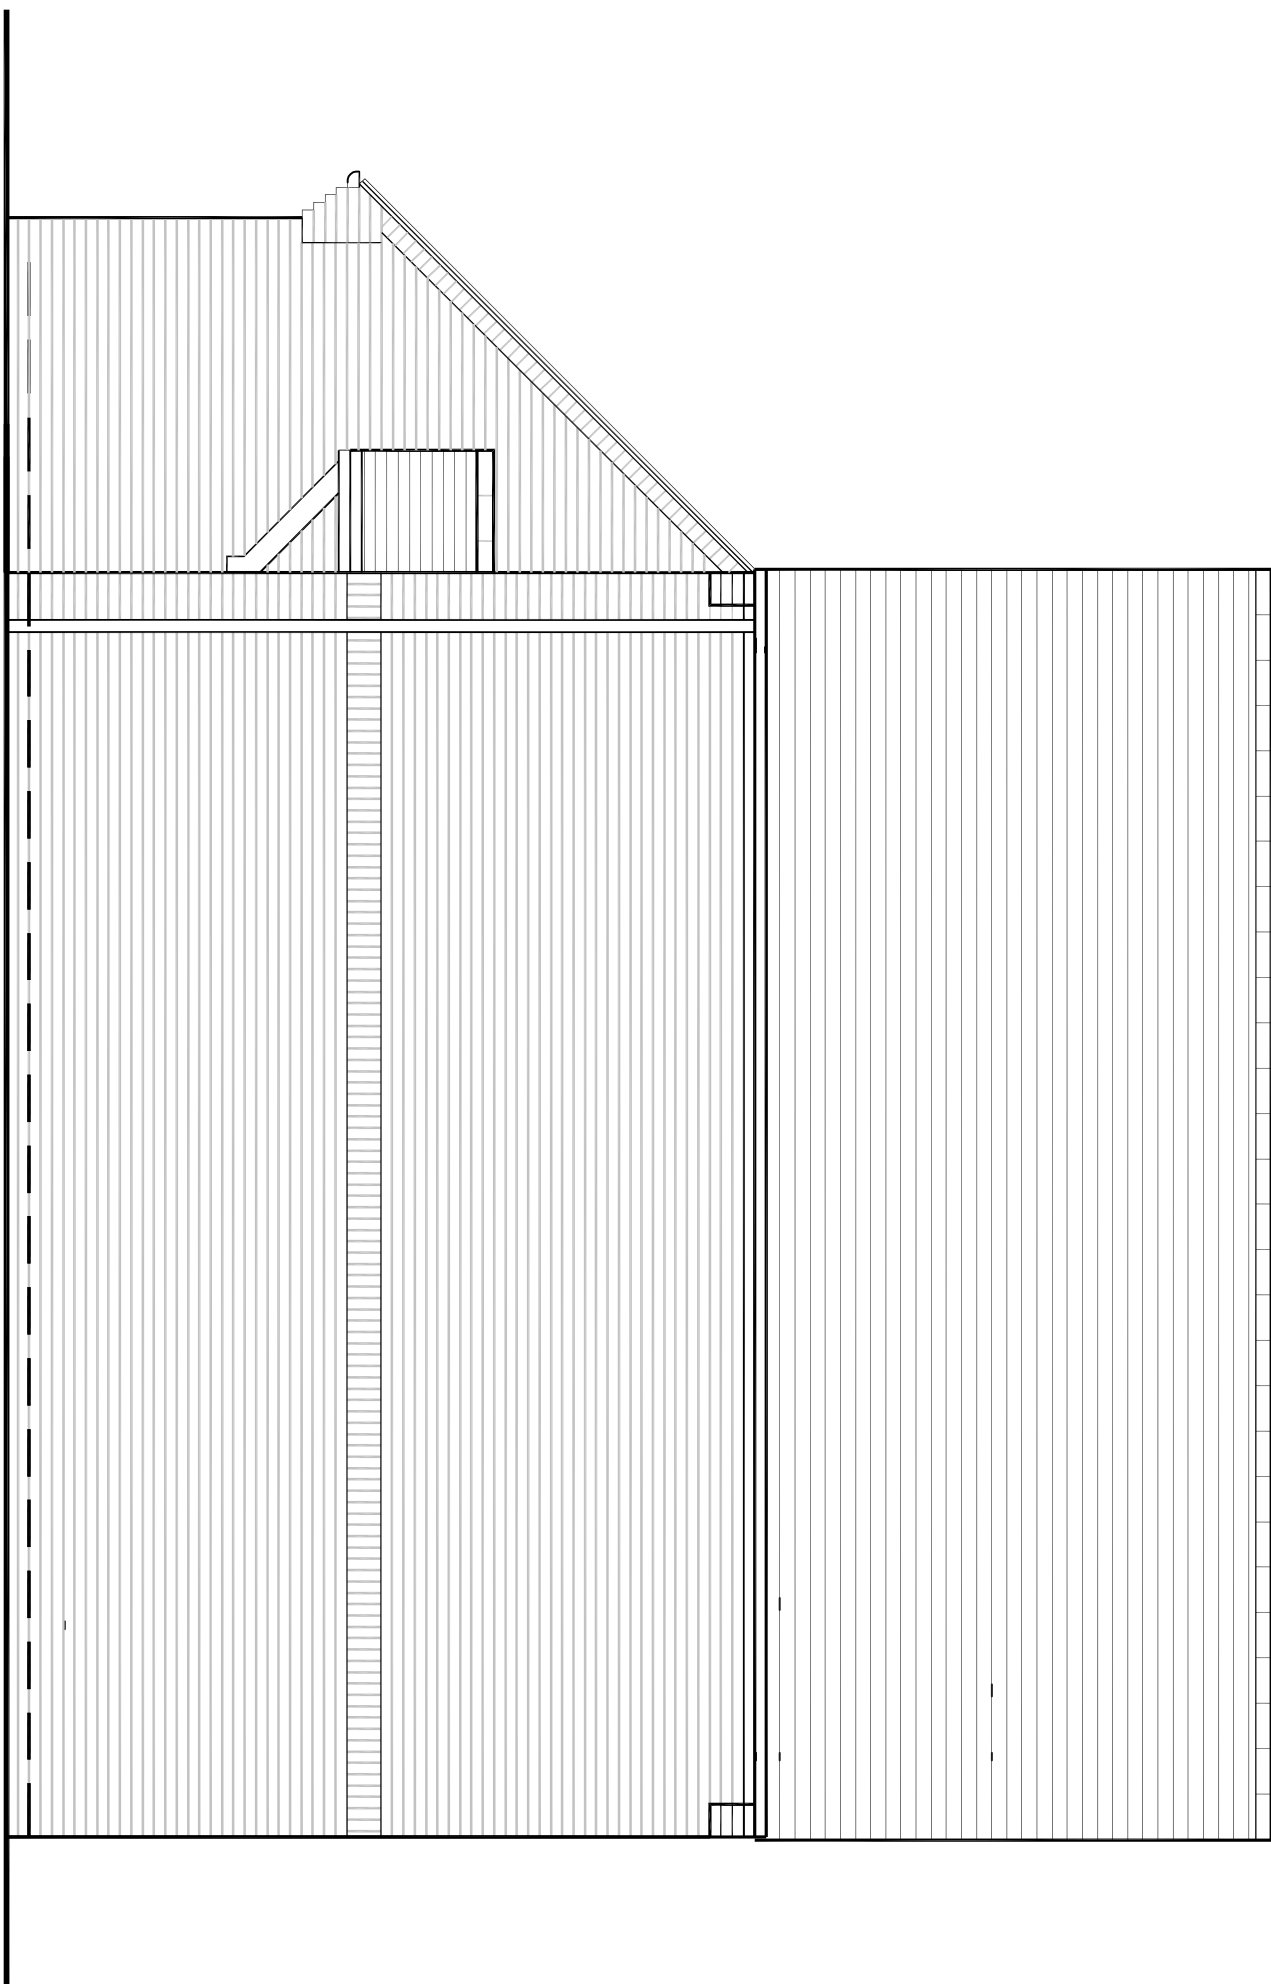


NORTH

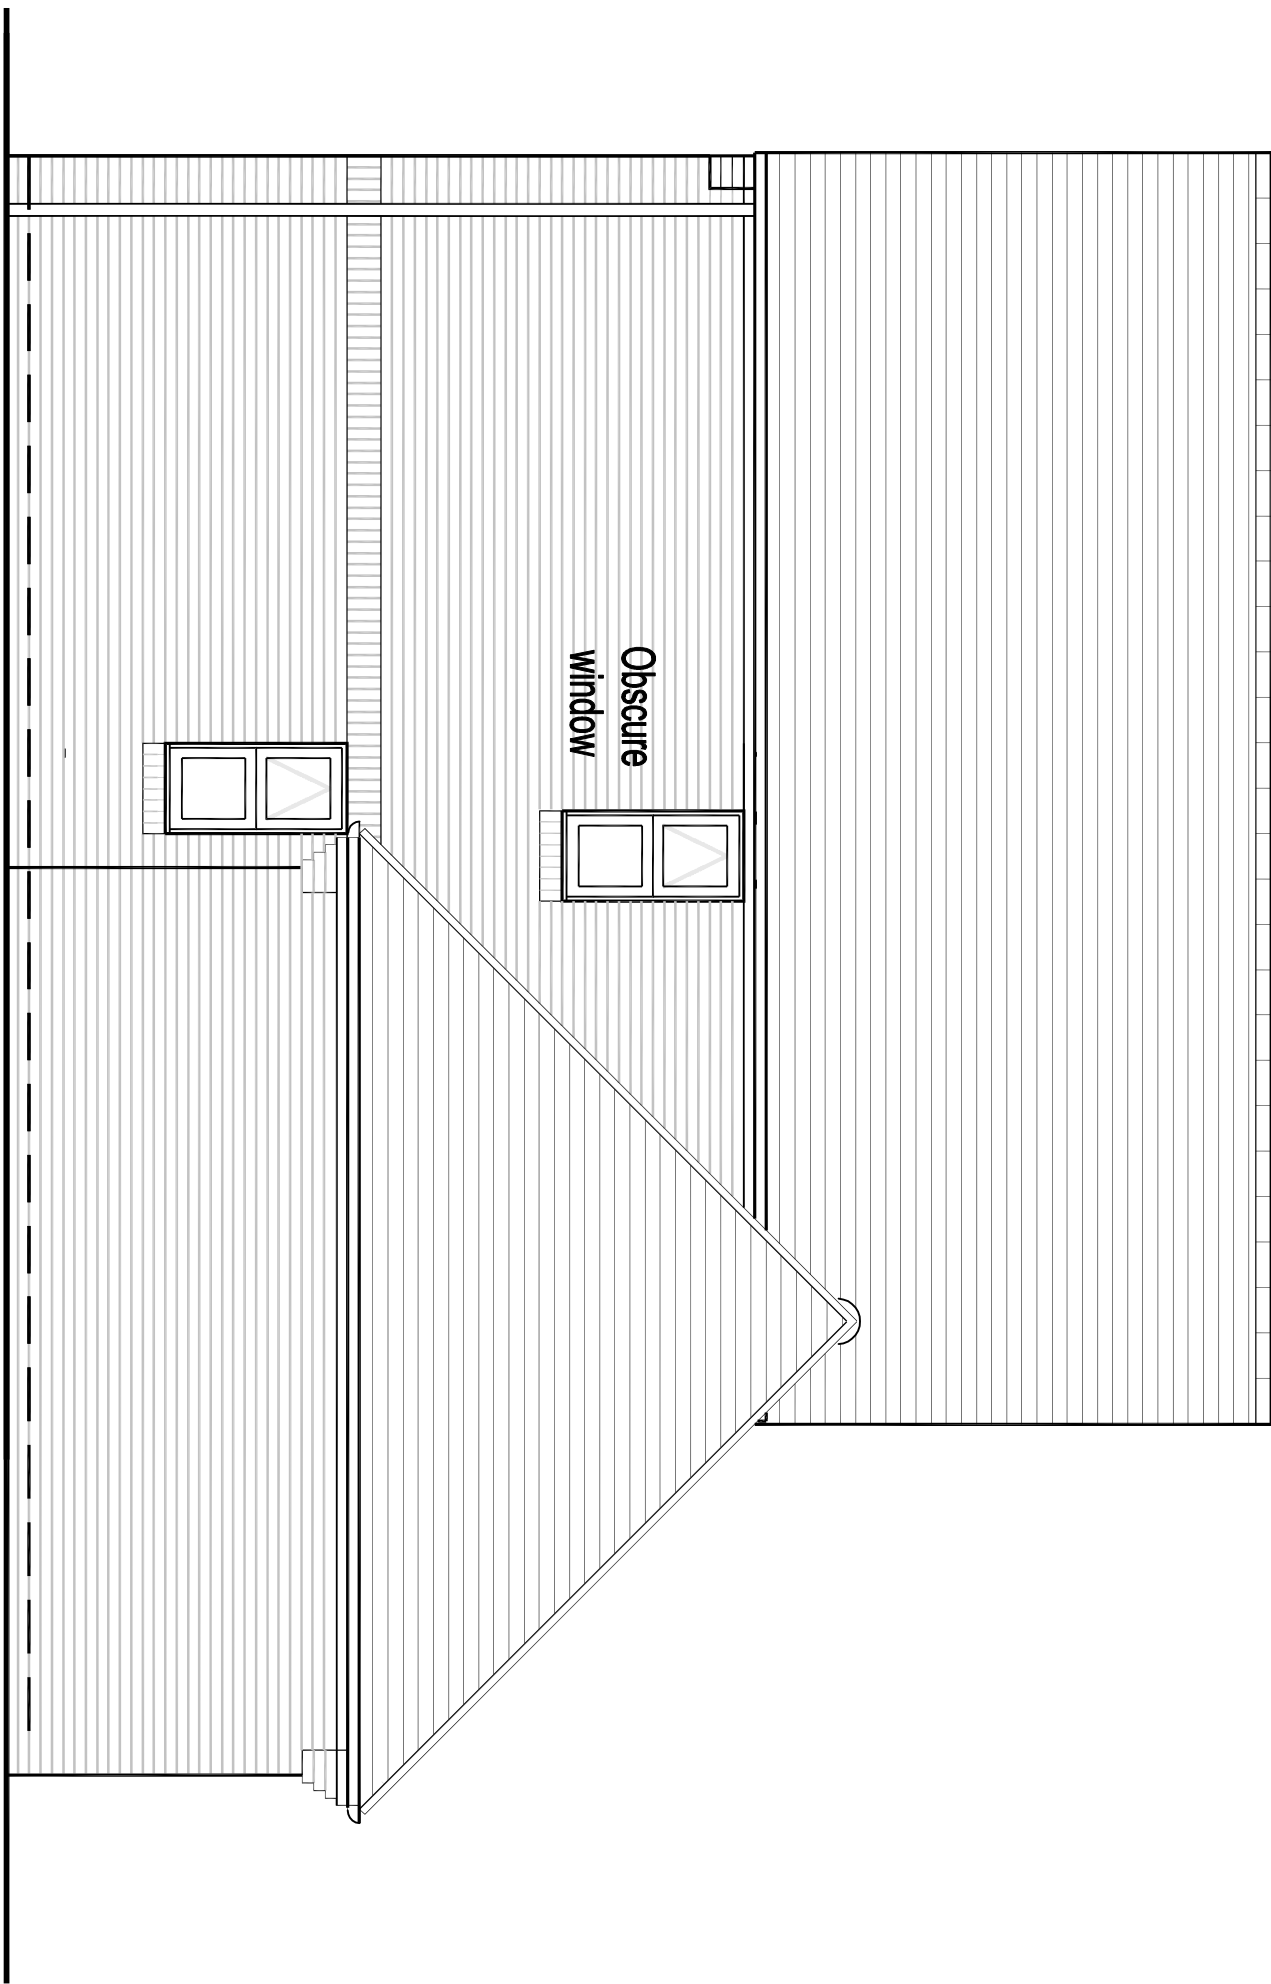

SOUTH



FRONT

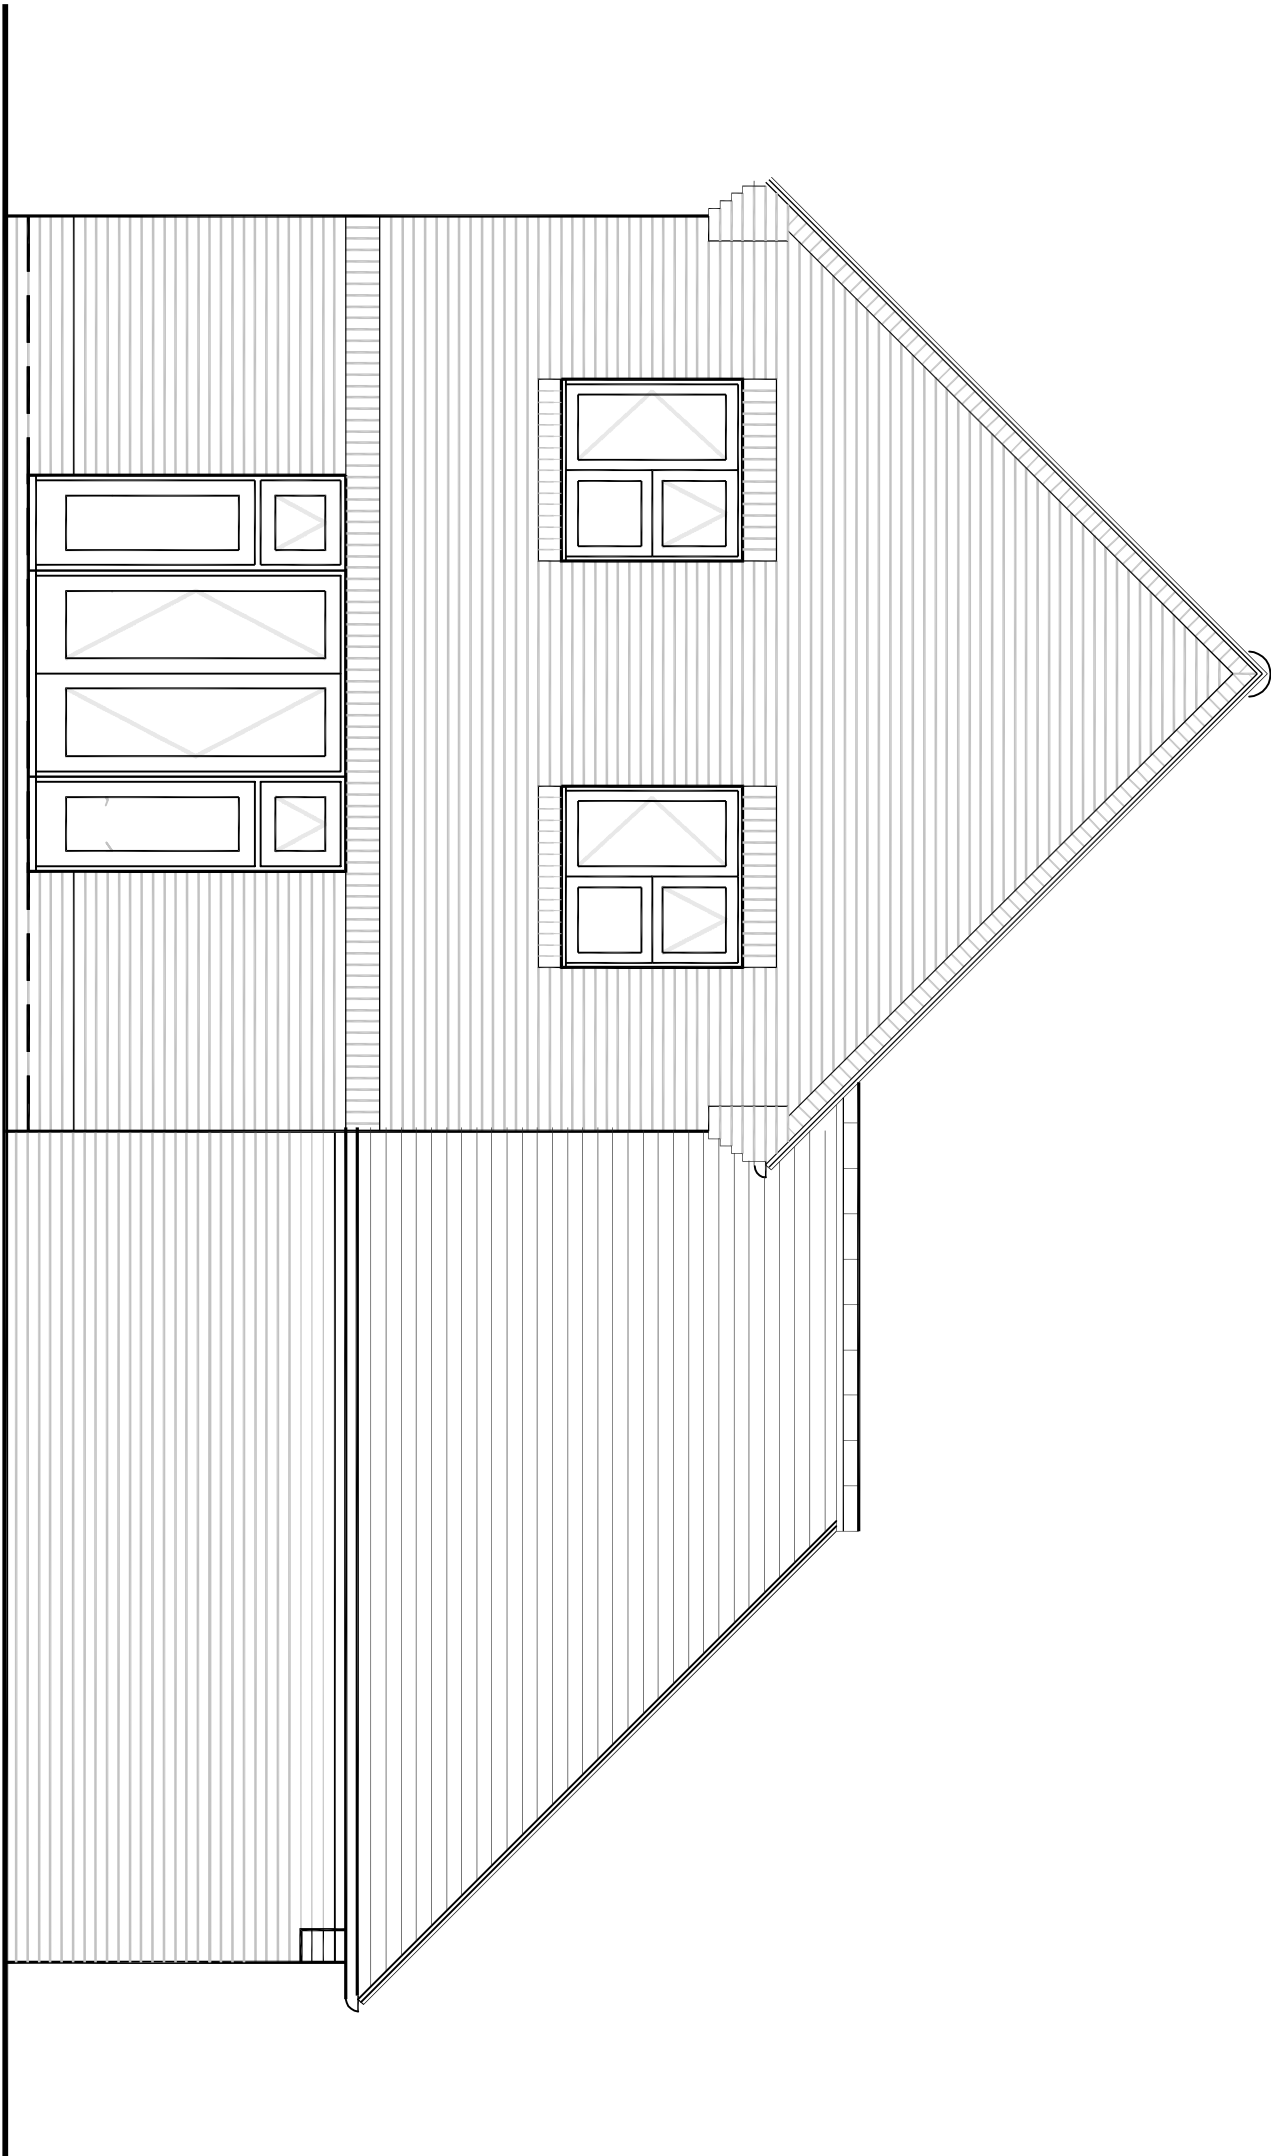

REAR

Client
MR AND MRS HILL

Project
PROPOSED DWELLING NORTH OF
61 HOLLYBANK LANE
EMSWORTH

Title
PROPOSED ELEVATIONS

Project
01H/10/15 15A

scale
1:50 @ A1

date
20.07.2018

drawn
SJ

STEPHEN JUPP
CHARTERED
TOWN
PLANNER

348 Conquest Road
Belper T. 01743 82713
M. 07777 68886
e. steve@planning-solutions.co.uk