





CONTEXT PLAN AS EXISTING @ 1:500

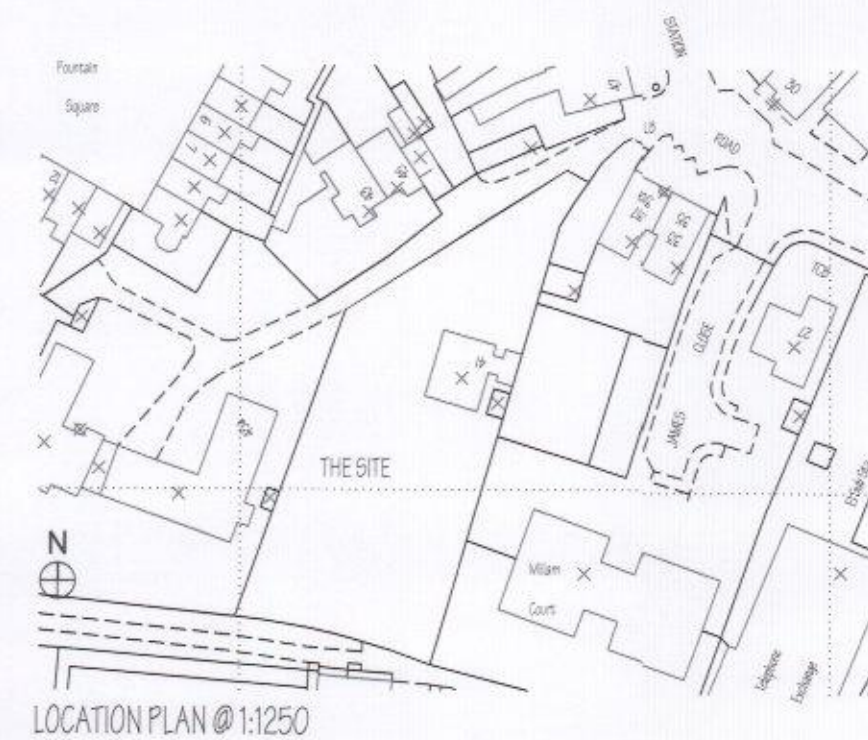

LOCATION PLAN @ 1:1250

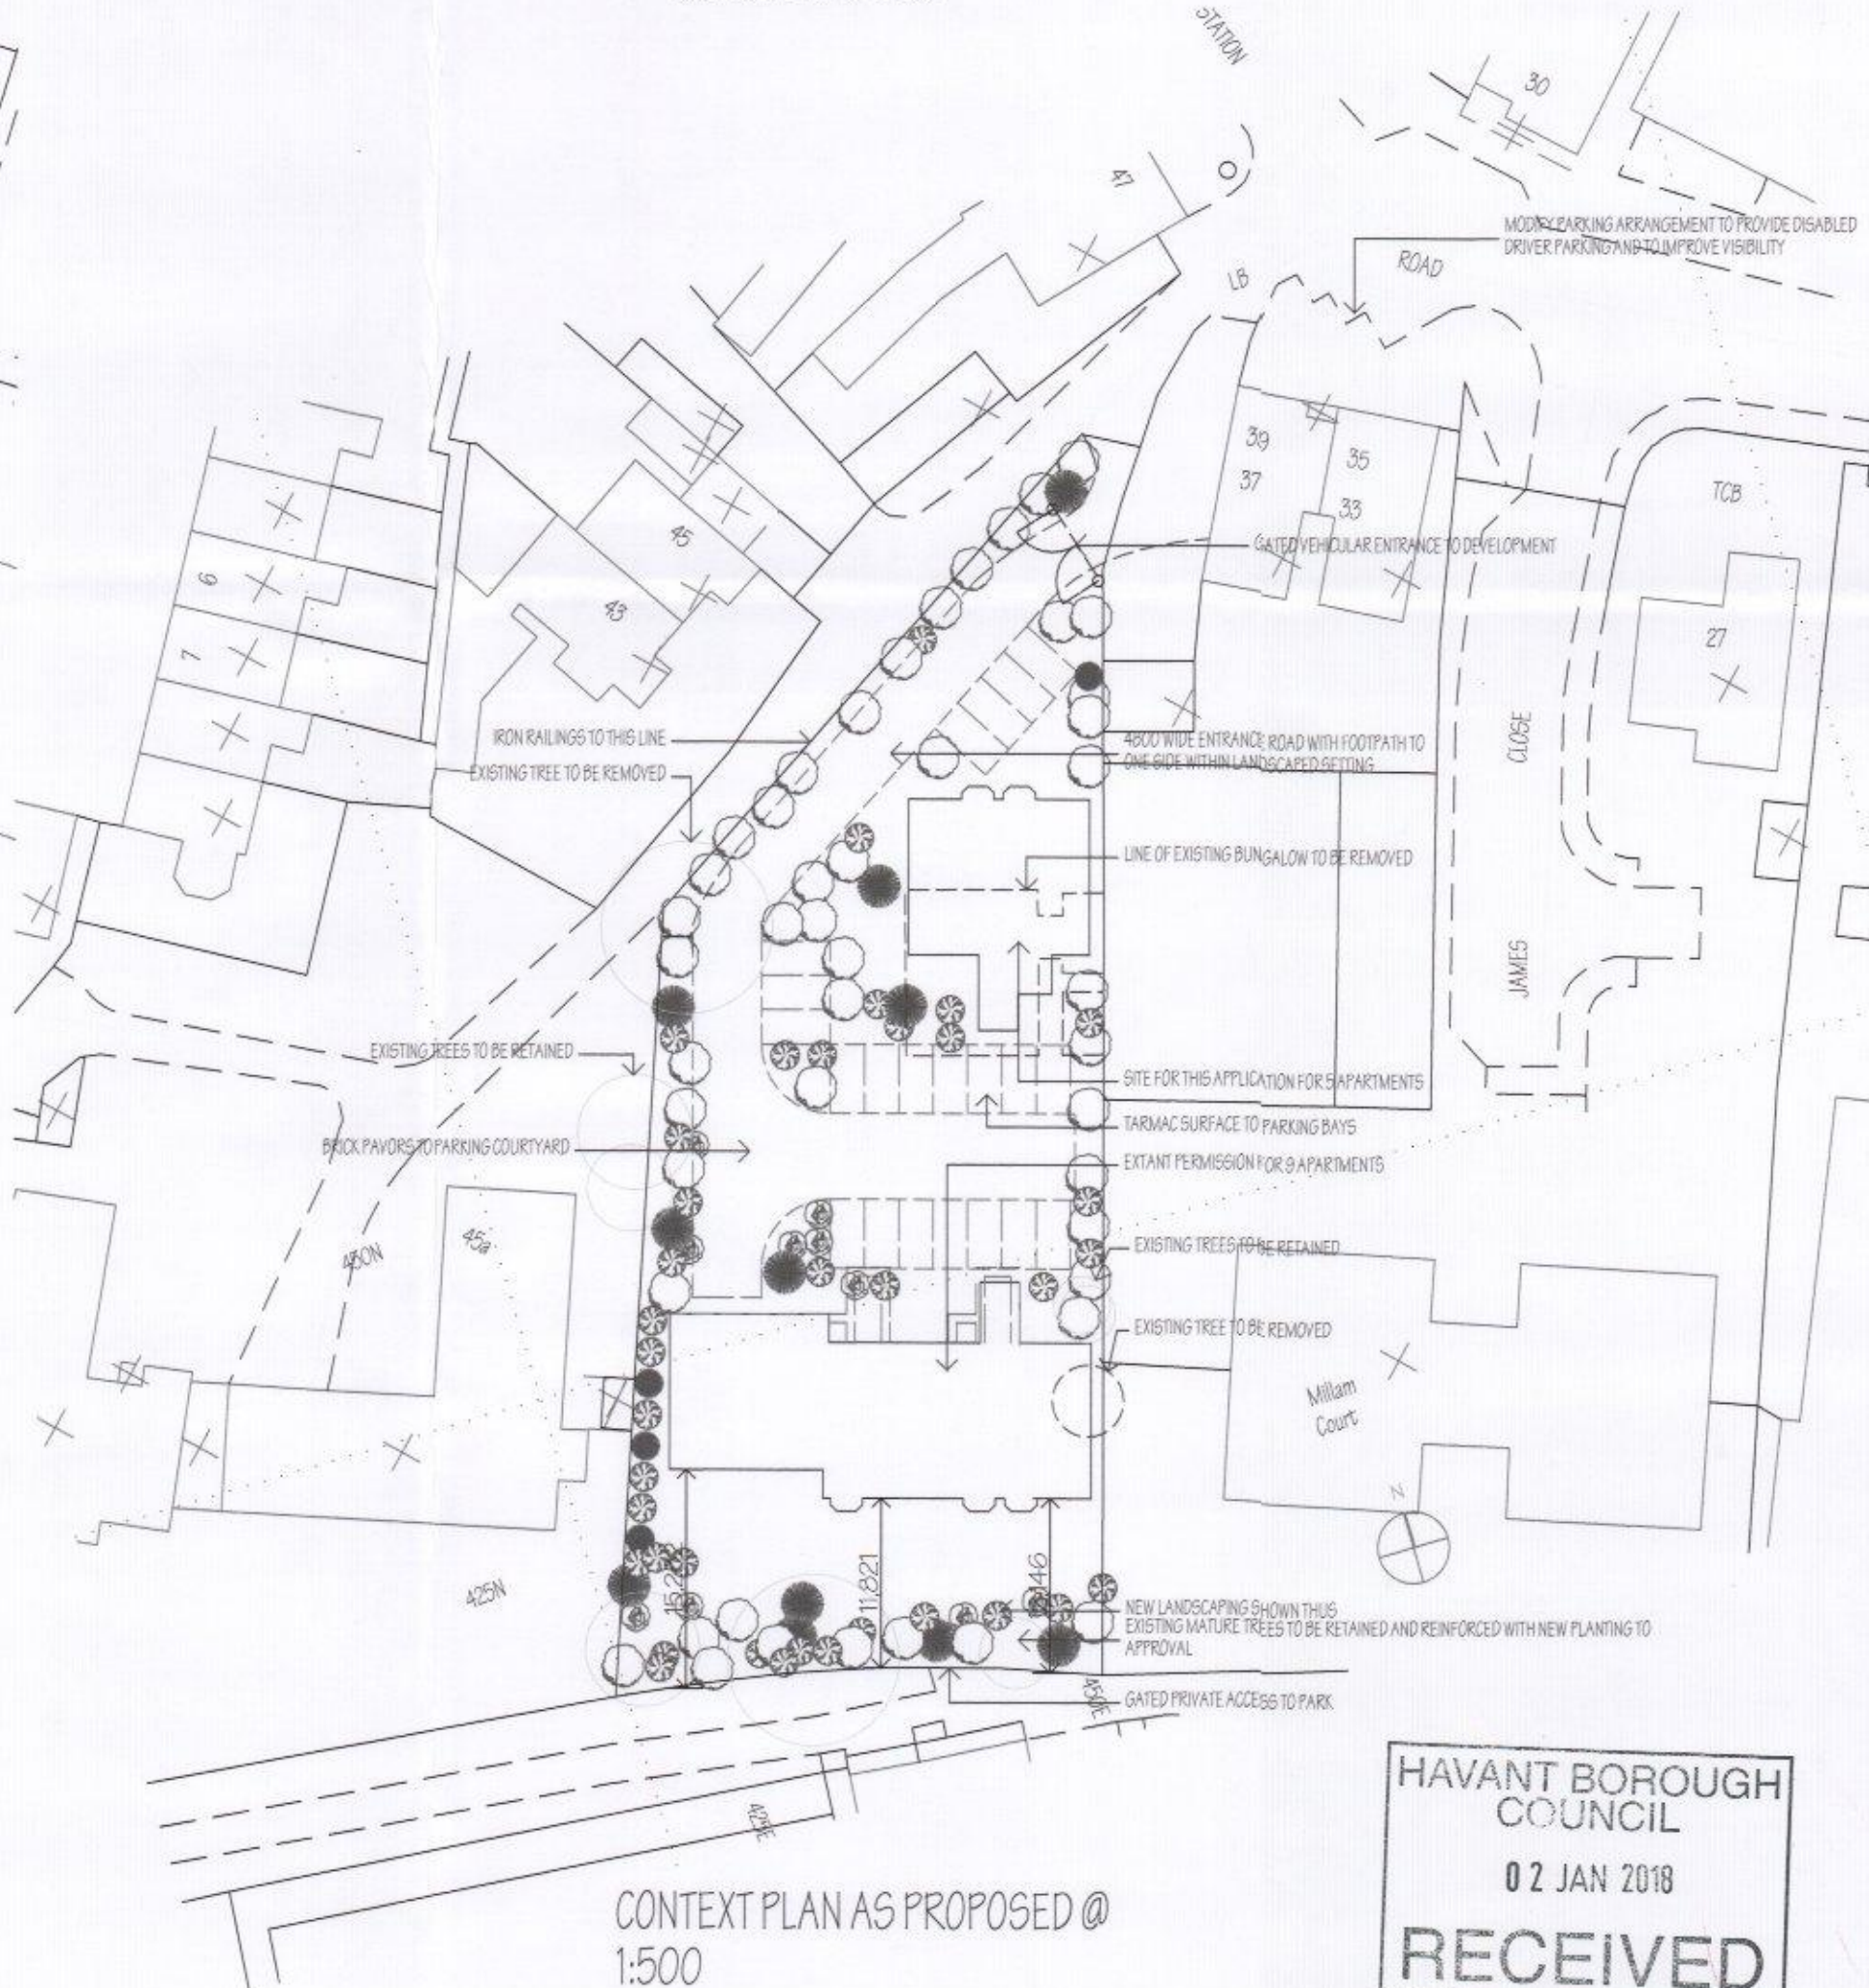

CONTEXT PLAN AS PROPOSED @ 1:500

HAVANT BOROUGH COUNCIL
02 JAN 2018
RECEIVED

NOTES:
This drawing is the copyright of
EDWARD CAUSH + ASSOCIATES
All dimensions must be checked on site prior to the
commencement of construction and the Architect notified of any
discrepancy. Figured dimensions are to be used in preference to
scaled dimensions. The Local Planning Authority may scale from
this drawing as the only exception. No deviation from the
drawing will be permitted without the written consent of the
Architect.

REVISIONS
A Context plan added 04/01/2011
B External works modified 17/03/2011

CONSTRUCTION ISSUE

PURPOSE OF ISSUE
INFORMATION
DESIGN
TENDER
CONSTRUCTION



EDWARD CAUSH + ASSOCIATES
ARCHITECTS
11 SOUTHDOWN ROAD COSHAM PORTSMOUTH
PO6 2EB

phone 023 92 384477
fax 023 92 361582
email: eca@south-down.demon.co.uk

CLIENT
MR IAN BARRETT

JOB TITLE
PROPOSED DEVELOPMENT OF
41 STATION ROAD
HAYLING ISLAND
PO11 0EA

DRAWING TITLE
LOCATION PLAN, CONTEXT PLAN & SITE
PLAN
PHASES 1 & 2

SCALE
1:1250 & 500

DATE
06/12/2007

DRAWN BY
EC

CHECKED BY

DRAWING NUMBER

04:924:L(2-)

201 B