


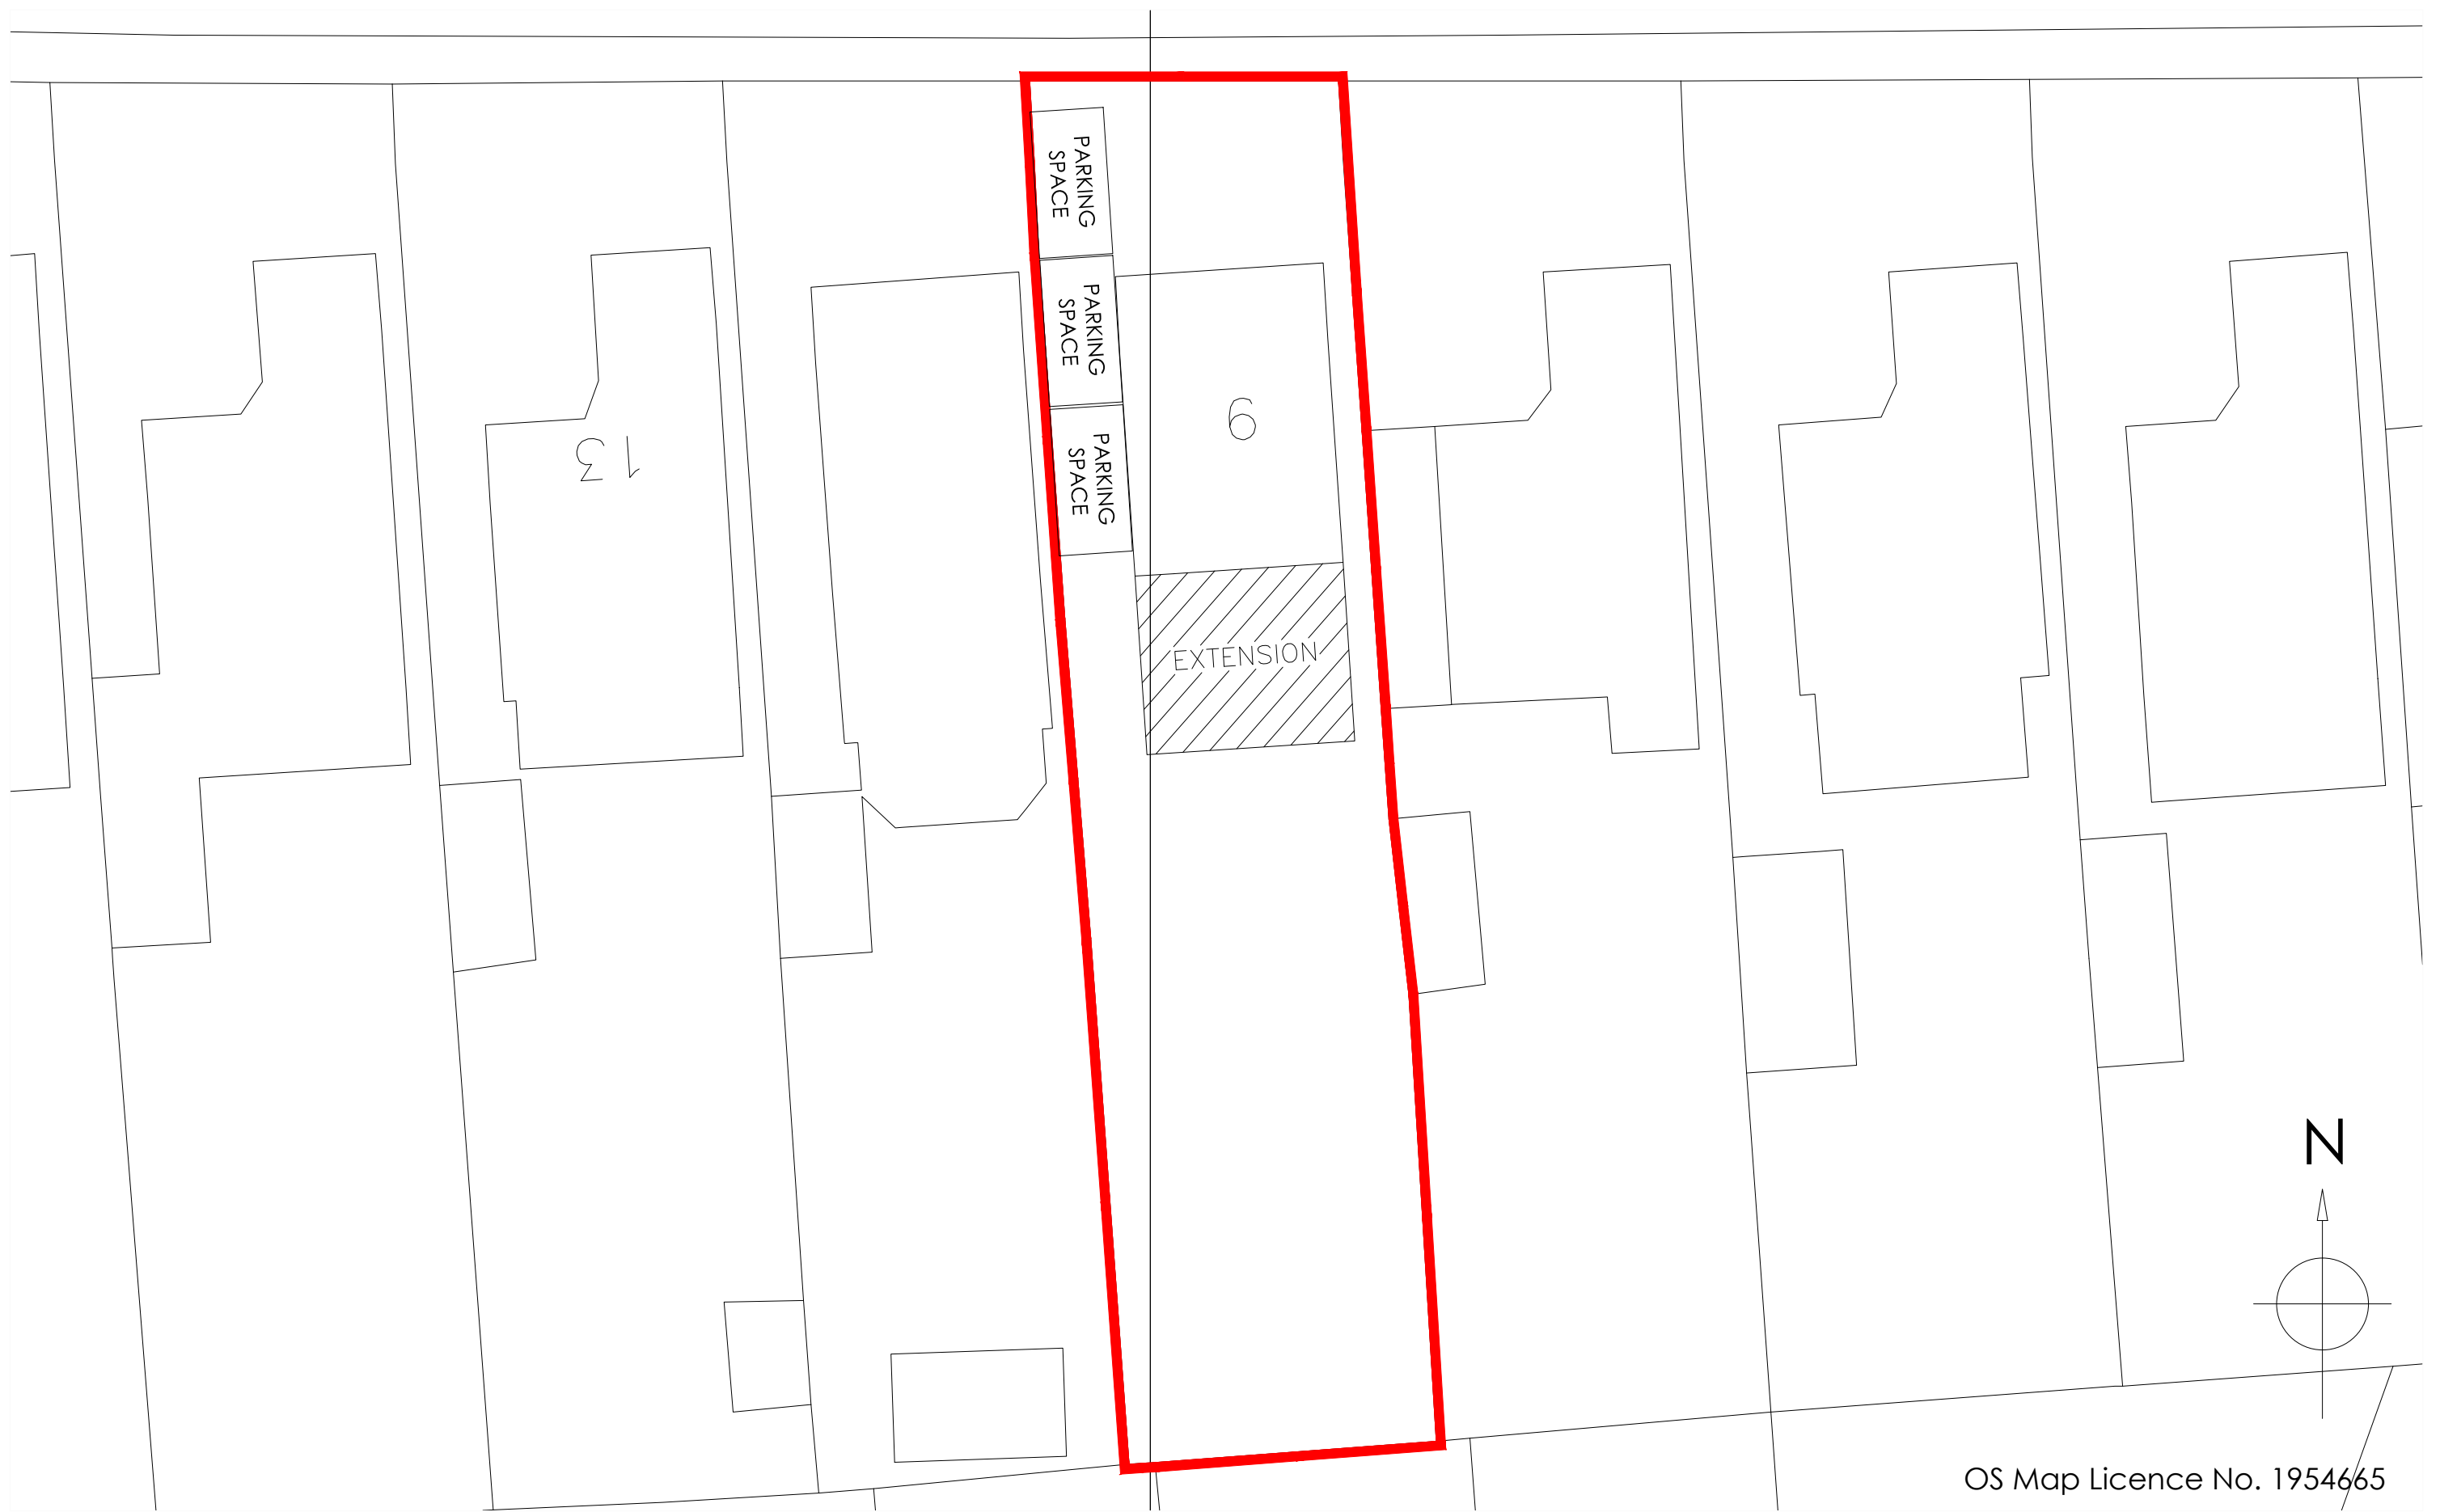

OS Map Licence No. 1954665

REV	DESCRIPTION	DRAWN	DATE	Scale Bar		Drawing Ref	Drawing Title
-	Initial design	GBS	12.01.18			WHITE 09	9 Shillinglee
A	Alternative scheme	GBS	14.02.18			Scale at A1	Purbrook
B	Based upon Rev A with extension made deeper and windows added to sides	GBS	20.02.18			Scale at A3	Waterlooville
C	Extension altered to attractive one and a half storey design with layout based upon Rev B	GBS	20.02.18			1:100	Hampshire
D	Changes to exterior finishes and internal layout	GBS	22.02.18			1:200	PO7 5RW
E	Changes to exterior - ridge height lowered to reduce visual impact and mass with eaves heightened to maximise space on first floor	GBS	02.03.18			Date	
						12 JAN 2018	
						Drawn by	
						GBS	

Copyright is reserved by GBS Designs and is issued on the condition that it is not copied or disclosed by or to any unauthorised persons without prior consent in writing from GBS Designs.

All dimensions to be checked on site

All structural elements to be specified by a suitably qualified structural engineer.



CAD - ARCHITECTURE - DESIGN

6 Shillinglee Waterlooville
Hampshire PO7 5RW

Tel 023 9225 8315
www.gbsimages.co.uk