


MATERIAL KEY

- FACING BRICKWORK
- RENDER
- TILE HANGING

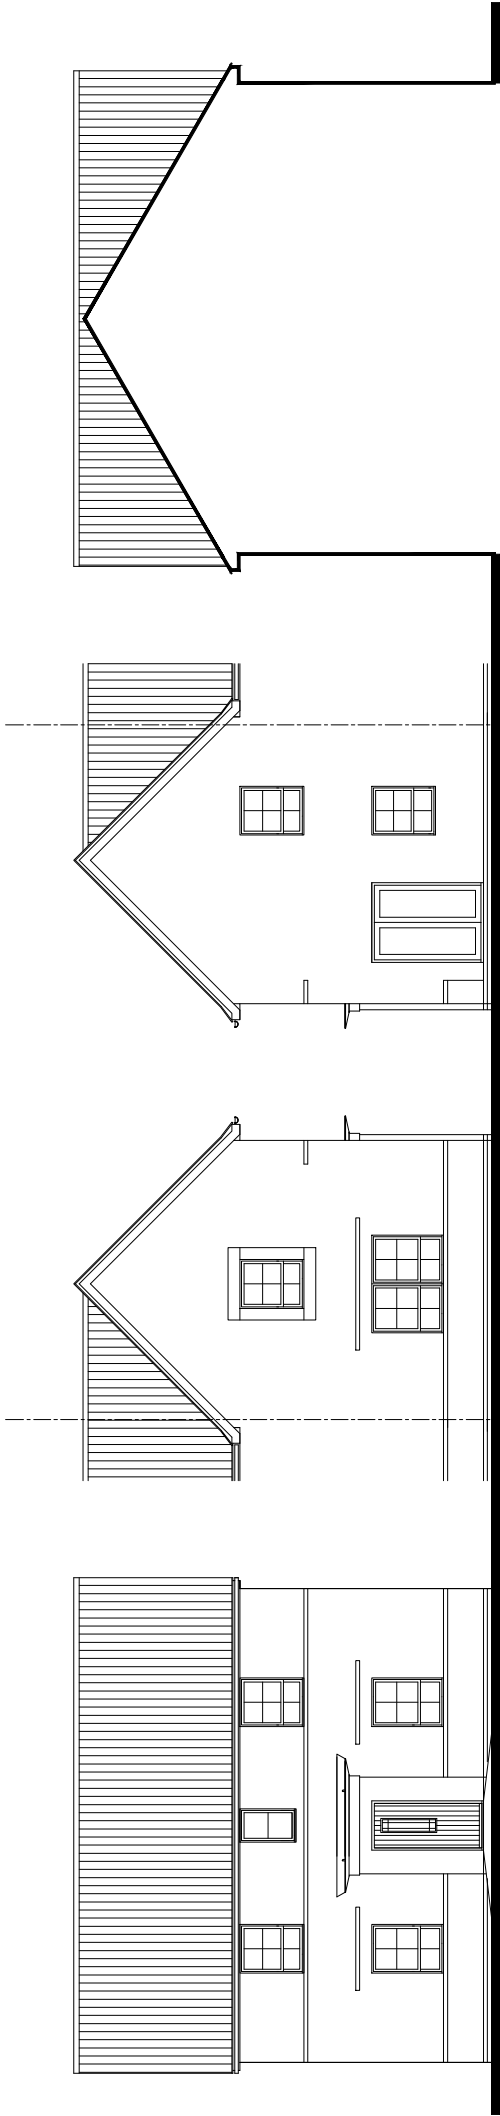


FRONT ELEVATION


SIDE ELEVATION 1

SIDE ELEVATION 2

SECTION/REAR ELEVATION

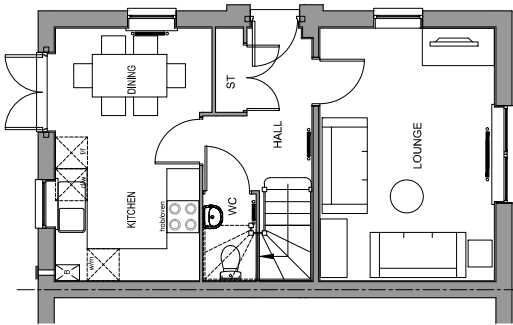

GROUND FLOOR PLAN

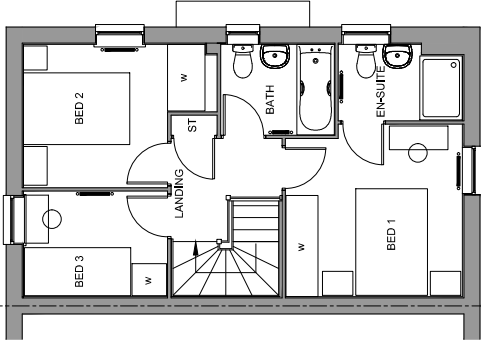

FIRST FLOOR PLAN

PLOT NUMBERS:  
AS: 77  
OPP: 17, 162, 180

NOTE: ALL FLUES, METERS & EXTRACT  
POSITIONS TO BE CONFIRMED.

SOLAR PANELS TYPE, SIZE & ORIENTATION  
TO BE AGREED. PLOT SPECIFIC

MORESBY (END)  
BEDROOM ALLOCATION 3B/5P  
2 STOREY  
FLOOR AREA: 854sqft/79.4m<sup>2</sup> (GIFA)

M 1:100  
0 1 2 3 4 5 6 7 8 9 10 (m)