


0 20 m
Scale: 1:1250

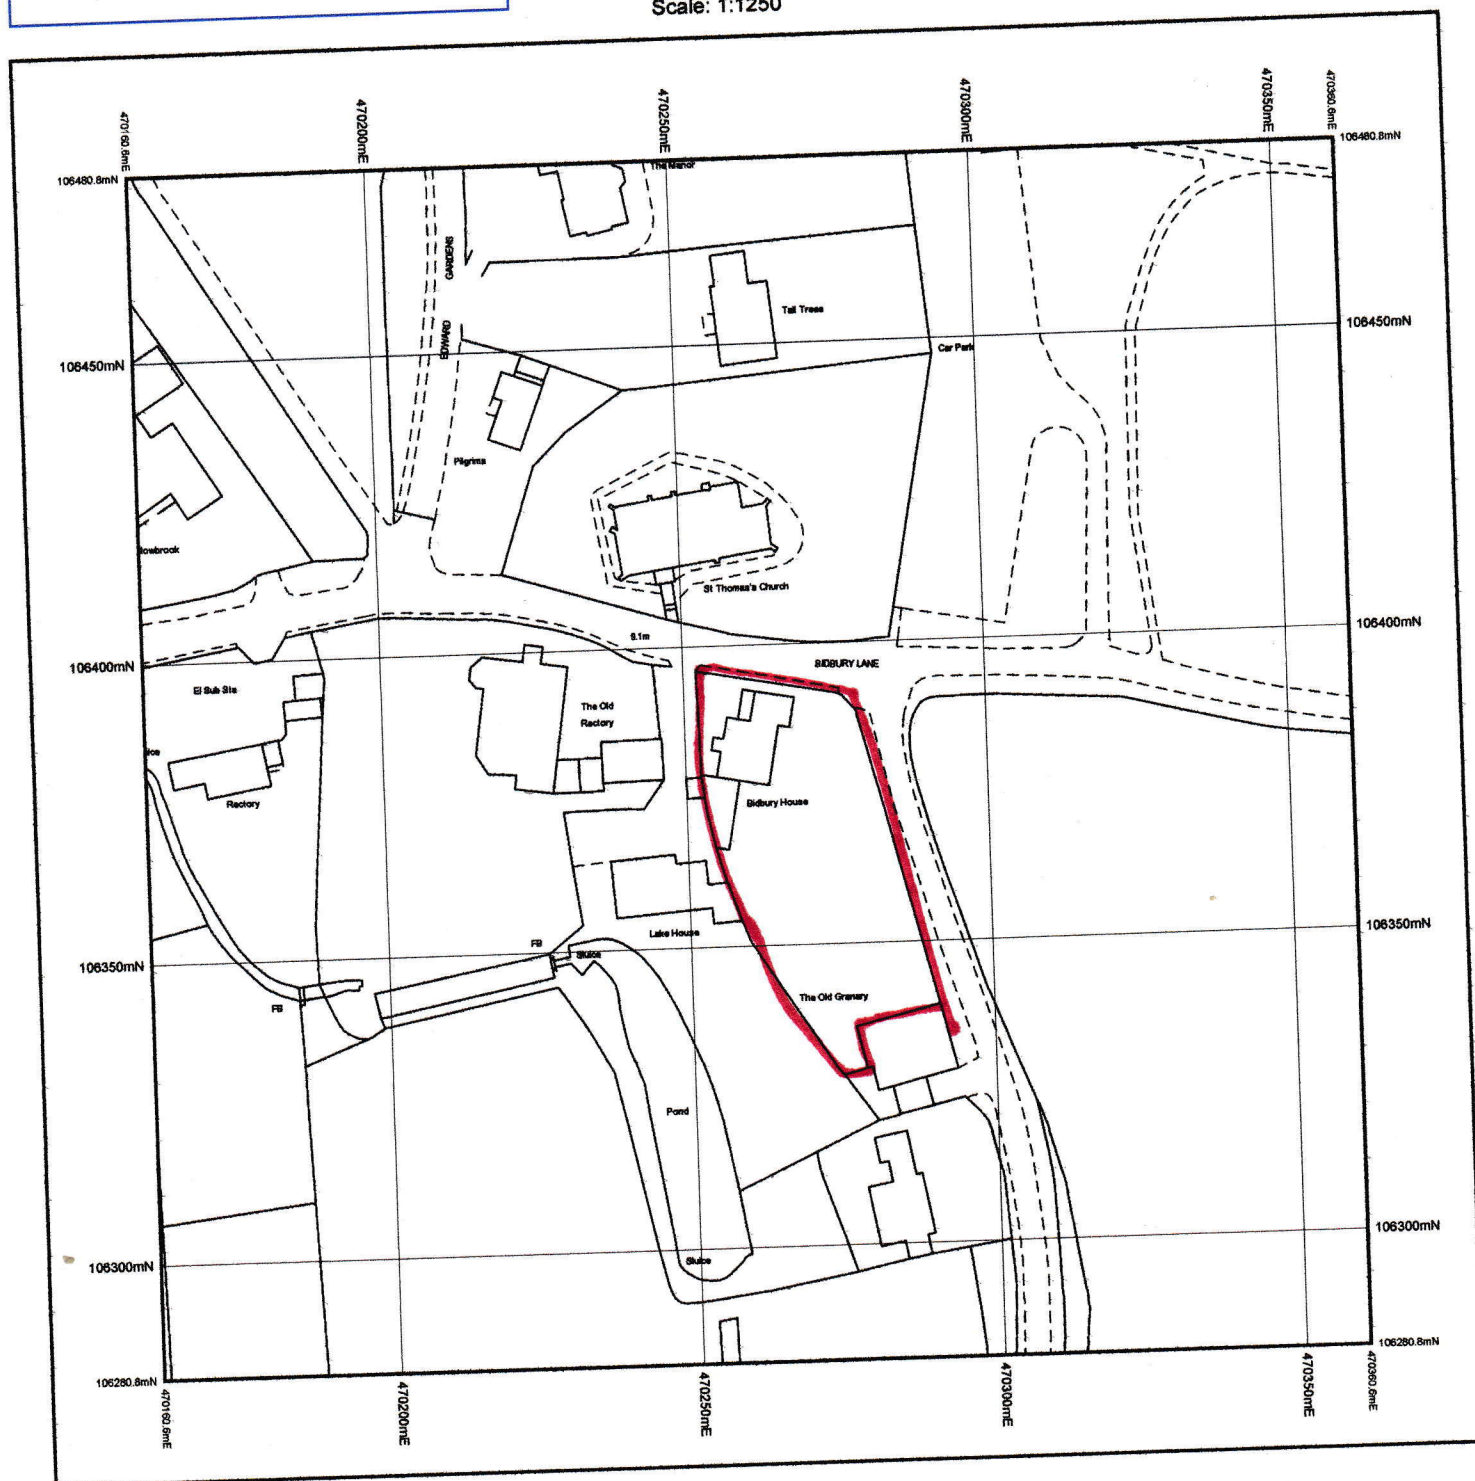

© Crown Copyright and database rights 2011 Ordnance Survey 100046957. The representation of road, track or path is no evidence of a boundary or right of way. The representation of features as lines is no evidence of a property boundary.

Supplied by: www.ukmapcentre.com
Serial Number: 2394
Centre Coordinates: 470260.6, 106380.8