7 Selsmore Avenue | Hayling Island | PO11 9PB


RBA Architects Limited for Prestige Homes South Limited




1. West
scale 1 : 100



2. North
scale 1 : 100

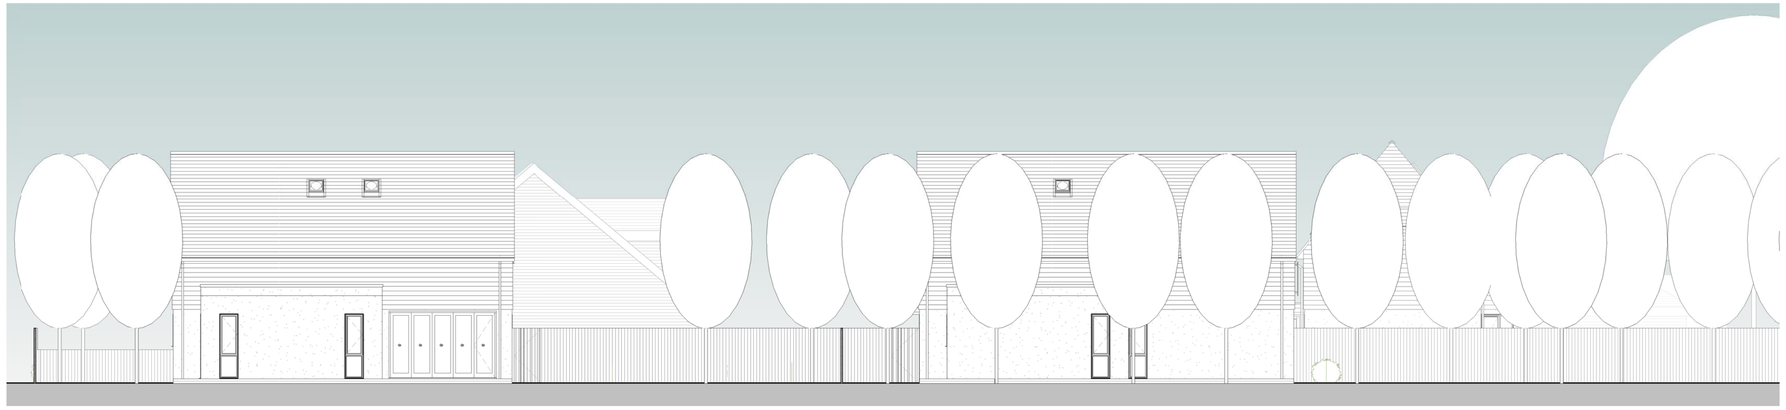

3. South
scale 1 : 100

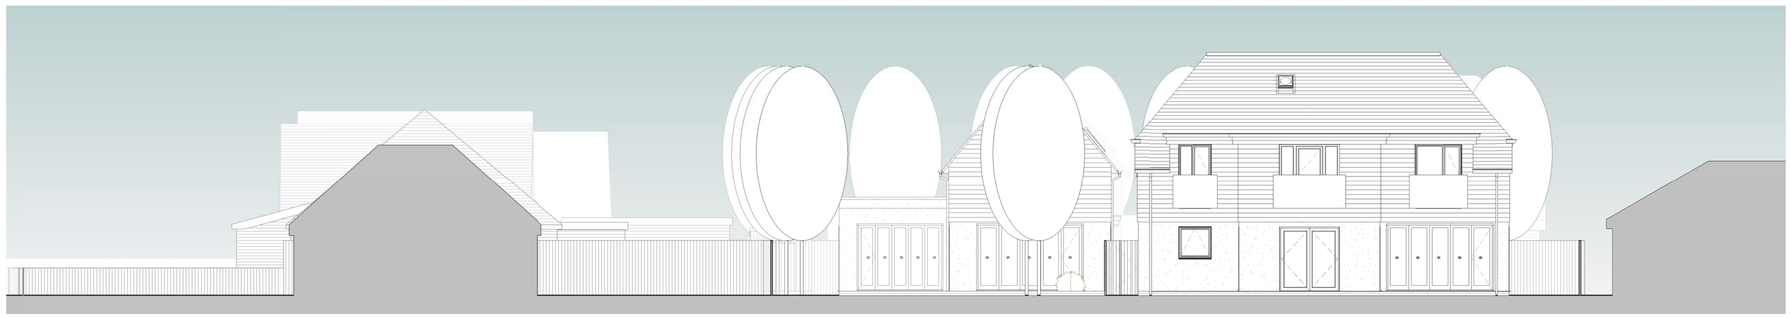

4. East
scale 1 : 100

notes

Permission is granted to scale from this drawing for the purposes of Local Authority Planning Approval only. Please verify that the information is correctly printed to scale by checking the control bar below.

0mm 20 40 60 80 100

In all other circumstances DO NOT scale from this drawing, please ontact this office for any additional information required. Contractors, Sub Contractors and Suppliers are to check all relevant dimensions and levels of site and building before commencing any shop drawings or building work.

RIBA Chartered Practice

Ordnance Survey information is reproduced under Crown Copyright 2017 ©. All rights Reserved. Licence number 100020449.

This drawing is the copyright of RBA Ltd ©

This drawing must be read in conjunction with related RBA drawings as scheduled in the Drawing Register. This drawing must also be read in conjunction with the following consultants, specialists & sub - contractors drawings :

drawing number	consultant name	revision

revisions	date	author QA level a	author QA level b
RevD1.Planning application	14.06.18	rjb	rdv

rba architects limited
t: 07809 342990
e: mail@rba-architects.co.uk
w: www.rba-architects.co.uk

project
Proposed Residential Development
7 Selsmore Avenue
Hayling Island
PO11 9PB

drawing
Site Elevations

scale	date	author QA level a	author QA level b
1 : 100 @ A1	06/07/18	RJB	RDV

job no	drawing no	rev
1710	2.201	D1

Revision Codes : P=Preliminary D=Design Stage T=Tender Issue C=Construction Issue