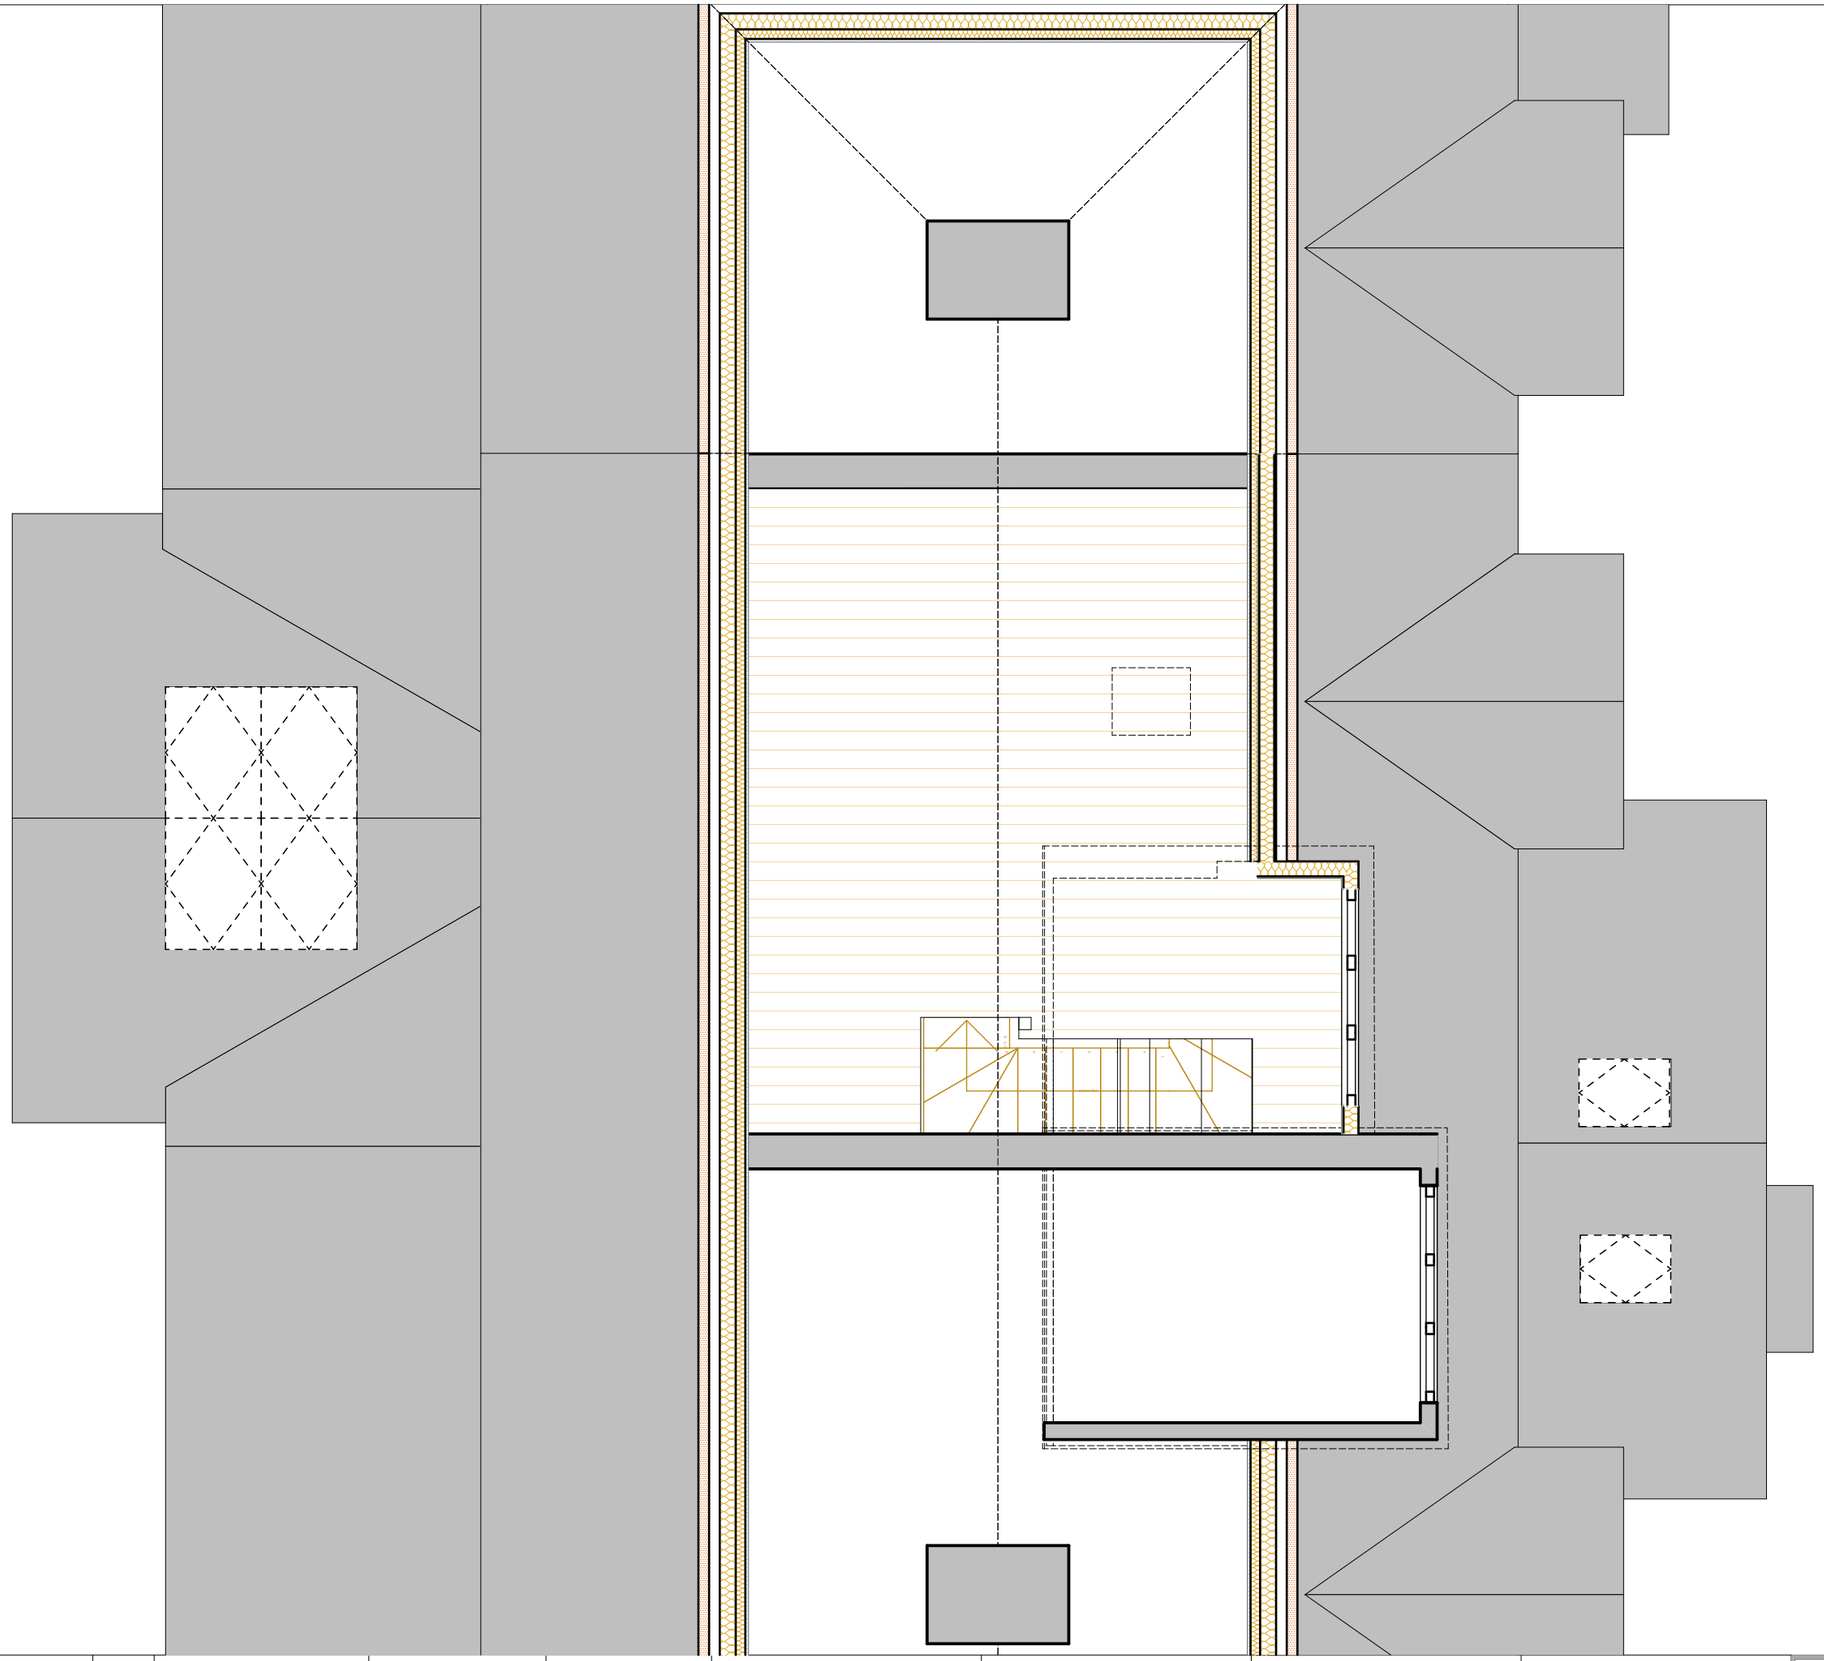


Purpose of Issue	status	Issue Date	Scales @ A3	Project No.	Originator	Project	Client	Layout Title
Proposed Plans		Date printed 10/05/2018	1:50	1733	Downland Design Ltd	12 Bath Road Emsworth	Mr & Mrs C Summers	Proposed Second Floor A3

Drawing Number

project	originator	zone	level	type	role	number	rev
1723	CC					A.02.4	