


PROPOSED TWO STOREY FRONT ADDITION 22, ST MARYS ROAD, HAYLING IS. HANTS FOR MR & MRS M. SMITH

HAVANT BOROUGH
COUNCIL
12 JAN 2018
RECEIVED

NEW SINGLE STACK PLUMBING TO BS 5572 USE 75MM
DEEP SEAL TRAPS SVPS TO TERMINATE WITH DURGO
UNITS ABOVE THE LEVEL OF THE INLET OF THE HIGHEST
FITTING, PROVIDE RODDING ACCESS AT THE BASE OF
THE STACKS

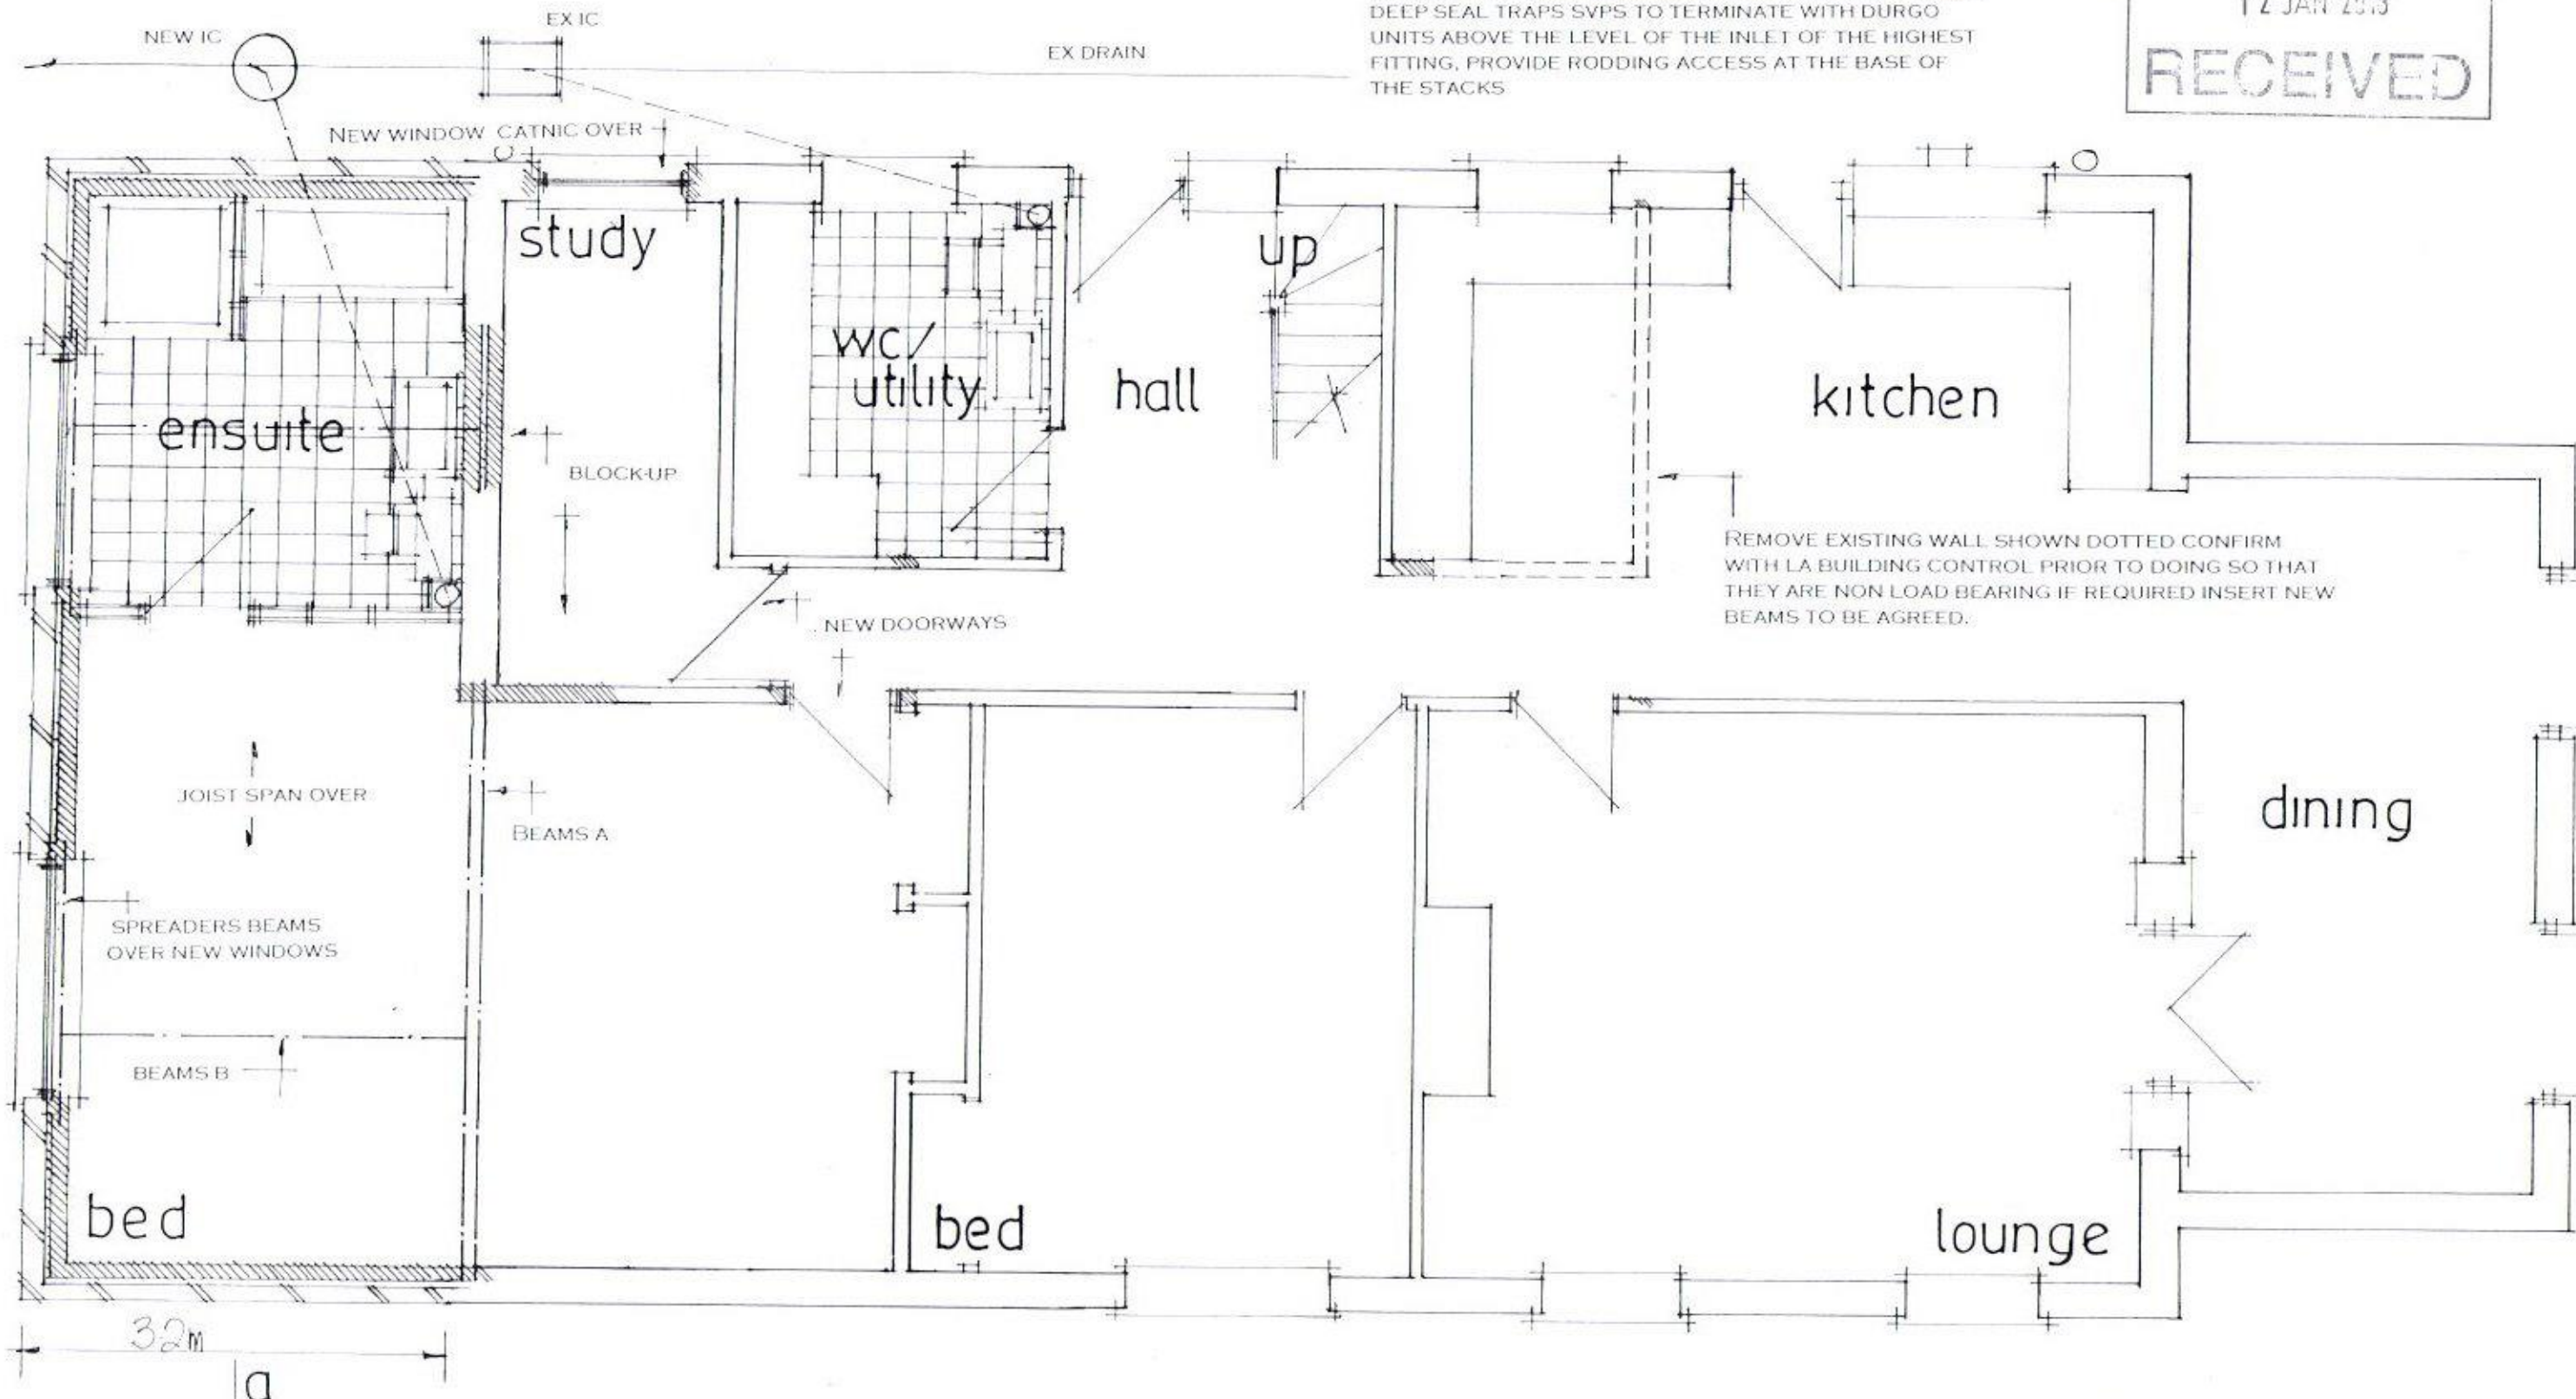

date jan 18
scale 1:50

THE OWNER/BUILDER IS RESPONSIBLE FOR OBTAINING A PARTY WALL AGREEMENT IN WRITING WITH THE ADJACENT NEIGHBOUR FOR THE EXCAVATION OF NEW FOUNDATIONS WITHIN 3M PRIOR TO COMMENCEMENT.

PROPOSED GROUND FLOOR

PETER J. WALKER
ISLAND DESIGN
182 SEAFRONT, HAYLING ISLAND, HANTS
PO11 9AN
TEL : 02392467571