




EXISTING FRONT (NORTH) ELEVATION
(1:100 at A1)

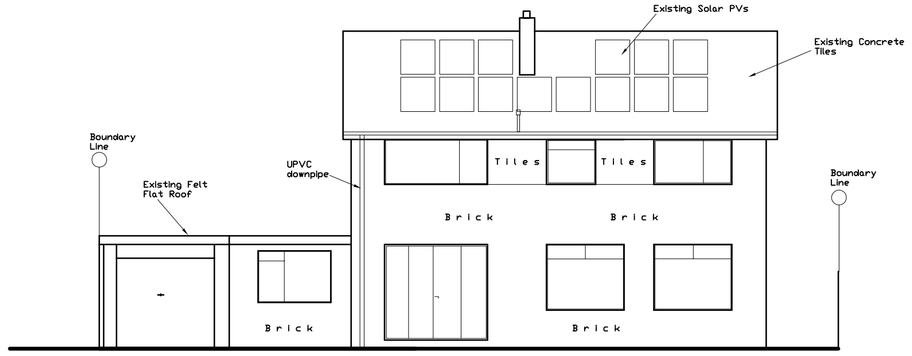


EXISTING REAR (SOUTH) ELEVATION
(1:100 at A1)

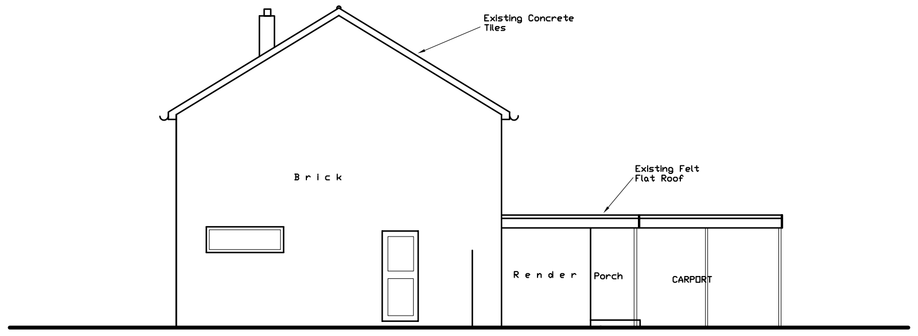


EXISTING SIDE (EAST) ELEVATION
1:100 at A1

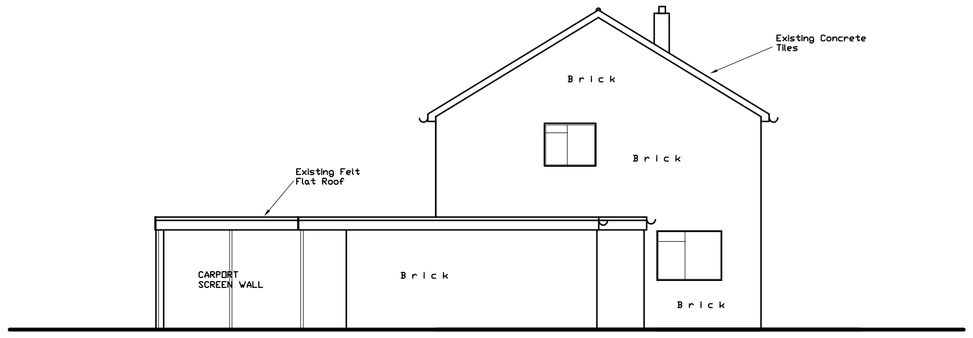


EXISTING SIDE (WEST) ELEVATION
1:100 at A1

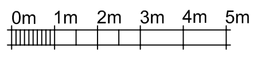

VISUAL SCALE 1:100 @ A1

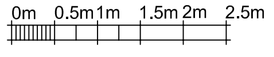

VISUAL SCALE 1:50 @ A1

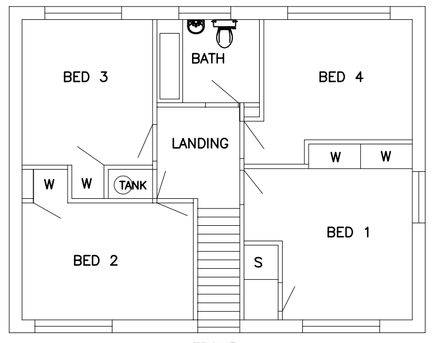

EXISTING FF PLAN
1:100 at A1

NOTES:–

1. REFER TO SEPERATE A4 SPECIFICATION NOTES AND DETAIL SKETCHES

rev.	drawn	chkd.	apprvd	date	description
A	PJD	PJD	PJD	16/03/18	ISSUED FOR PLANNING PERMISSIONS

CLIENT :–

MR & MRS DAVIES

PROJECT:–

4 WENSLEY GARDENS
EMSWORTH

DRAWING TITLE:–

PLANNING DRAWING 2

P J DAVIES ASSOCIATES LTD
CONSULTING STRUCTURAL ENGINEERS
Office 201/4
Langstone Gate
Solent Road
Havant
Hampshire
PO9 1TR
office: 02392 452228 mobile: 0796 2206734
e-mail: mail@pjdaviesassociates.co.uk

date	drawn	checked	approved
Mar 2018	PD		

scales
AS SHOWN.

drg. no. **1300/P/02** rev. **A**

A1