



PHYSICAL SCALE IN METERS @ 1:100

NOTES:
This drawing has been produced solely for PLANNING/DESIGN.
Do not Scale from this Drawing except for planning purposes.
Any drainage shown is presumed and to be checked on site
before commencement of works.
This drawing is the copyright of MF Designs Ltd.

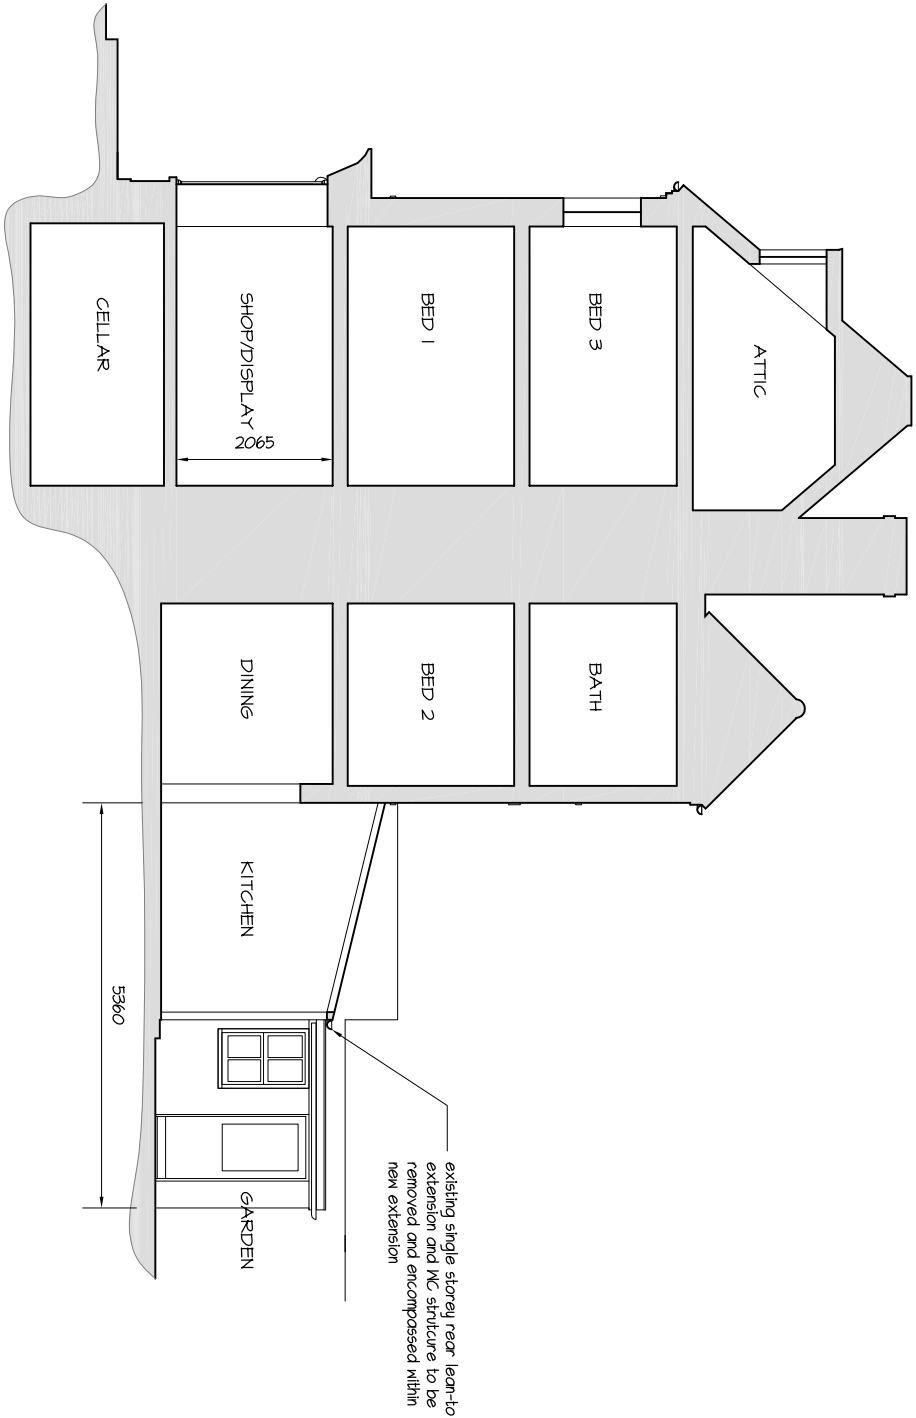

Existing Typical Section

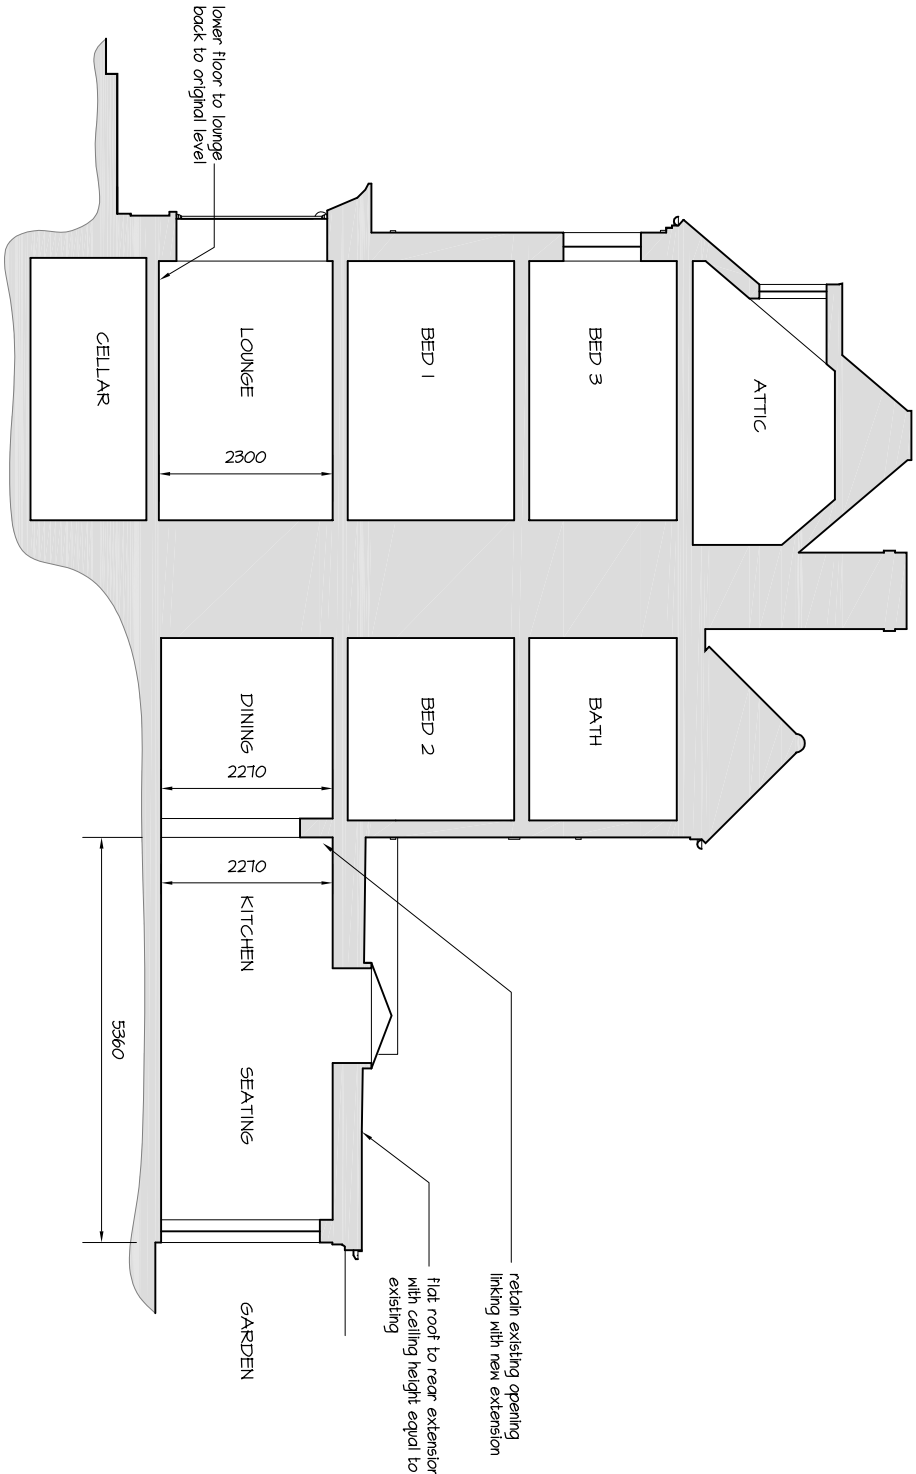

Proposed Typical Section

A: 31/08/2018 - extended parapet to boundary removed

mf designs ltd

Chartered Architects



36 Grove Road • Havant • Hampshire • PO9 1AZ
Director: Martin Farrer RIBA • Co Registration No.4507379
Date: June 2018
Scale: 1:100

02392 470967
admin@mfdesigns.org.uk
Job No: 3204
Dwg No: P_03 A