


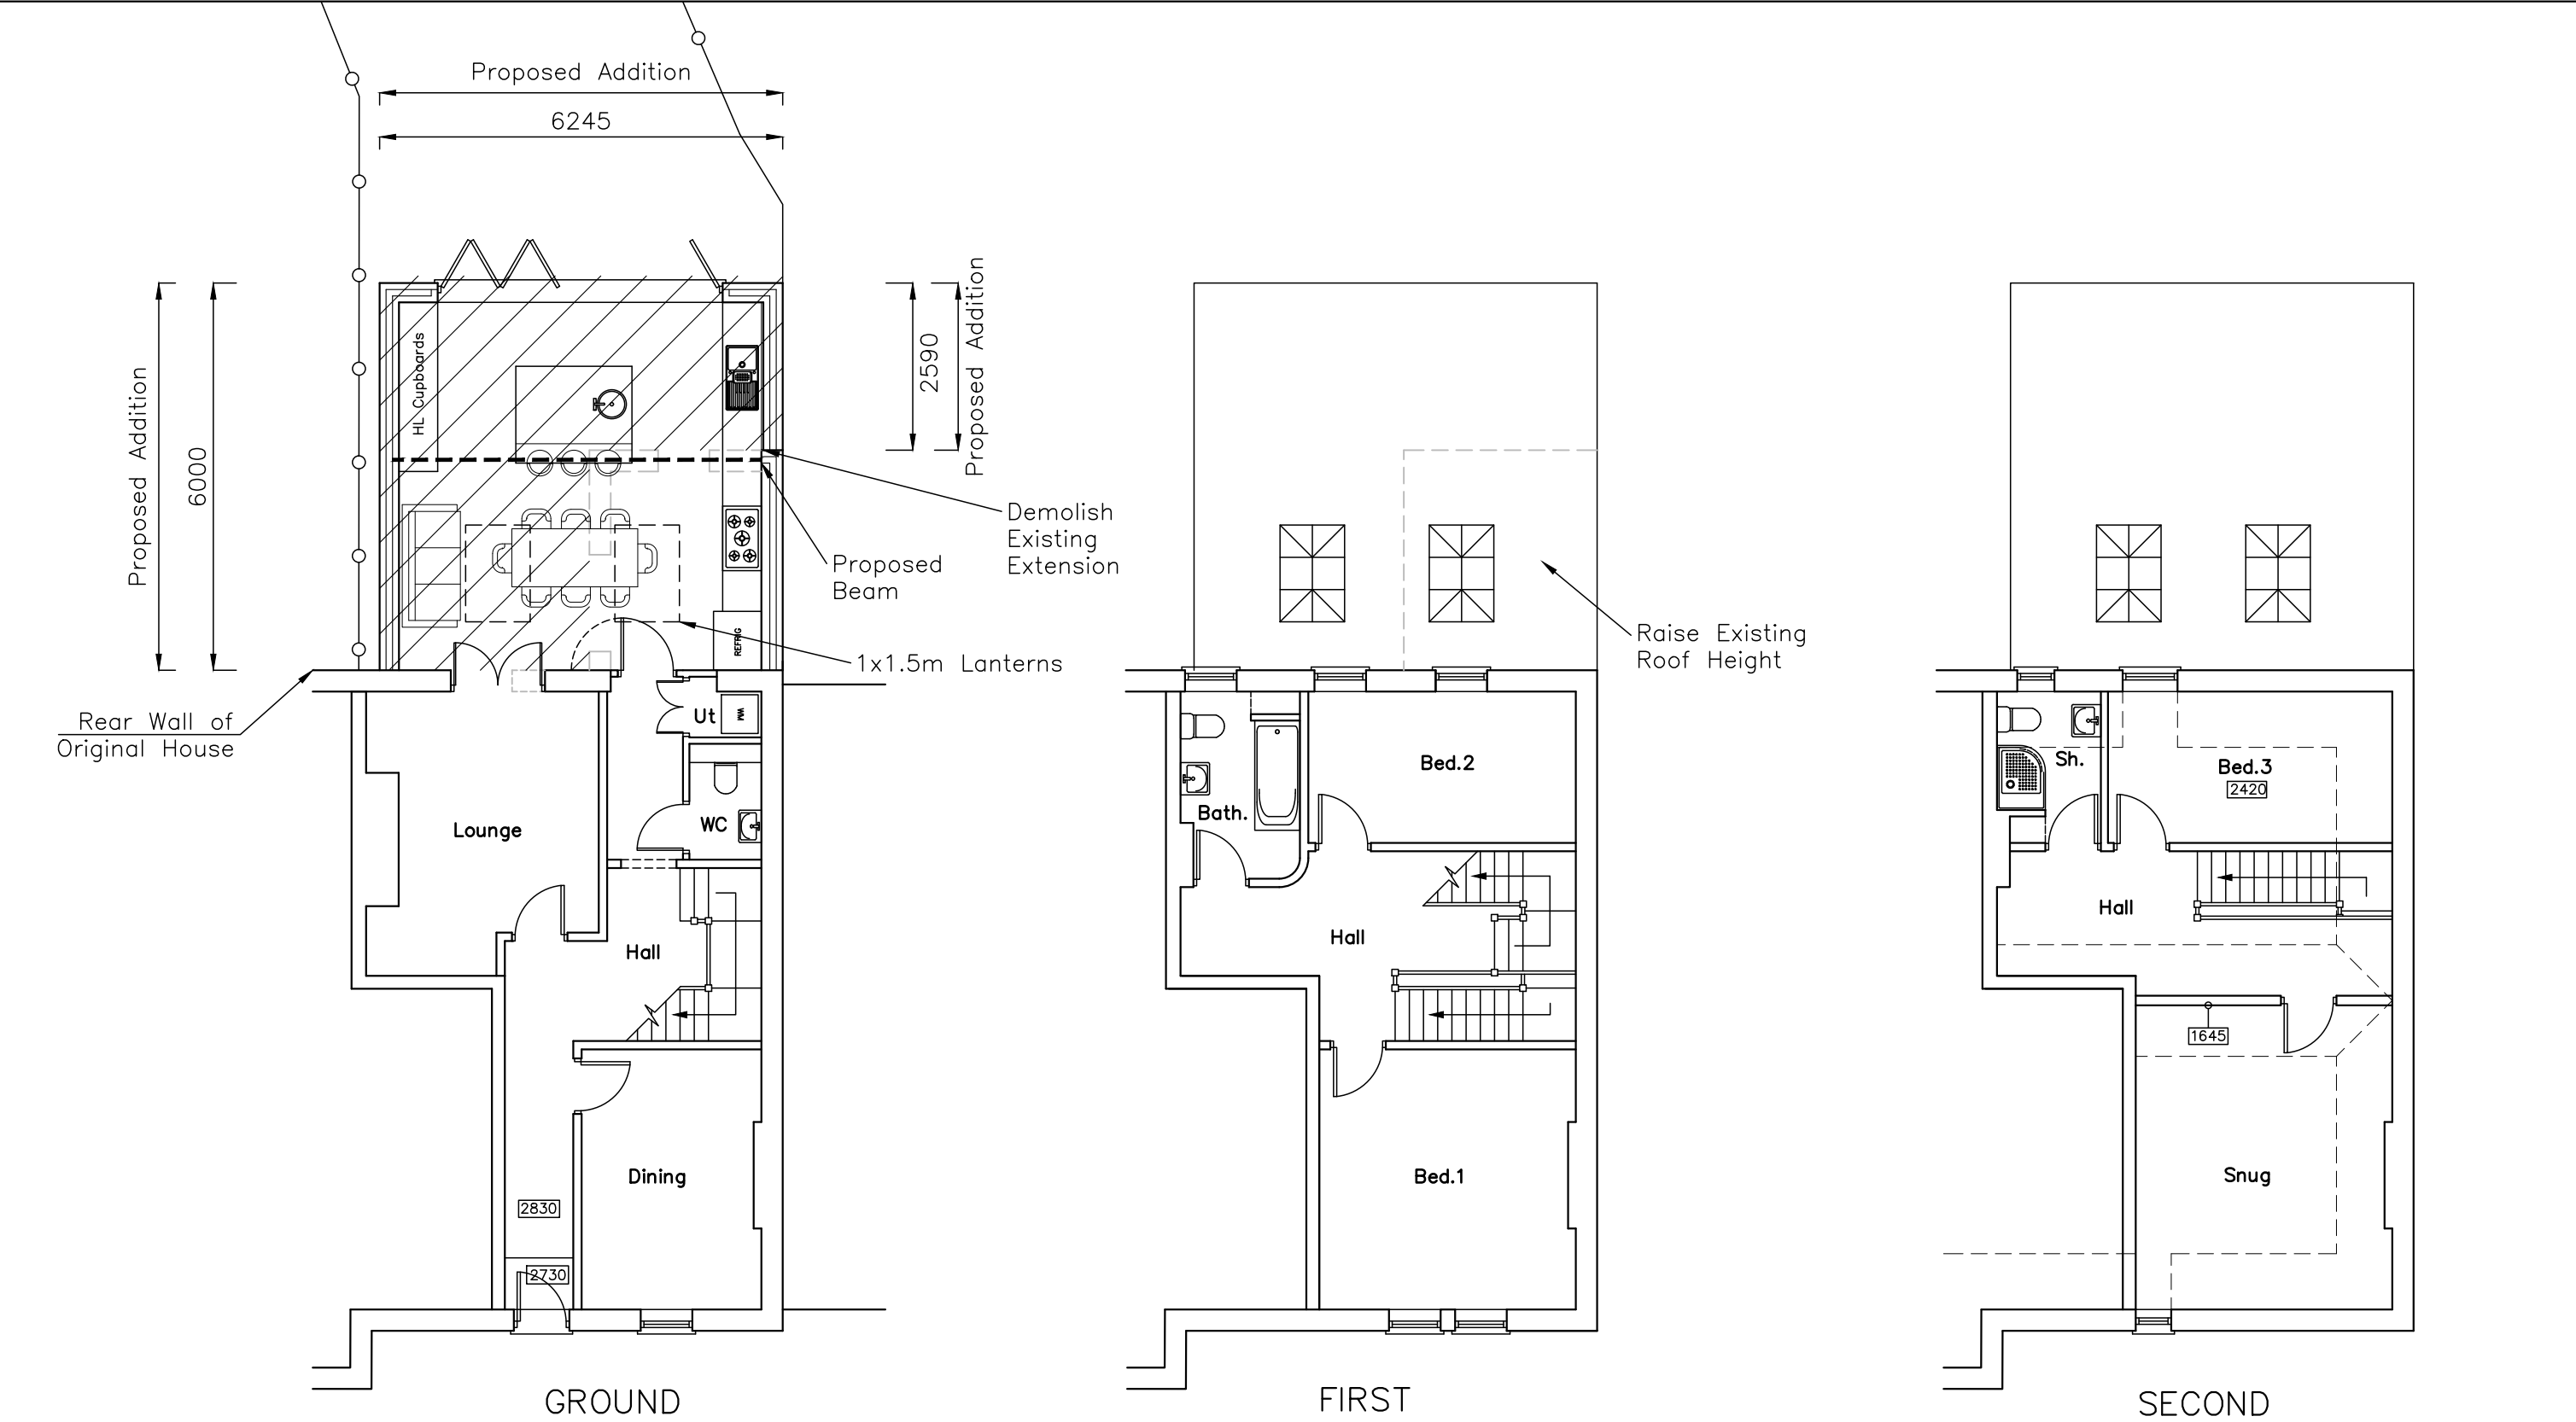

2A Hollow Lane Hayling Island Hampshire PO11 9AA	PROPOSED PLANS		 Critchley Architecture And Design Contact: 02392 474 919 info@caad.online The Old Brewery, 15E South Street, Havant, PO9 1BU		Scale A3 = 1:100 Drawn SAR Date 09/04/18
	Revisions a) Enlarged extension/20.04.18/SAR b) Client amendments/18.05.18/SAR c) Lantern revisions/19.06.18/SAR d) Planning drawings/03.07.18/SAR e) PD Revisions/17.08.18/SAR				18027-401 ^E
10m 20m 30m 40m					