
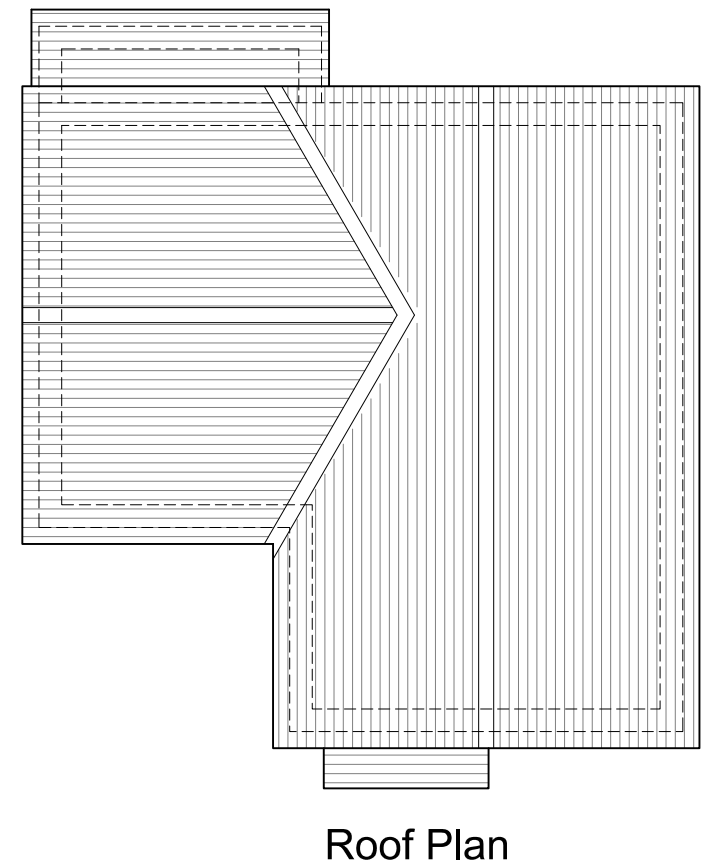
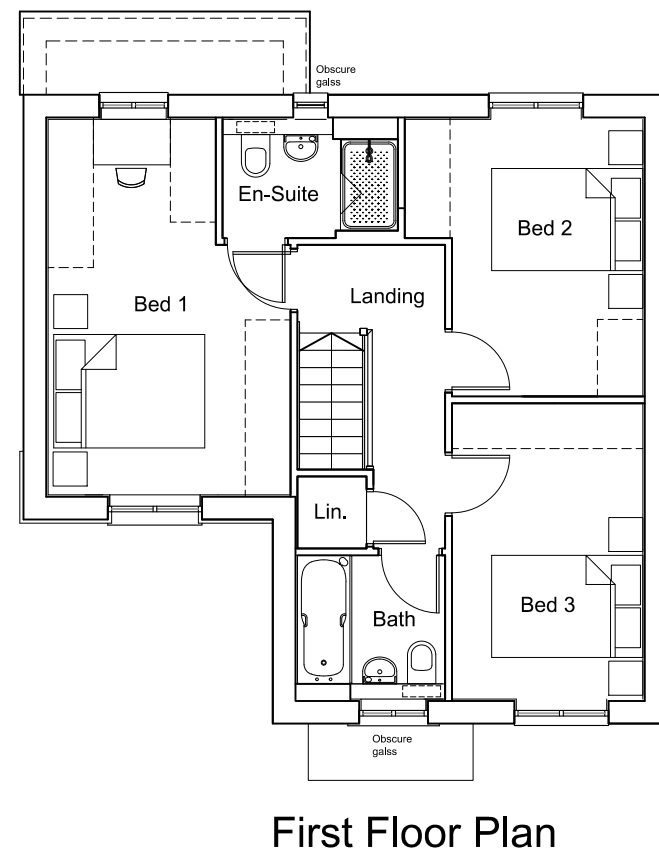
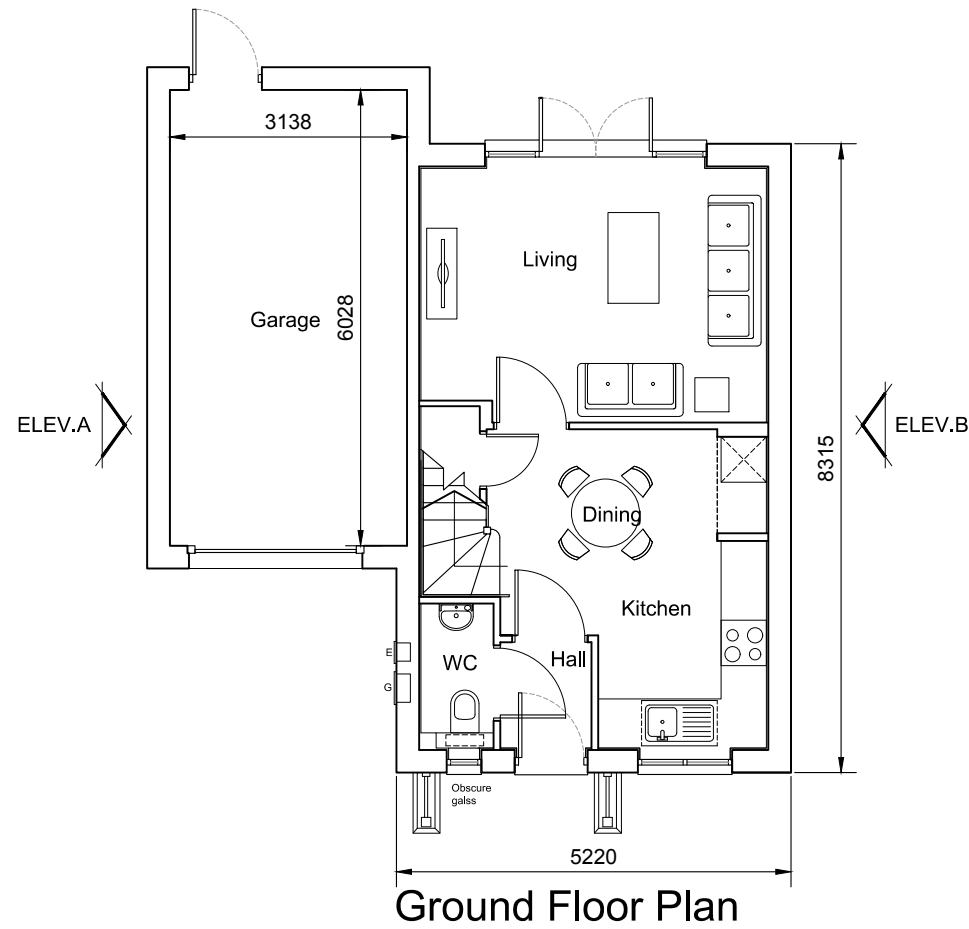


Plots  
AS: 44, 53 & 95  
OPP: 45, 54 & 96

Floor Area :  
GF: 35.94 sqm 386 sq ft  
FF: 52.18 sqm 562 sq ft  
TOTAL: 88.08 sqm 948 sq ft

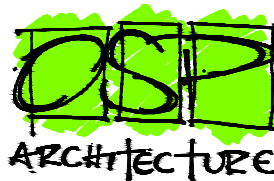

|   |      |            |    |          |  |                                     |  |                                        |  |   |      |  |
|---|------|------------|----|----------|--|-------------------------------------|--|----------------------------------------|--|---|------|--|
| REV.   | DATE | REVISIONS: | By | Planning |  | CLIENT: Bellway Homes LTD ( Wessex) |  | PROJECT: Bartons Road, Havant          |  | <div>Broadmede House<br/>Farnham Business Park<br/>Weydon Lane<br/>Farnham<br/>Surrey<br/>GU9 8QT<br/>Tel. 01252 267878<br/>info@osparchitecture.com<br/>www.osparchitecture.com</div> <div><br/>O'KEEFE SCANLON LIMITED</div> |      |  |
|   |      |            |    |          |  | SCALE: 1:100 ( A3 ORIGINAL)         |  | DRAWING: Hazel - 3 Bedroom House Plans |  |   |      |  |
|   |      |            |    |          |  | DRAWN: GE                           |  | 17300                                  |  |   | P146 |  |
|   |      |            |    |          |  | DATE: Jan 2018                      |  |                                        |  |   |      |  |
| © COPYRIGHT EXISTS ON THE DESIGNS AND INFORMATION SHOWN ON THIS DRAWING   |      |            |    |          |  |                                     |  |                                        |  |   |      |  |
| This drawing may be scaled or cross referenced to the scale bar for planning application purposes only.Do not scale for any other purpose,use figured dimensions only,Subject to site survey and all necessary consents.<br>All dimensions to be checked by user and any discrepancies,errors or omissions to be reported to the Architect before work commences.This drawing is to be read in conjunction with all other relevant materials. |      |            |    |          |  |                                     |  |                                        |  |   |      |  |

© COPYRIGHT EXISTS ON THE DESIGNS AND INFORMATION SHOWN ON THIS DRAWING  
This drawing may be scaled or cross referenced to the scale bar for planning application purposes only. Do not scale for any other purpose, use figured dimensions only. Subject to site survey and all necessary consents.  
All dimensions to be checked by user and any discrepancies, errors or omissions to be reported to the Architect before work commences. This drawing is to be read in conjunction with all other relevant materials.