




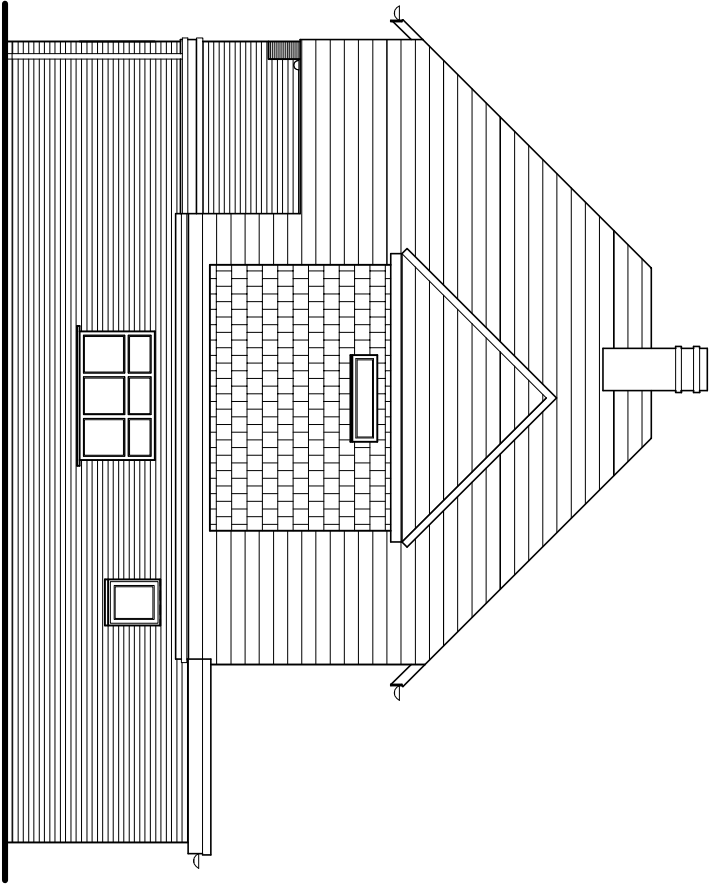


North (side) elevation

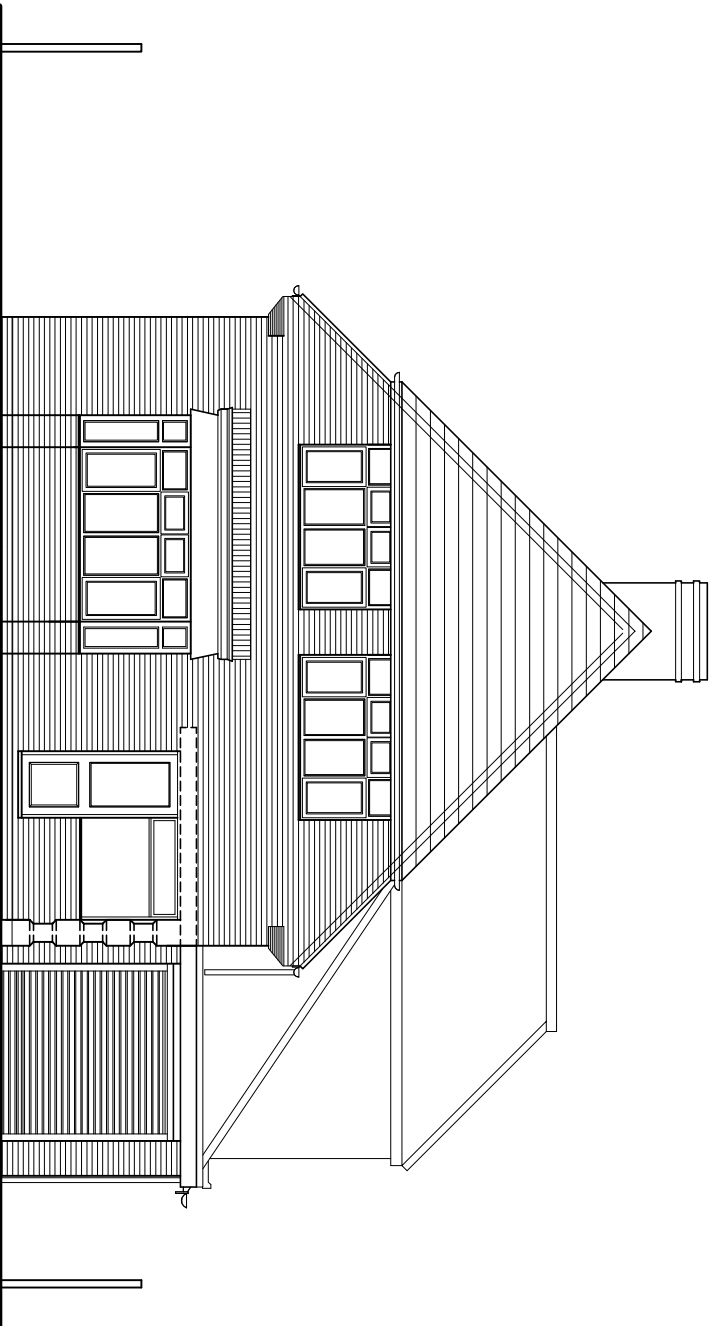

East (front) elevation

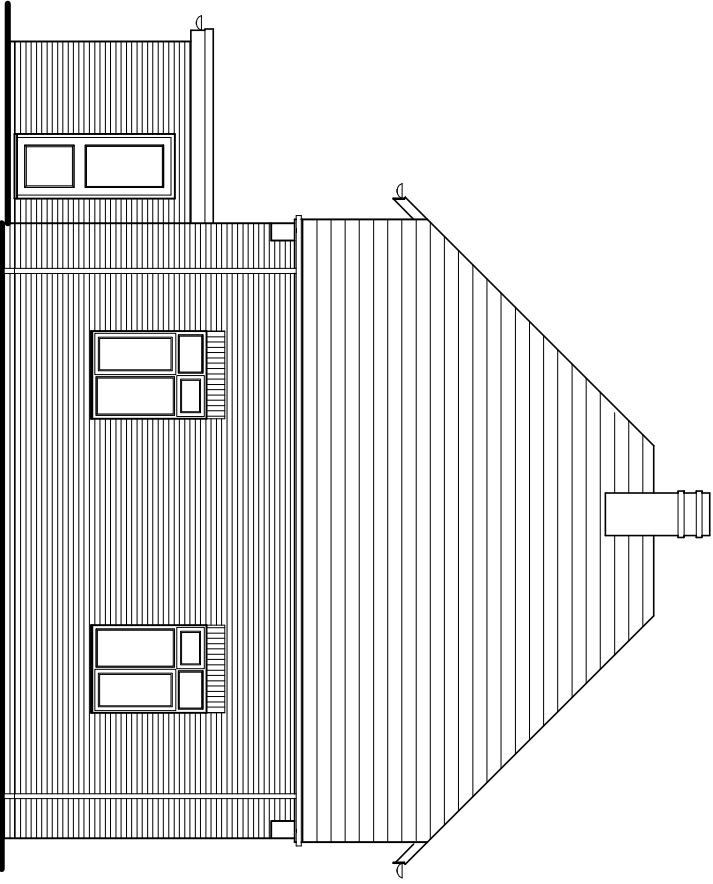


South (side) elevation

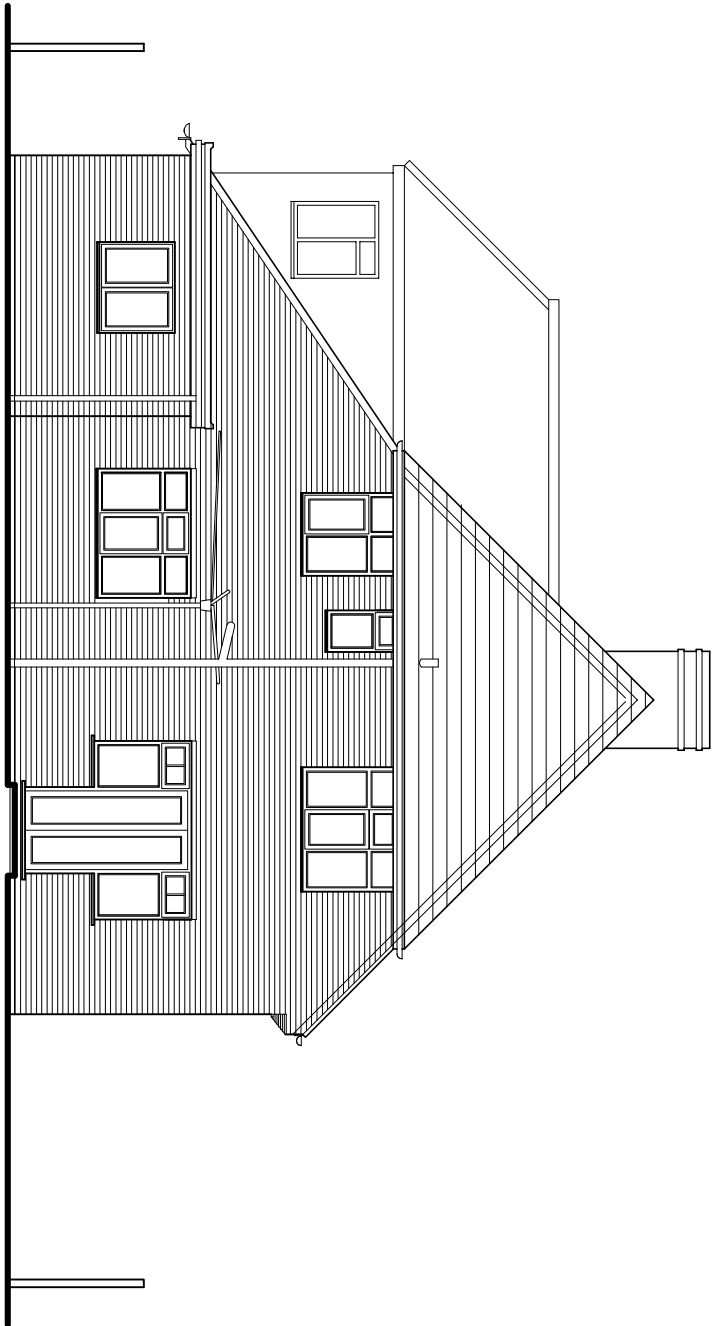

East (rear) elevation

Existing elevations scale 1:100

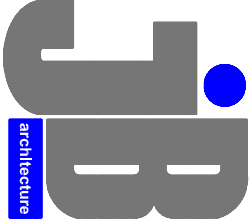

JIMMY BESSANT ARCHITECTURE
TEL: 01243 373620 M: 07769904282
E: jimmy@jb-architecture.co.uk
Web: www.jb-architecture.co.uk

For
MR & MRS BALDWIN

Project
**PROPOSED EXTENSIONS & ALTERATIONS
AT 26 CLOVELLY ROAD
EMSWORTH,
PO10 7HL**

Title
EXISTING ELEVATIONS

Date	Drawn	Scale	Checked
SEPT 2016	JB	1:100 @ A3	-
Job Number	Drawing Number	Revision	
PL20917	403		