


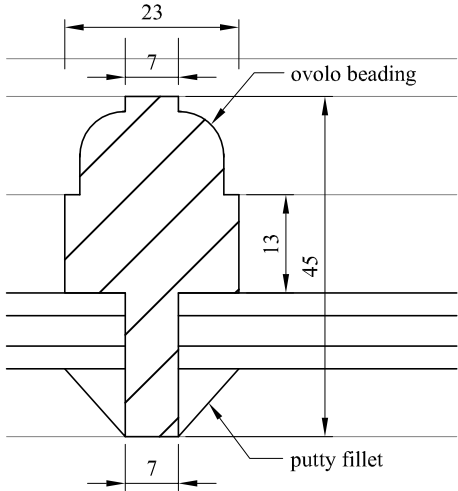

These incidental details have been produced in order to illustrate the ideal visual profiles and relationships between the building's key elements and to give aesthetic guidance only. They do not purport to be working drawings and are for illustrative purposes only. The Contractor is responsible for the structural stability and weather proofing of **all** elements and will be liable for any defects or failure that may arise from design development, defective materials or workmanship.

Glazing Bar - 1:1




NOTES:
This drawing has been produced solely for PLANNING/DESIGN.
Do not Scale from this Drawing except for planning purposes.
Any drainage shown is presumed and to be checked on site before commencement of works.
This drawing is the copyright of MF Designs Ltd.


TYPICAL PROFILE OF PROPOSED DOORS DF.1 USING HISTOGLASS 10 THIN DOUBLE GLAZED UNITS AND HARDWOOD/ACOTIA TIMBER PROFILES WITH WINDOW MANUFACTURER TO ENSURE FULL WEATHERING DETAILS

IRONMONGERY:
Recessed lever action flush bolts to head and base rail with 1.5 butt hinges, internal lock with latch (no handles).


PAINT:
White Dulux weathershield paint - gloss finish to match

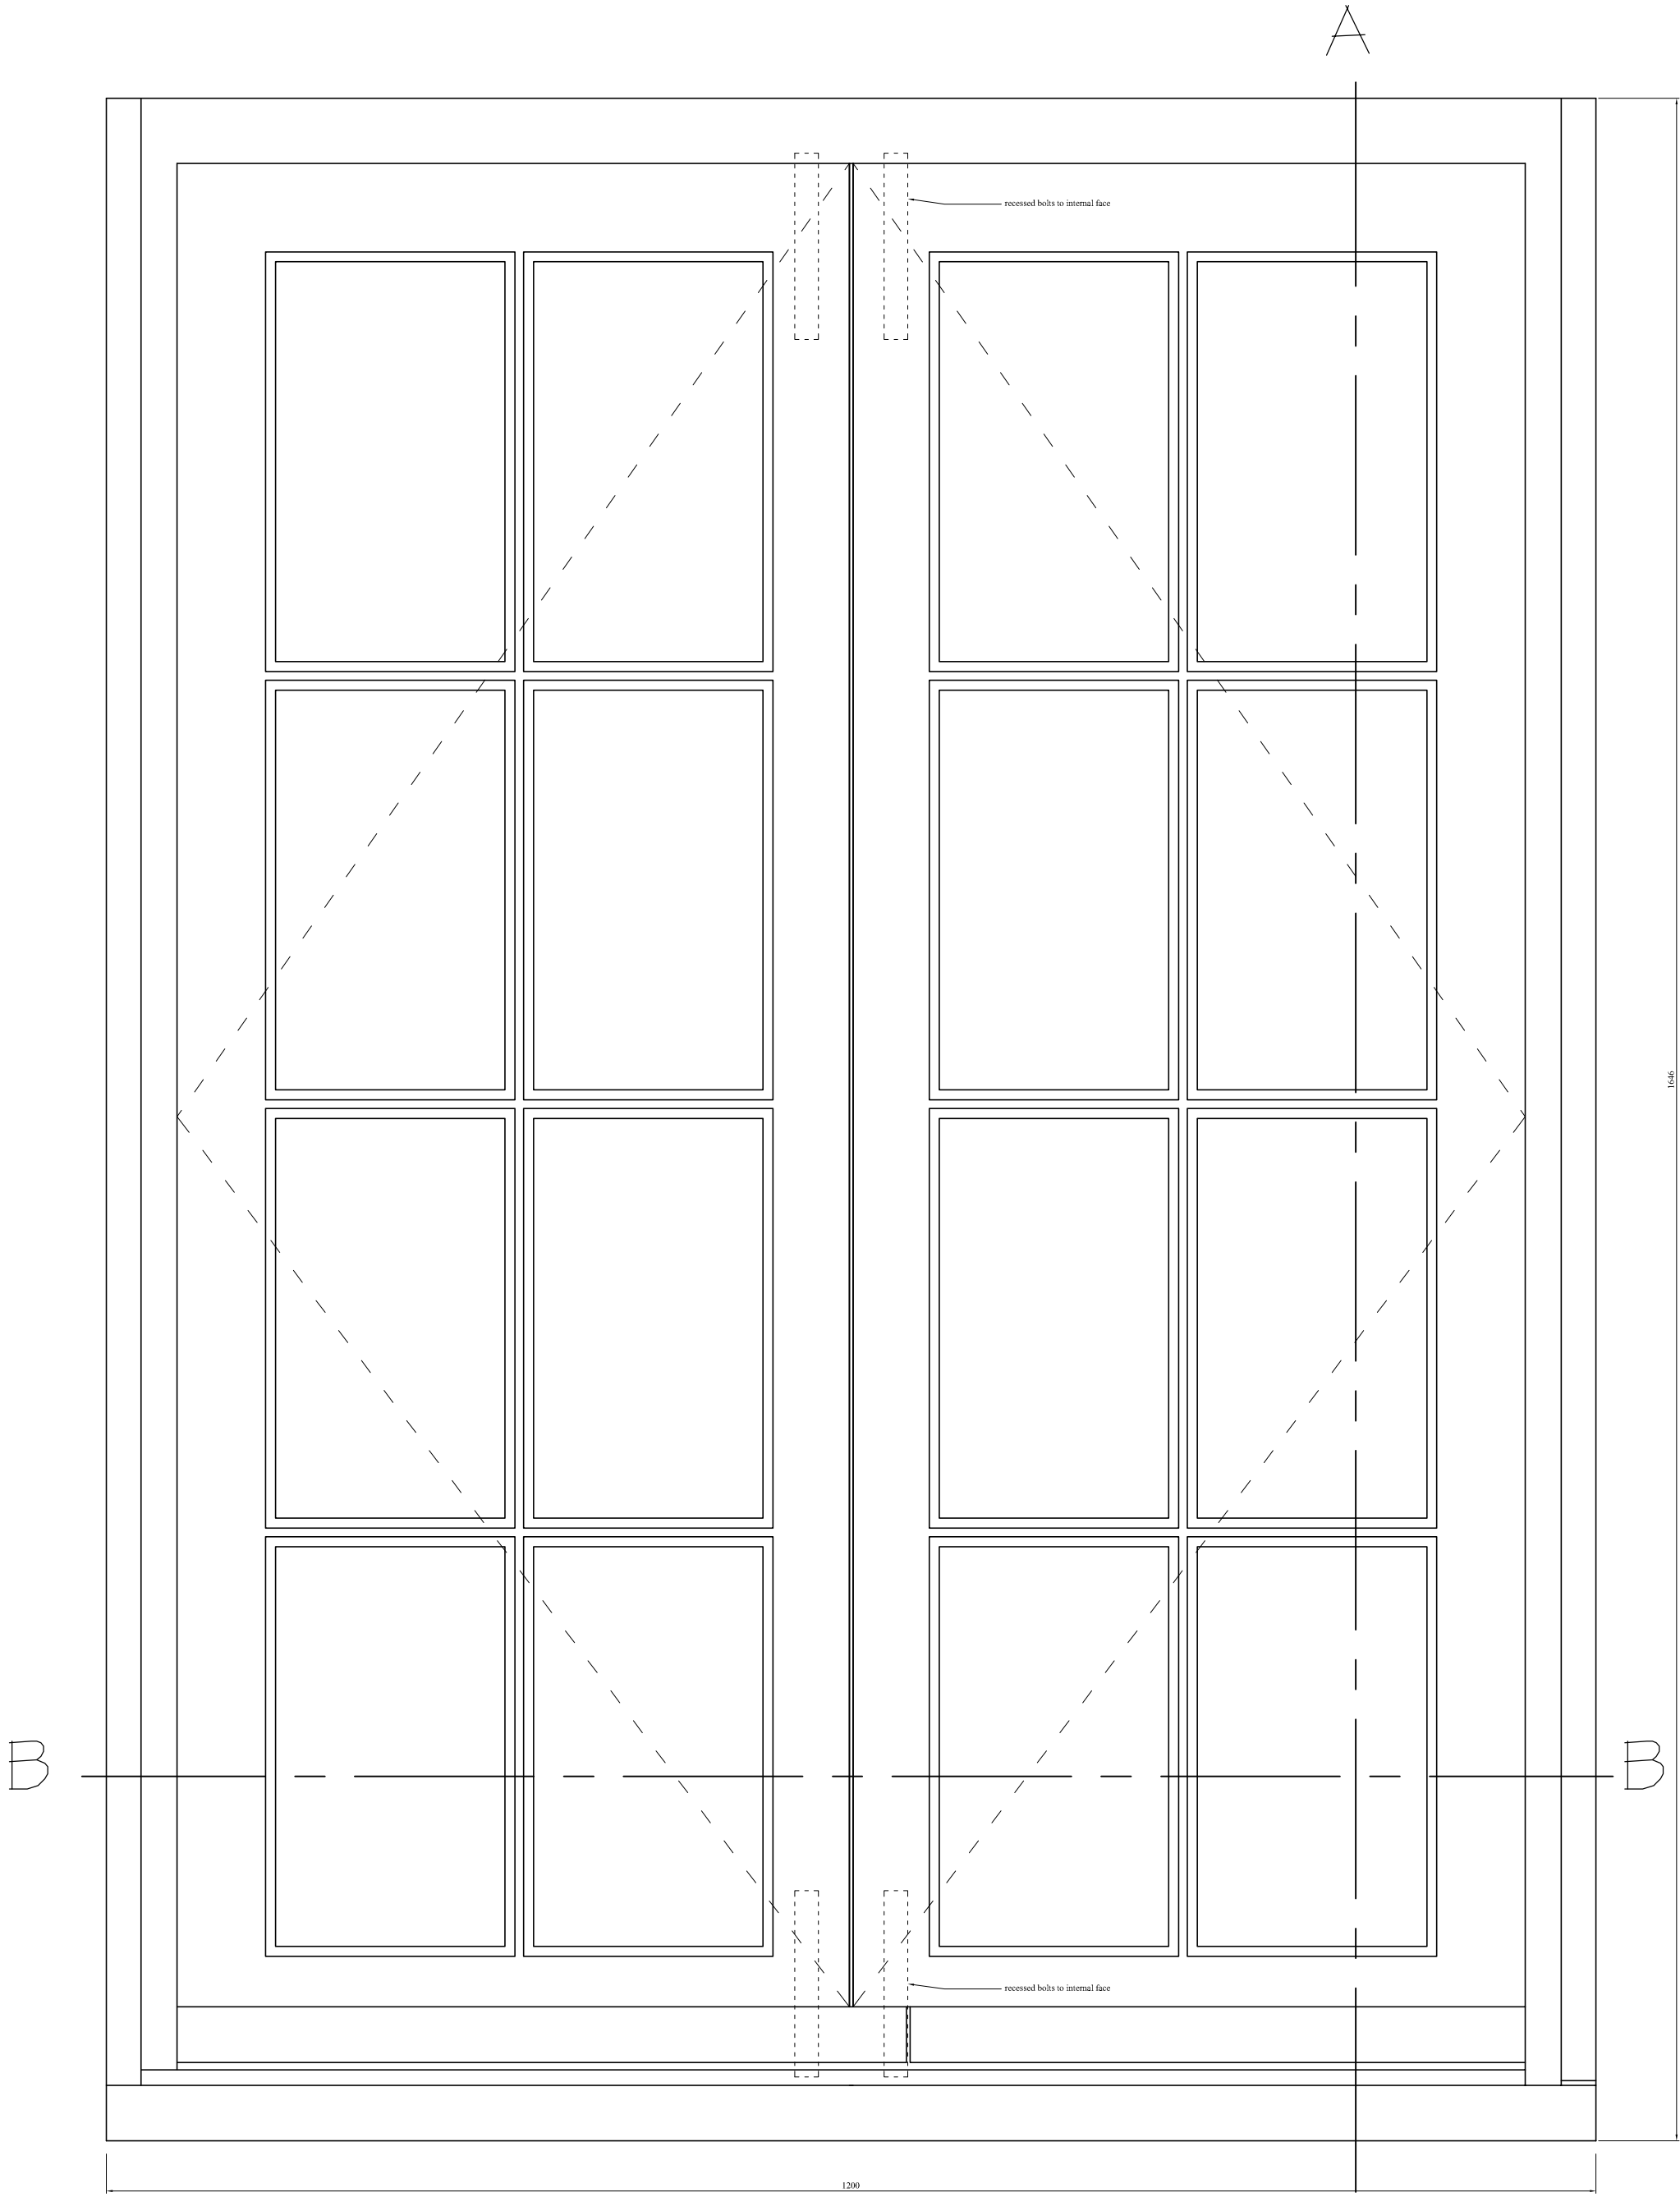

External Elevation

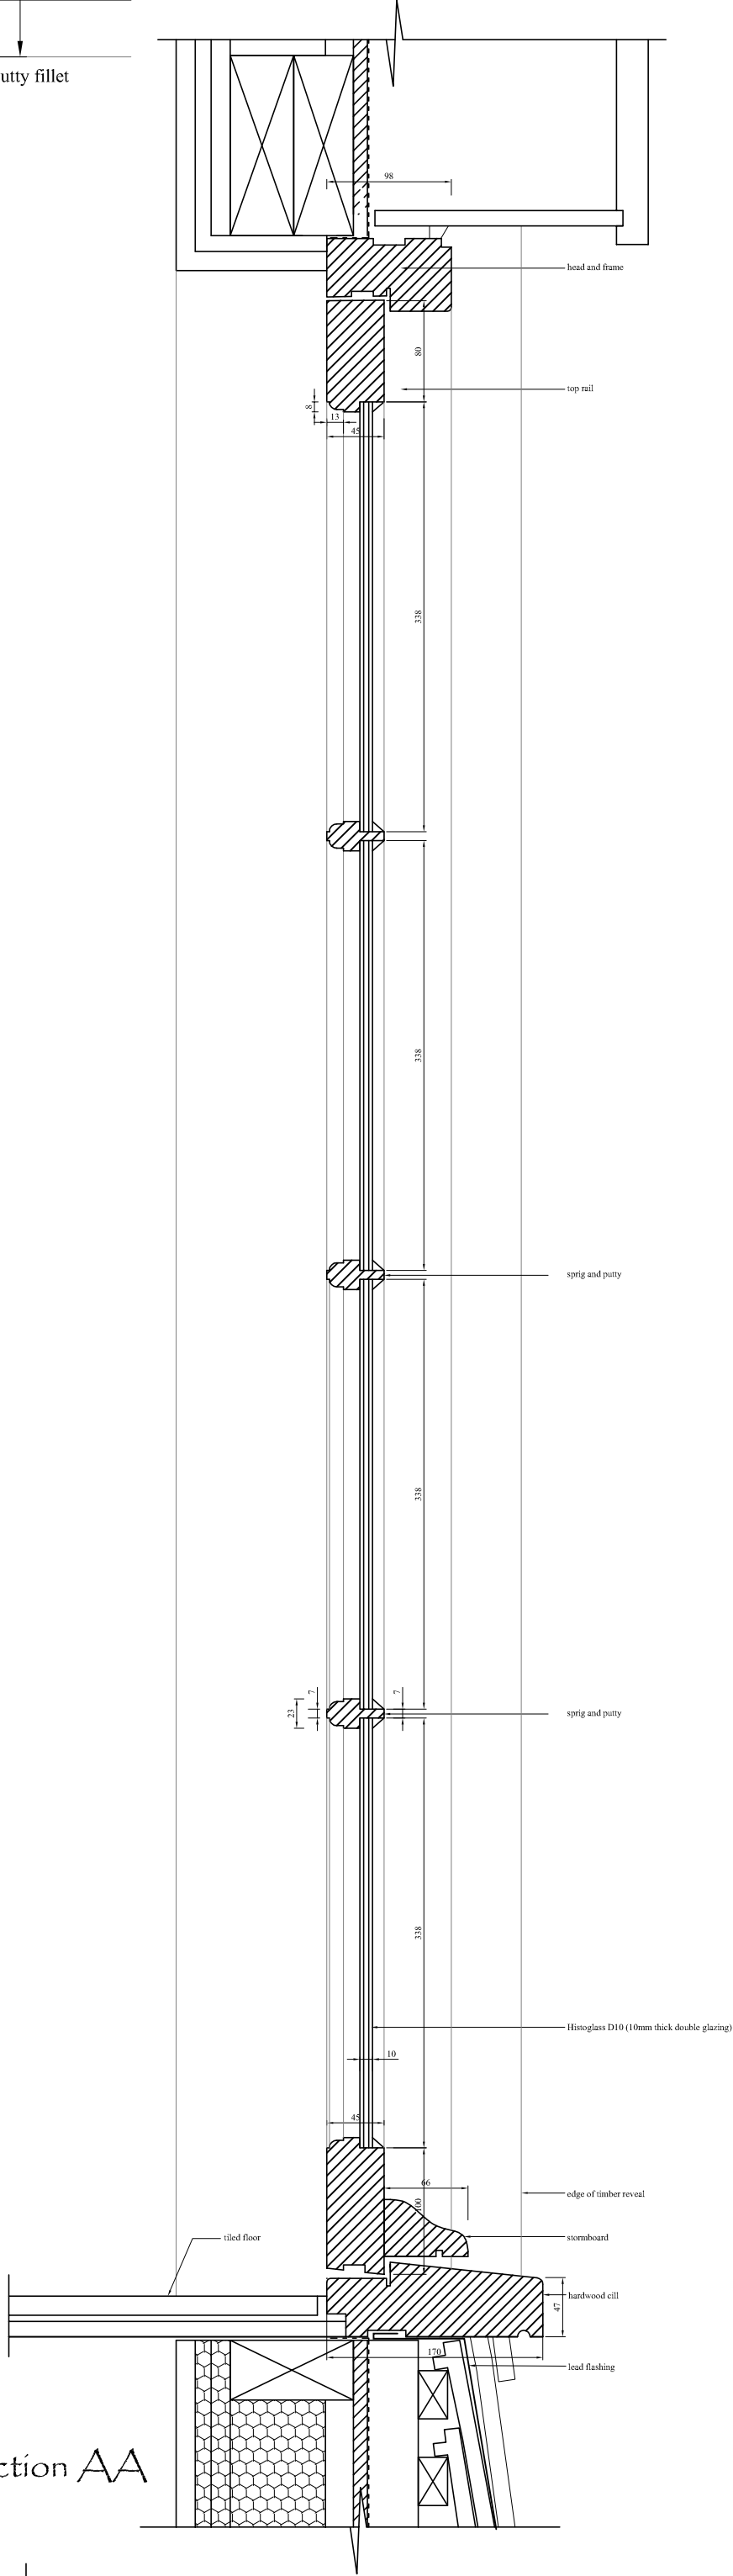

Section AA

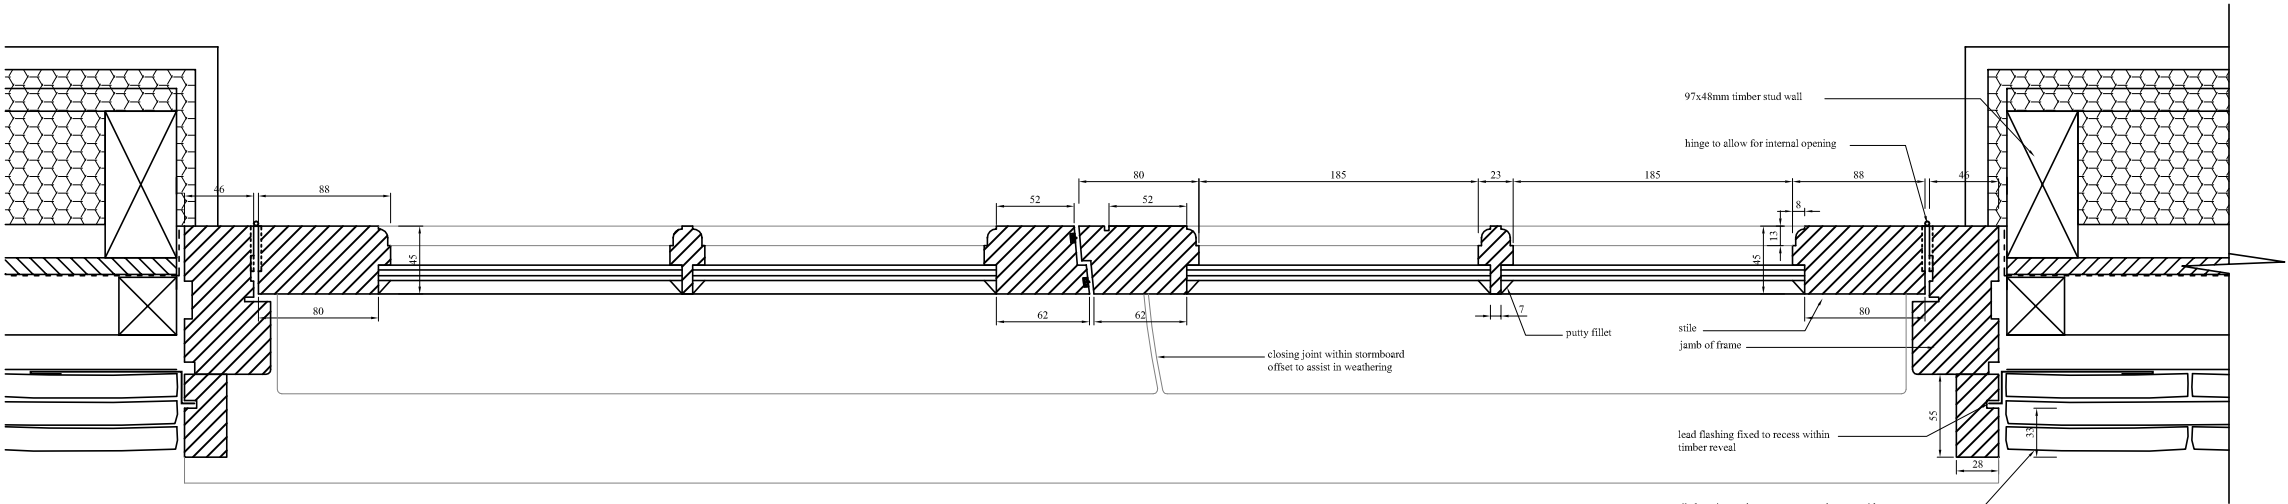

Section BB

PROPOSED DOOR DF.1 - DETAILS

EXTENSION & ALTERATIONS - 16 Langstone High Street, Havant. PO9 1RY

mf designs ltd

Chartered Architects

36 Grove Road • Havant • Hampshire • PO9 1AR
Director: Martin Farrer RIBA • Co Registration No.4507379

Date: June 2018
Scale: 1:5/1:1

02392 470967
e admin@mfdesigns.org.uk

Job No: 3125
Drg No: P_04

