


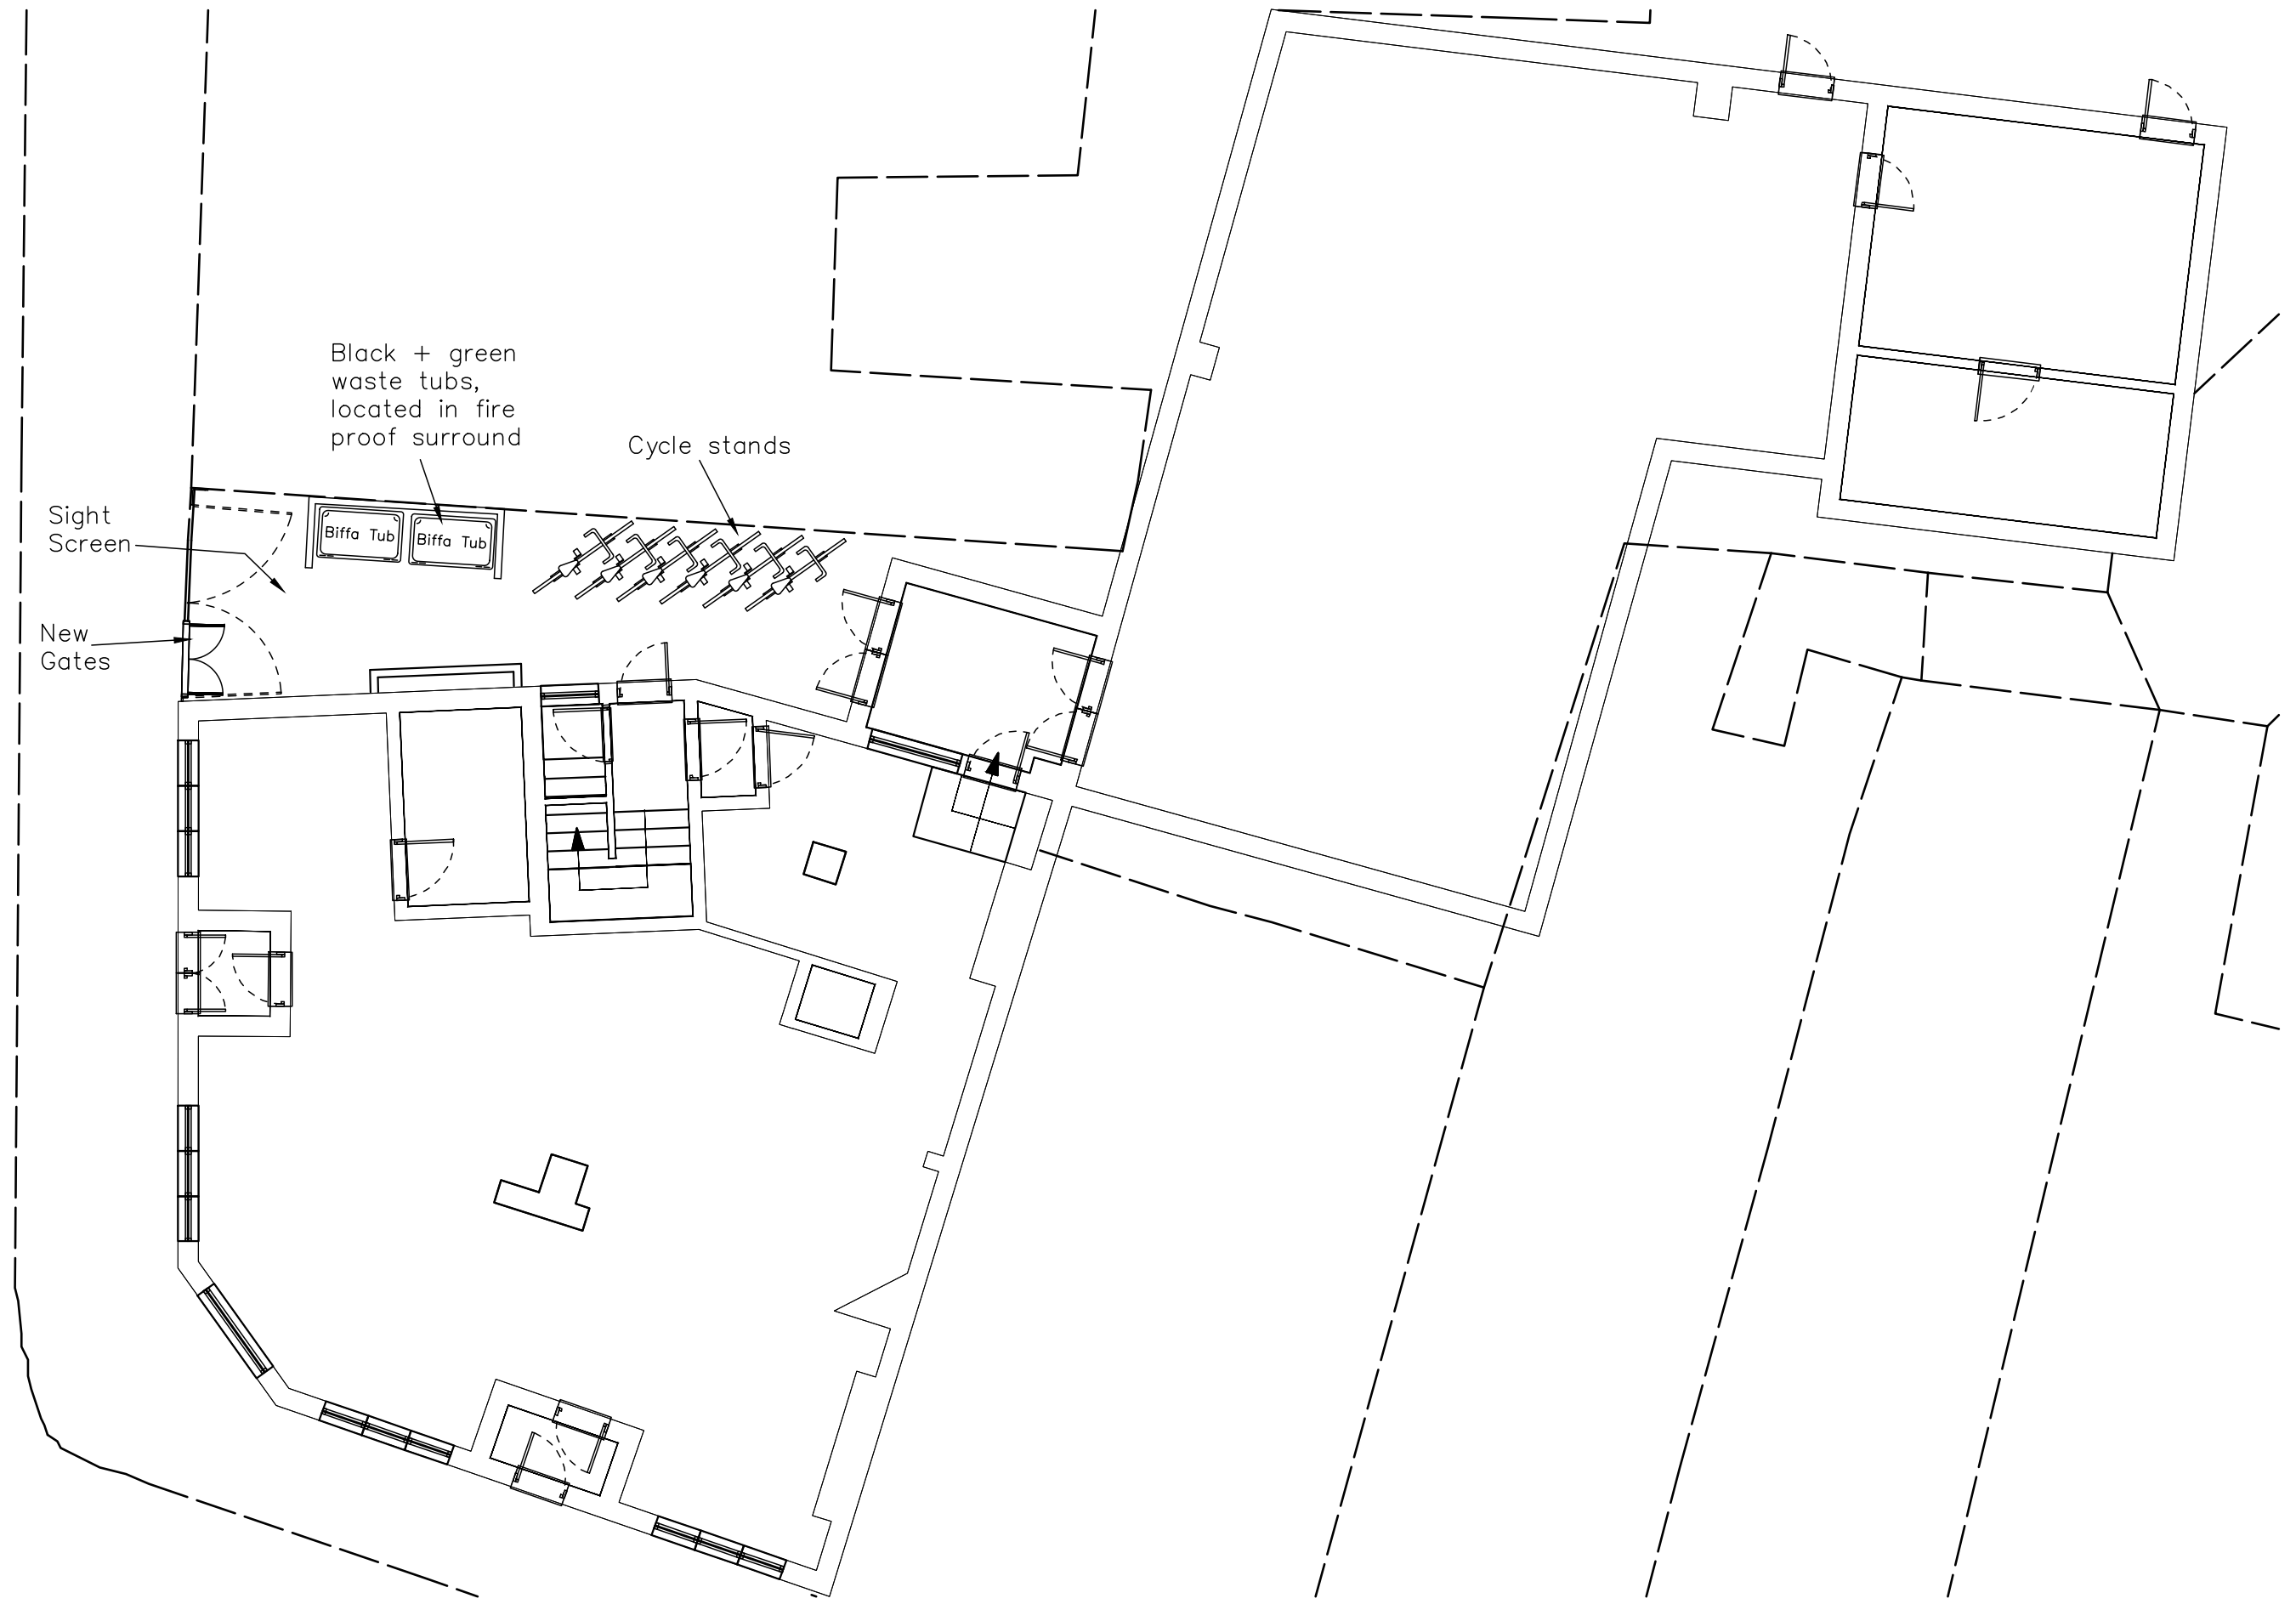

Former White Hart P.H. PROPOSED
East Street GROUND FLOOR PLAN
PO9 1AA

- Revisions
- A. Draft #1. 06/10/17
 - B. Cycle racks. 13/1/0/17
 - C. Bin Store. 22/01/18



Martin Critchley
CHARTERED ARCHITECT

The Old Brewery,
15E South Street, Havant,
Hampshire, PO9 1BU
023 92 474 919
critchleyarchitect@hotmail.com

Scale A3 = 1:100
Drawn AJB
Date 19/09/17

17094-401^C