


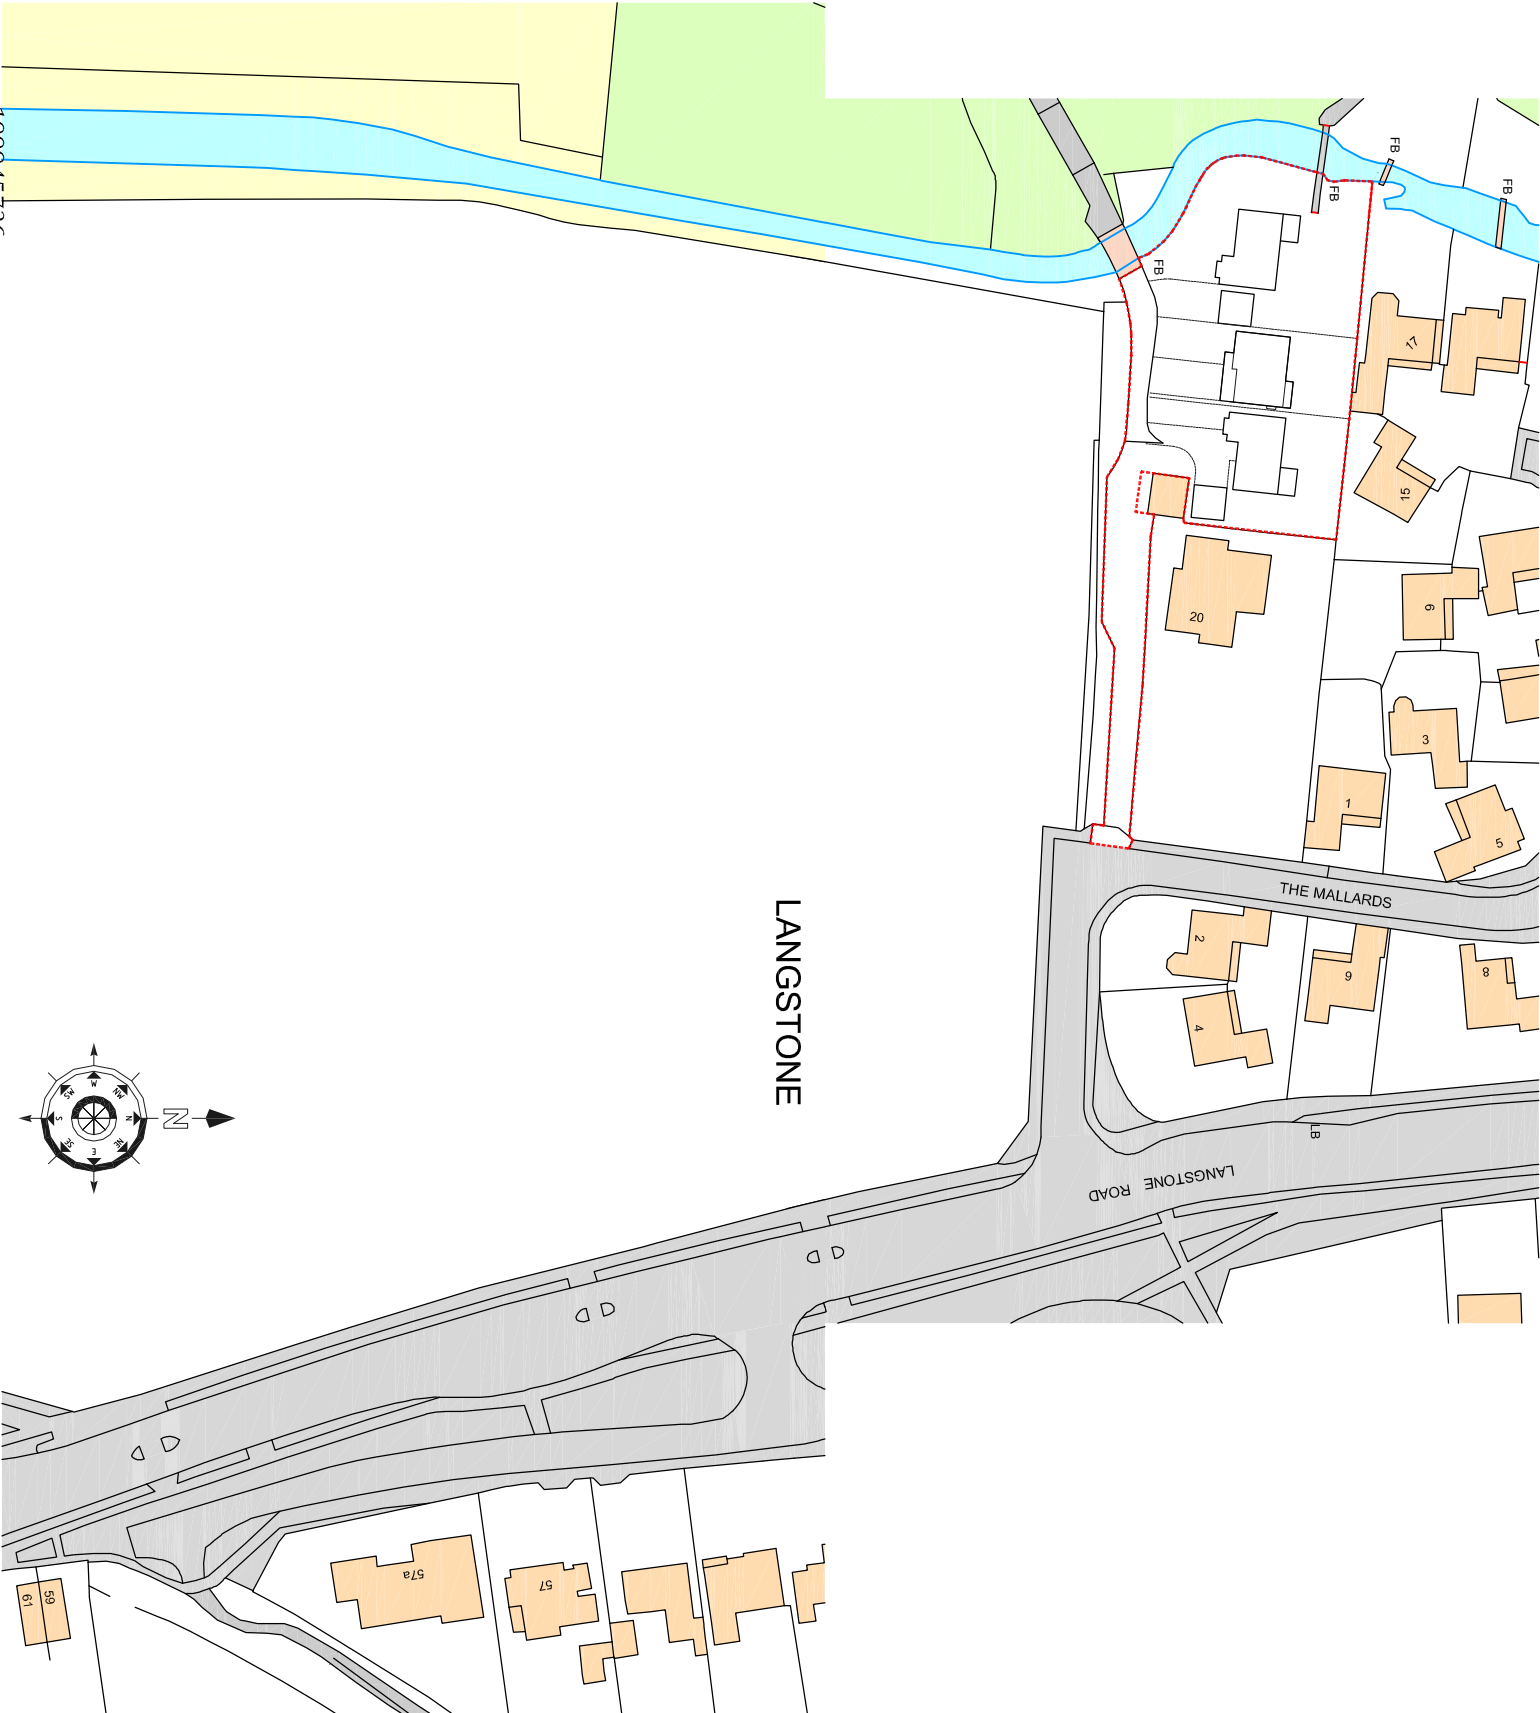

Crown Copyright. All rights reserved. License no. 100045736

PROJECT

*Proposed Development on Land at Southmere Farm
Langstone Road, Havant*

CLIENT

Langstone Estates

DWG TITLE

Location Plan

PROJECT NO.

17021

DRAWING NO.

105

SCALE

1:1250

REV

Rev	DESCRIPTION	Dwn / Date	Chk / Date
-	-	-	-

*This drawing is copyright and must not be disclosed to third parties without permission
Scaled dimensions are not to be used for construction*

**4 Queensgate
Queens Road
Fareham
Hampshire
PO16 0NW**

**Tel: 01329 288911
Fax: 01329 221913
E-mail: admin@m2architecture.com**

m2
architecture
architectural technologist