




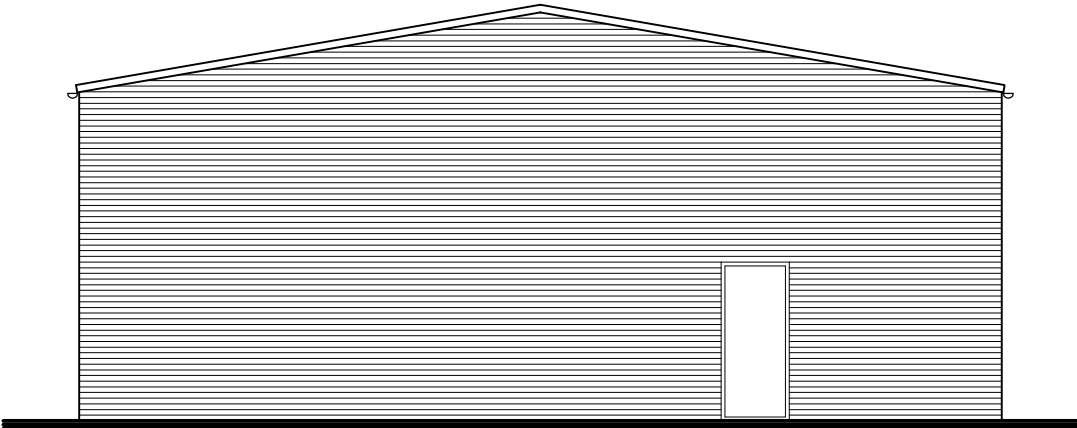


NORTH EAST (SIDE) ELEVATION

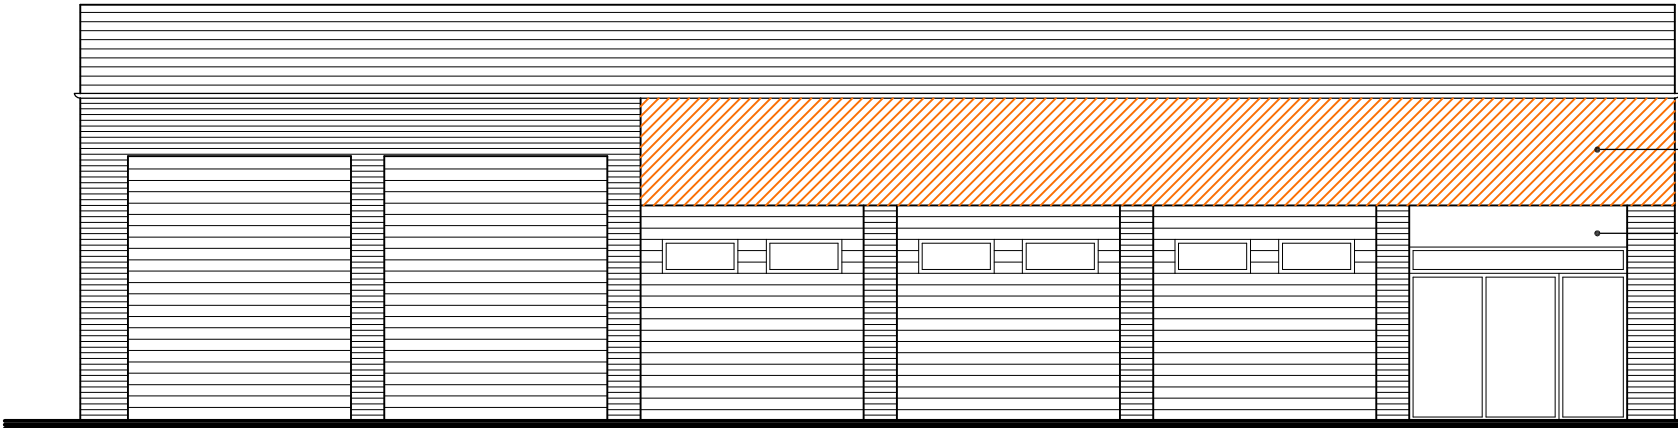

NORTH WEST (FRONT) ELEVATION

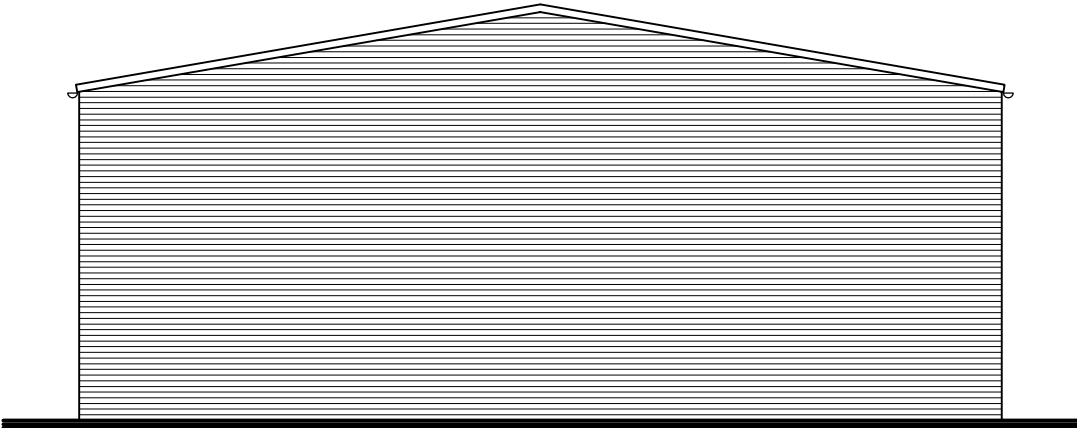

SOUTH WEST (SIDE) ELEVATION

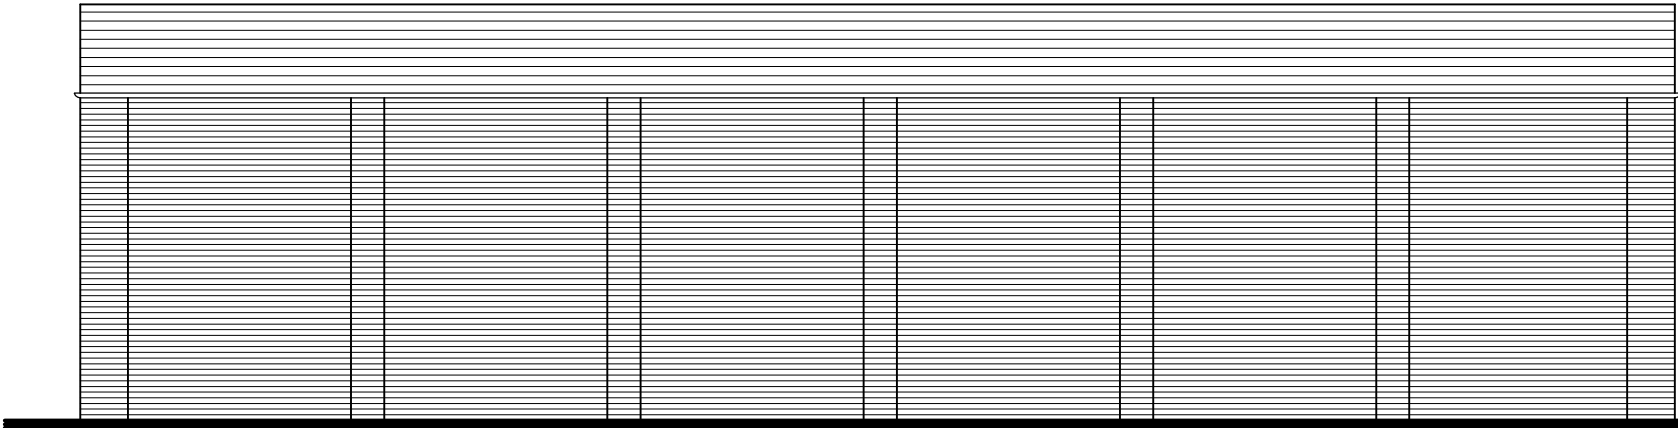

SOUTH EAST (REAR) ELEVATION

0 10m

Proposed Elevations (1:100)

Rev.	Date	Details	Drawn	Checked
------	------	---------	-------	---------

Issued for:

PLANNING APPLICATION

Project/Client:

222 London Road,
Waterlooville.

Project No:

E.17.108

Dwg No:

210

Rev:

*



Enterprise Rent-a-Car

Drawing:

Proposed Elevations

Scale:

1:100 @A3

Drawn By:

BA

Date:

22.11.17

Checked By:

*

Date:

*

3rd Floor,
70-74 Norwich Avenue West,
Bournemouth,
BH2 6AW

T:01202 375818
info@lmaarchitects.co.uk
www.lmaarchitects.co.uk

LMA
ARCHITECTS

