


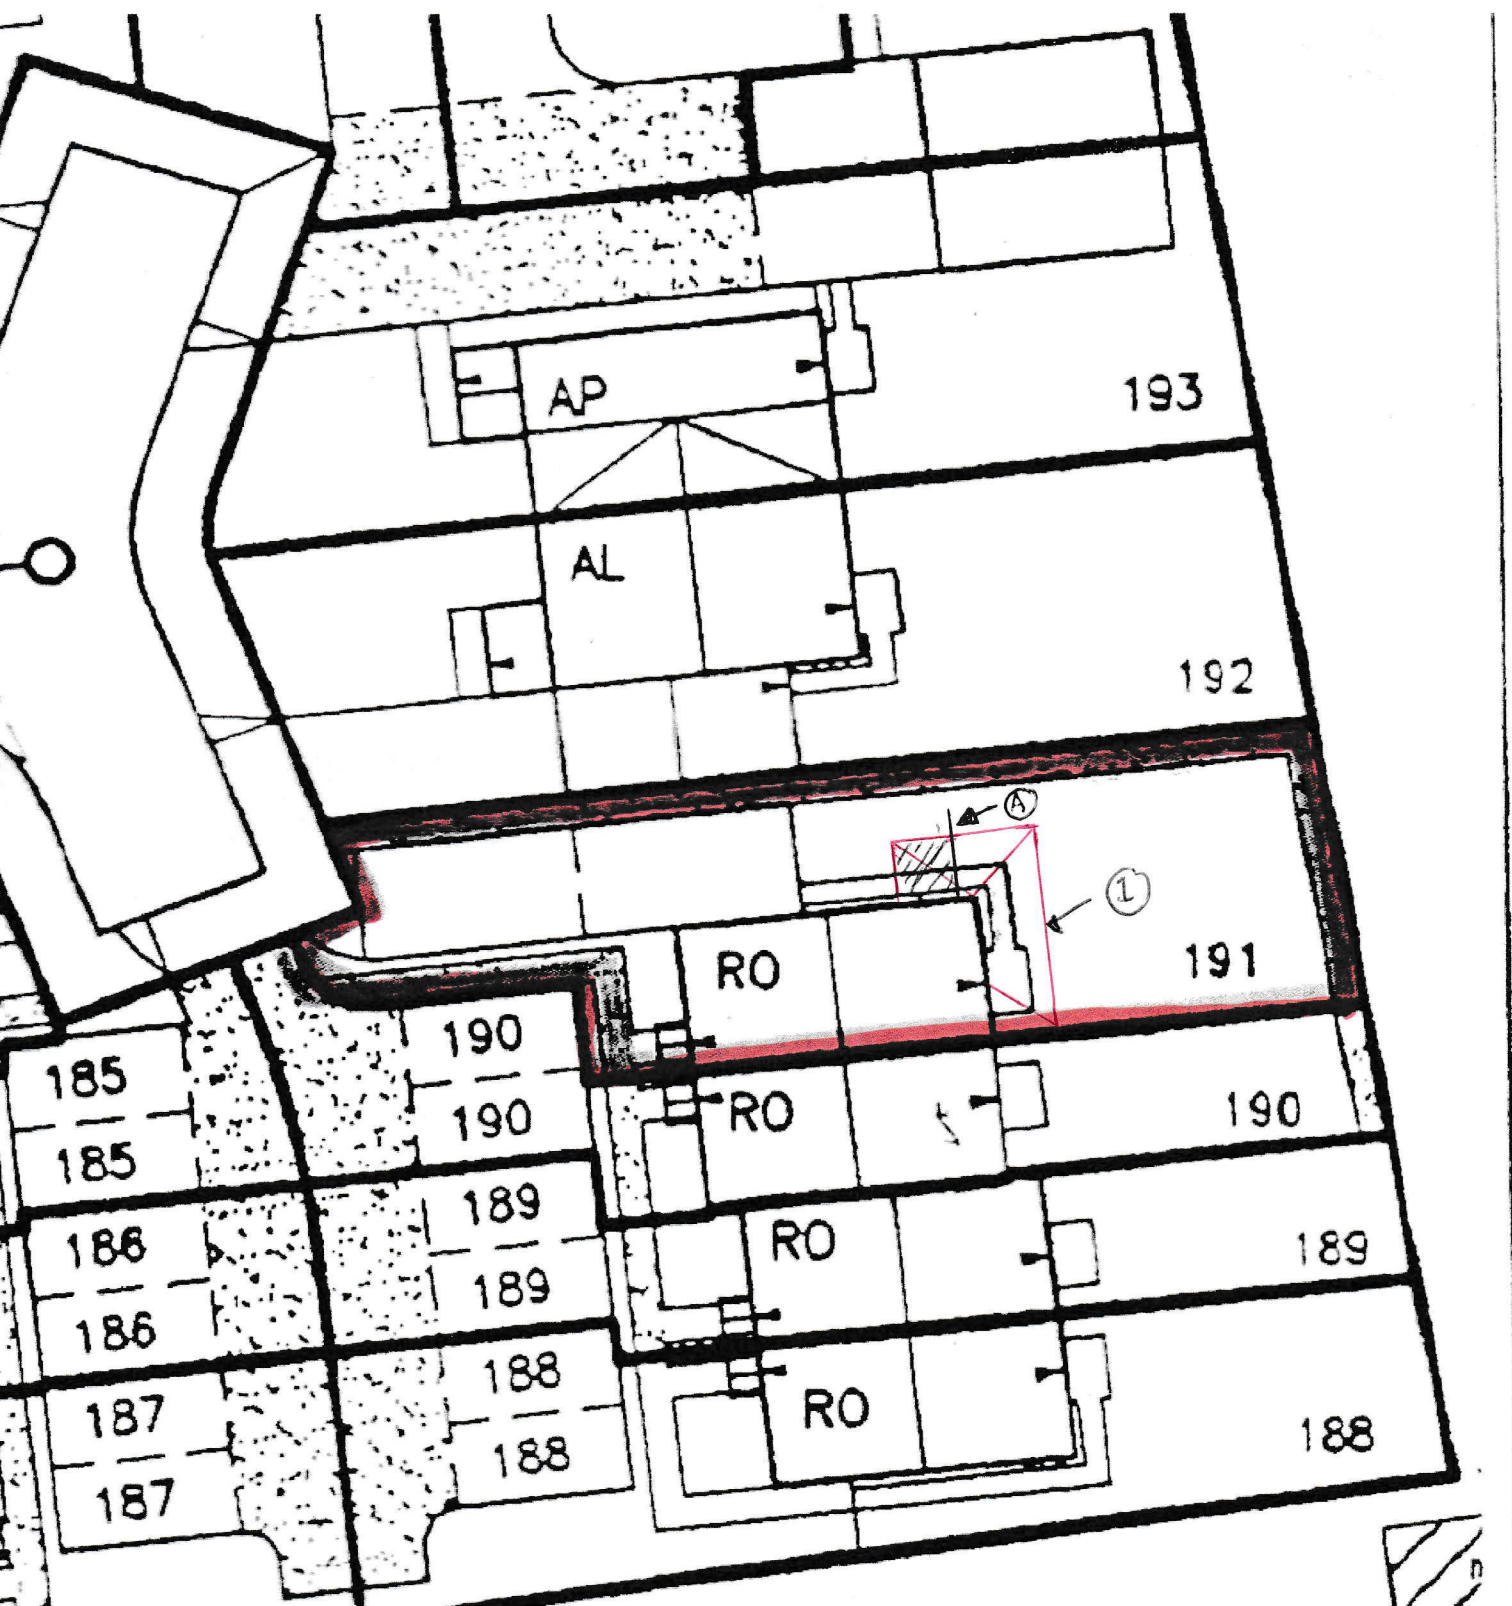

Site Locks Farm Havant plot 191 (28 Camelia Close, Denvilles)

Scale: 1:200

- ① existing conservatory
- ④ Remove section of conservatory.