


PROPOSED TWO STOREY FRONT ADDITION 22, ST MARYS ROAD, HAYLING IS. HANTS FOR MR & MRS M. SMITH

PROVIDE SMOKE DETECTORS TO BOTH FLOORS MAINS
OPERATED AND INTERLINKED WITH BATTERY BACKUP.

FIT NEW RADIATORS WITH TRV VALVES

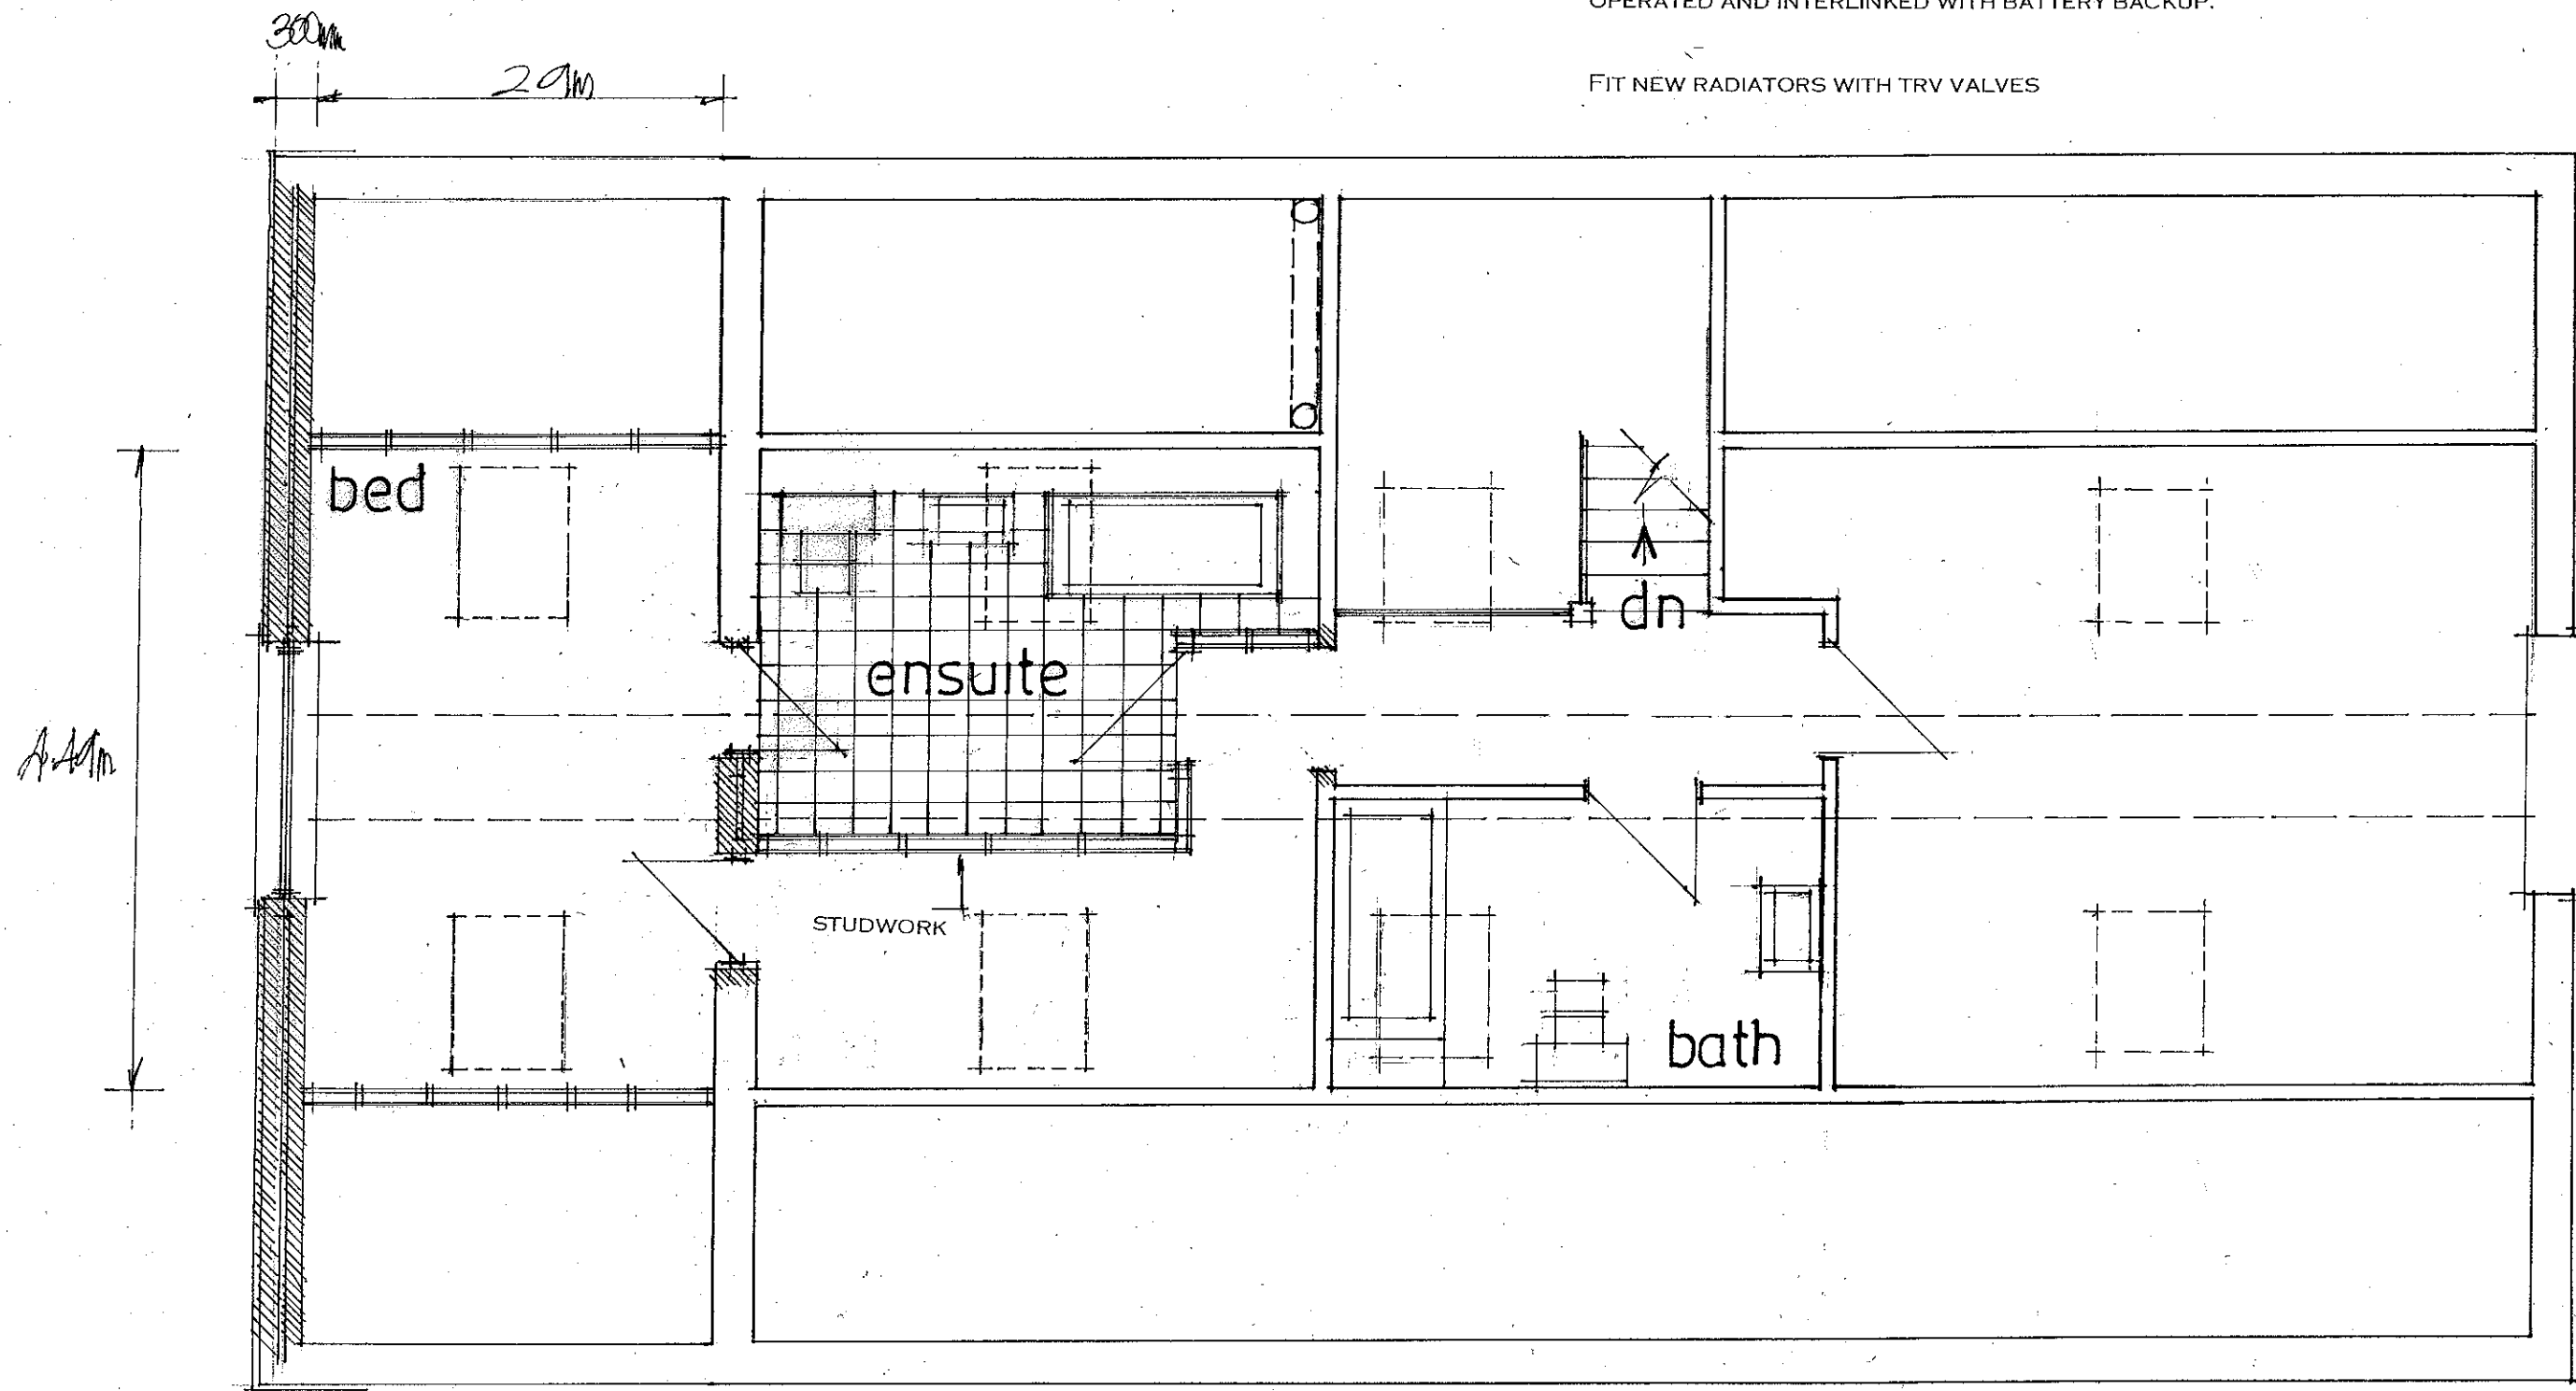

date jan 18
scale 1:50

PROPOSED FIRST FLOOR

PETER J. WALKER
ISLAND DESIGN
182 SEAFRONT, HAYLING ISLAND, HANTS
PO11 9AN
TEL : 02392467571