



PHYSICAL SCALE IN METERS @ 1:100

NOTES:
This drawing has been produced solely for PLANNING/DESIGN.
Do not Scale from this Drawing except for planning purposes.
Any drainage shown is presumed and to be checked on site
before commencement of works.
This drawing is the copyright of Mf Designs Ltd.

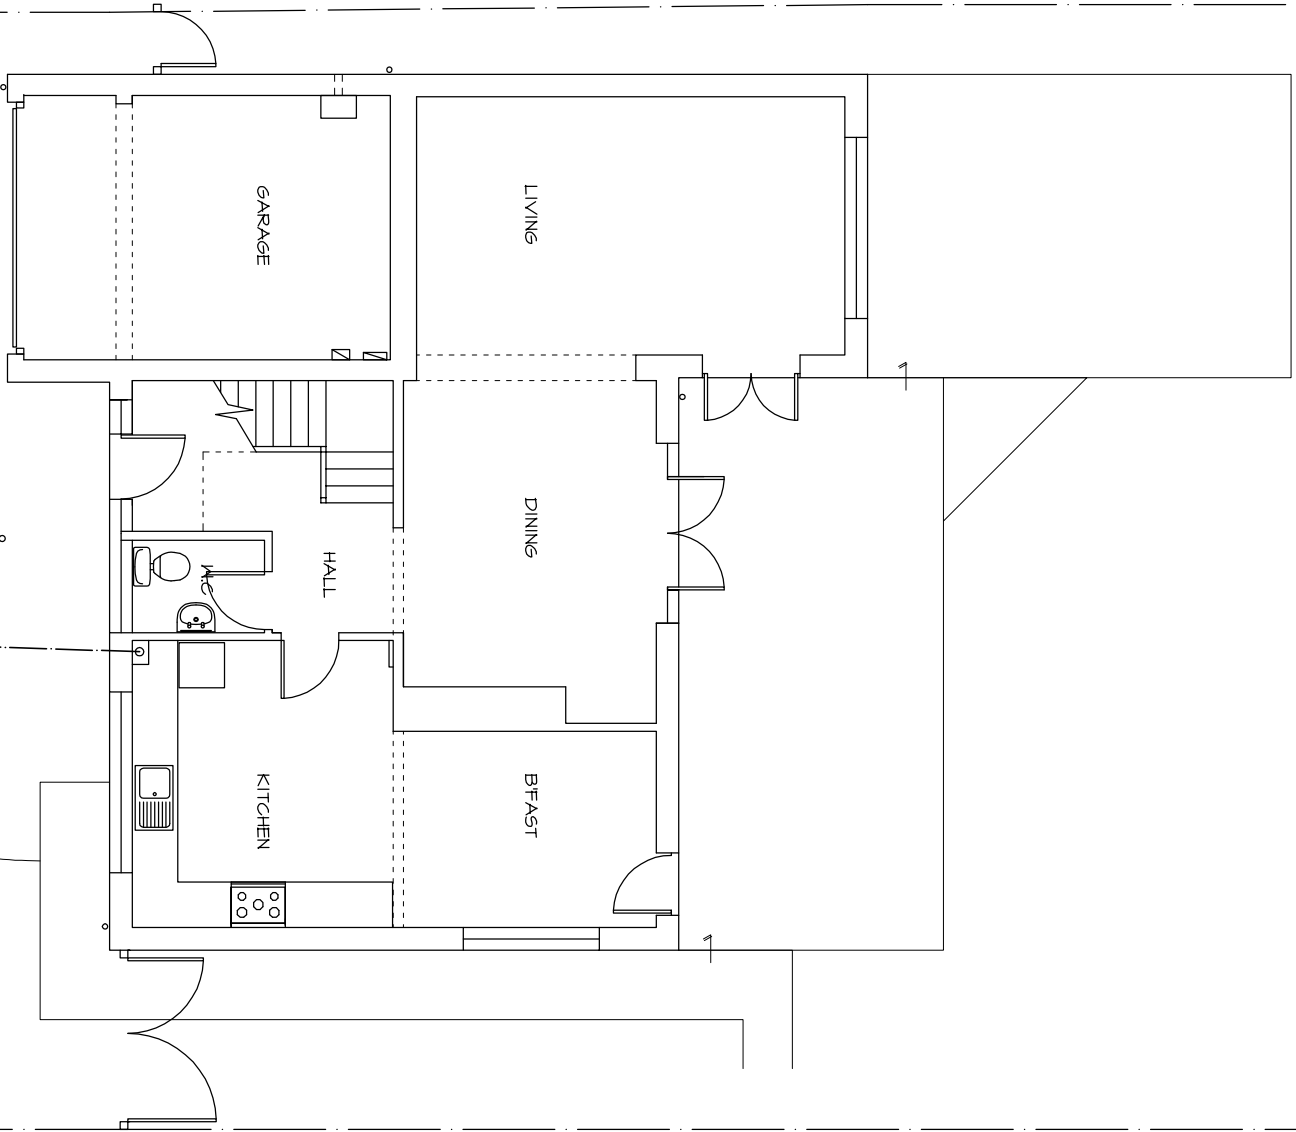

Existing Ground

Existing First

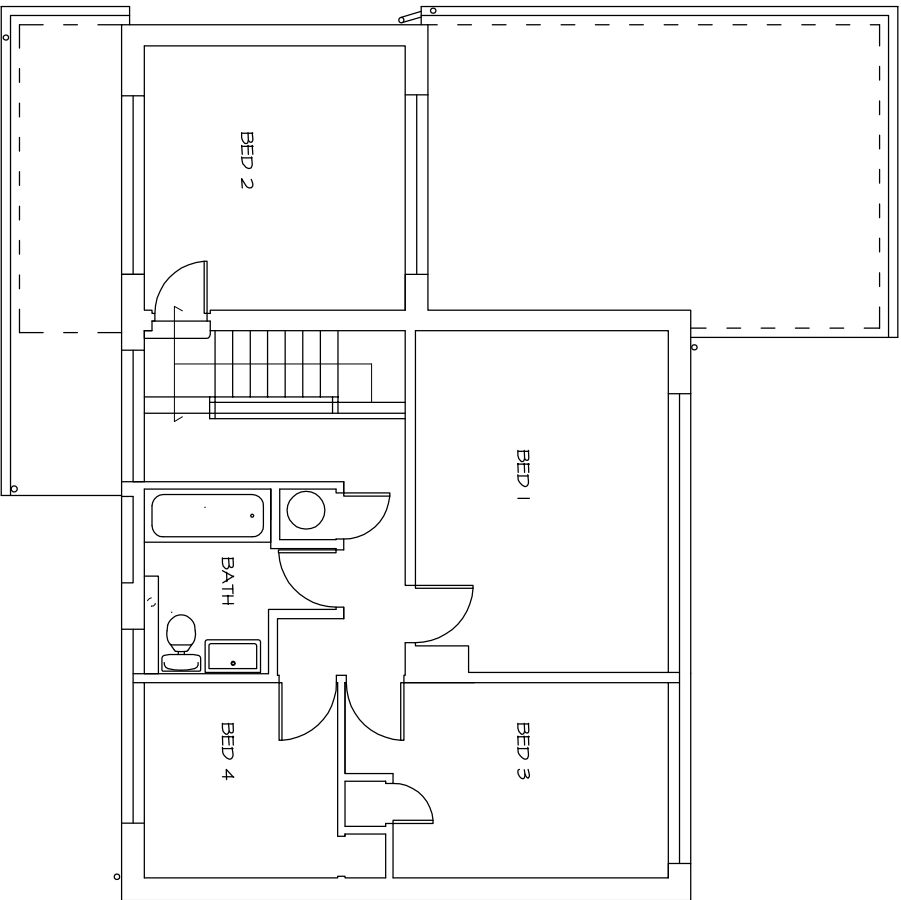

A: 11/08/2017 - corrected north point

mf designs ltd

Chartered Architects



36 Grove Road • Havant • Hampshire • PO9 1AR
Director: Martin Farrer RIBA • Co Registration No.4507379
t/f 02392 470967
e admin@mfdesigns.org.uk

Date: May 2017
Scale: 1:100
Job No: 3184
Dwg No: EX_01 A

EXISTING SURVEY - 32 North Shore Road, Hayling Island. PO11 0HN