



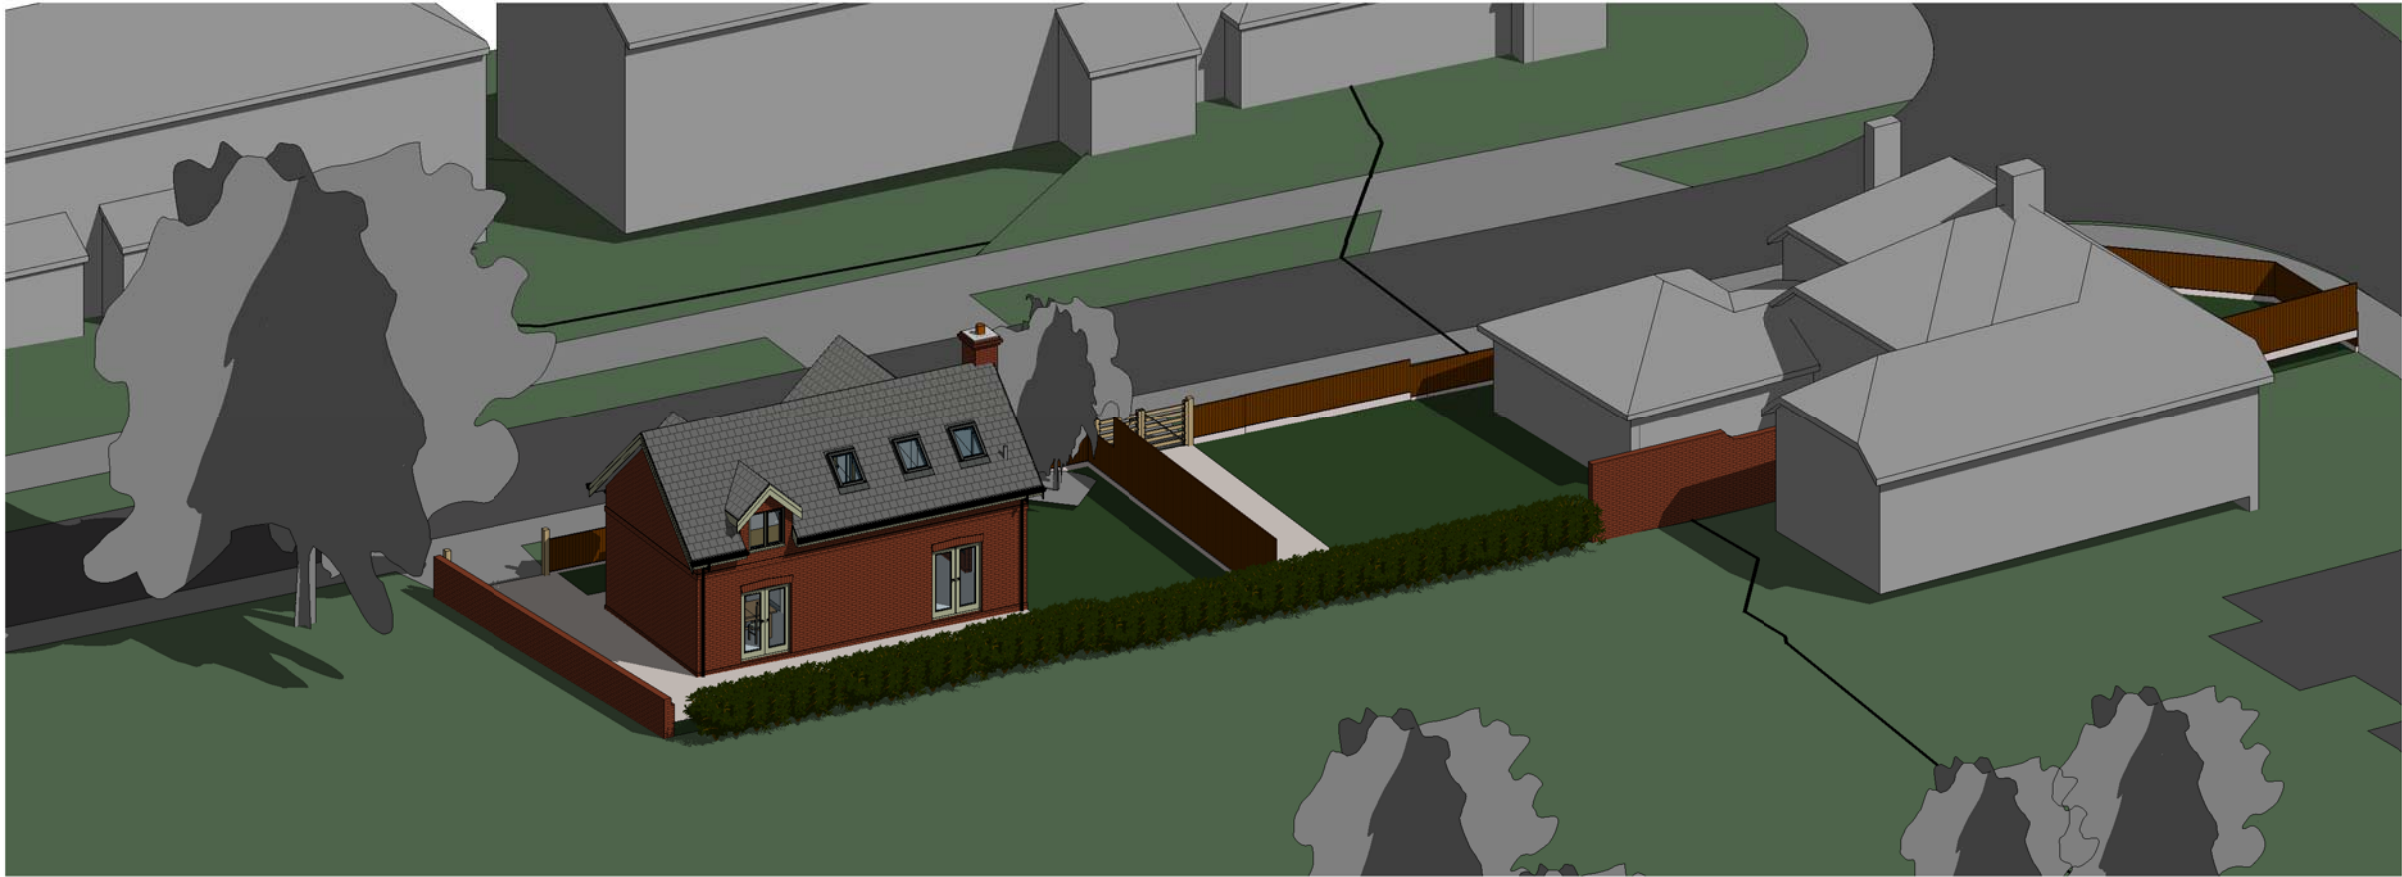

CGI WIDE PERSPECTIVES VIEW NORTH WEST

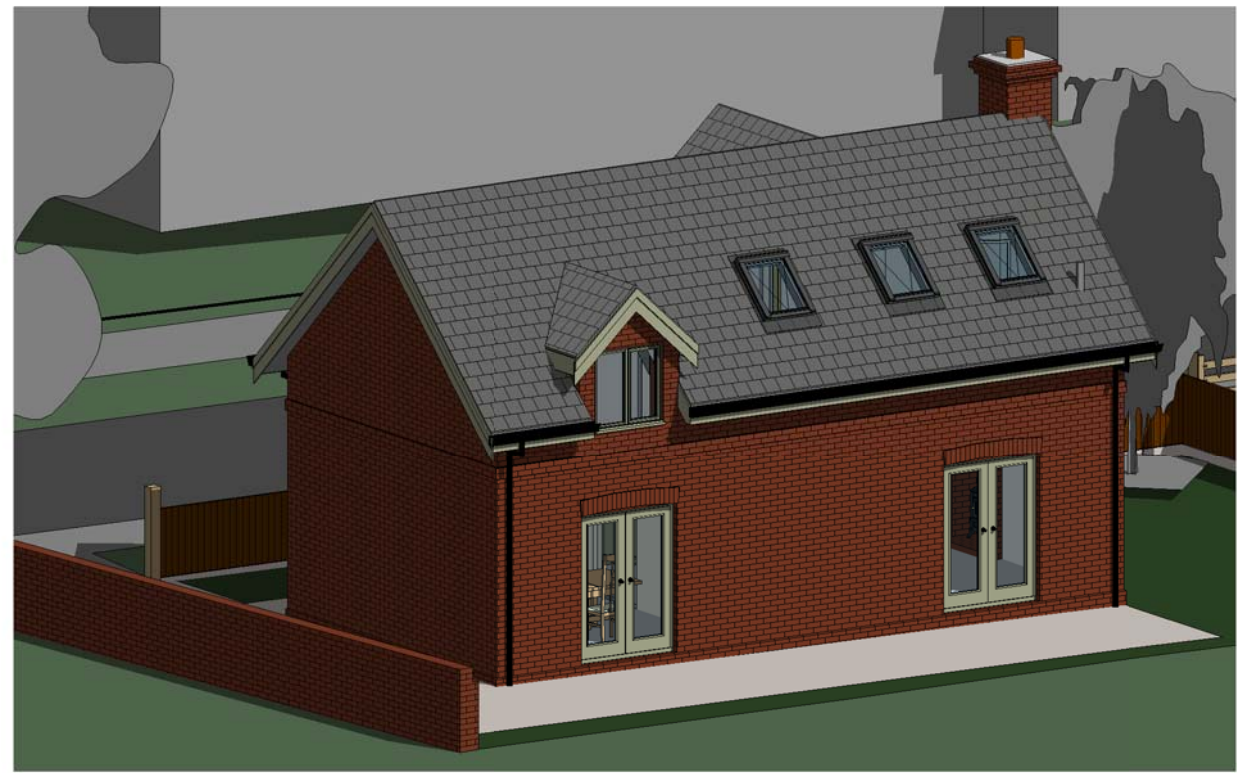

CGI PERSPECTIVES VIEW NORTH WEST



CGI PERSPECTIVES VIEW SW

THE COLOURS USED IN THE MODELS MAY NOT REFLECT THE TRUE REPRESENTATION OF THE PROPOSED PLAN.

Steven Kendall

Land behind 55
New Road,
Havant PO9 1DD
with access via
James Road

PROPOSED REAR EXTERNAL CGI PERSPECTIVES	
Project number	0212
Date	10/05/2018
Drawn by	JJ
Project Status	Planning
P008	
Scale	