



EXISTING ELEVATIONS

43 HAZLETON WAY

COMPLAIN 1:100

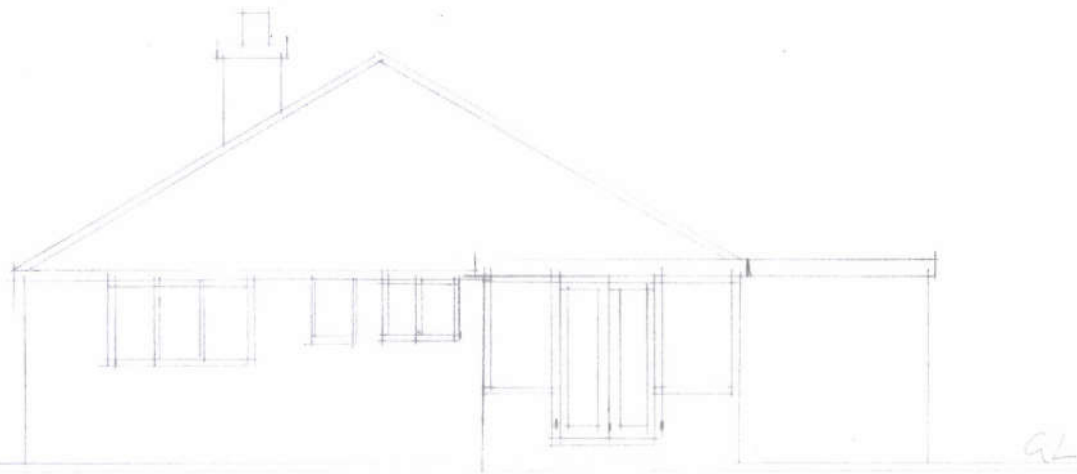

REAR ELEVATION

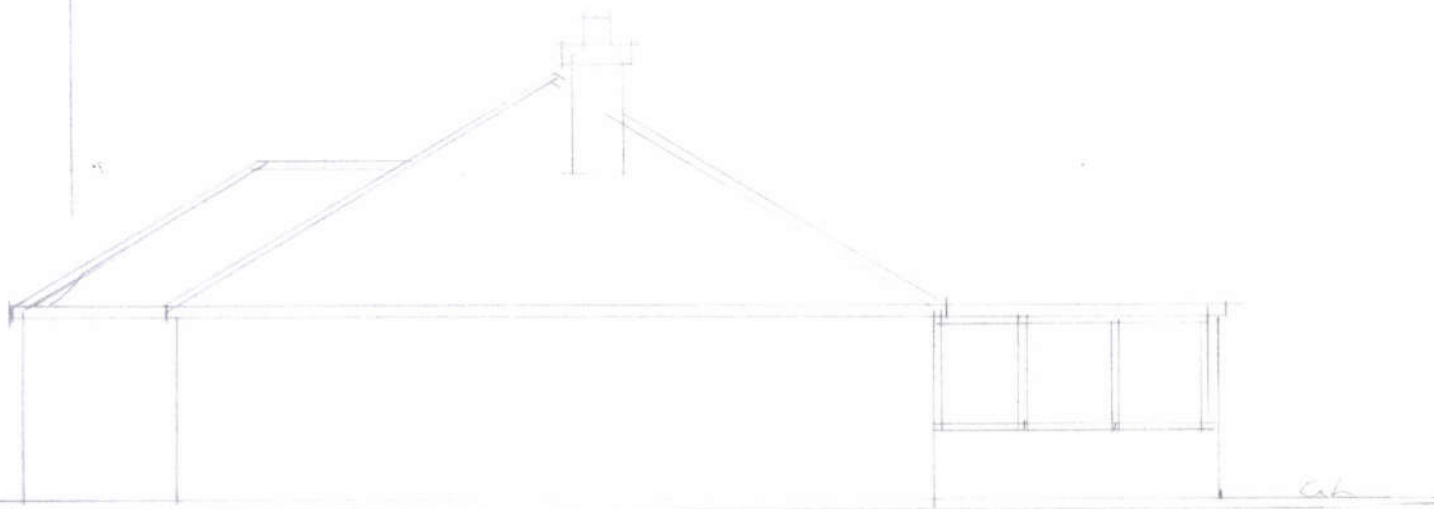

SIDE ELEVATION



SIDE ELEVATION

HAVANT BOROUGH
COUNCIL
06 FEB 2019
RECEIVED