
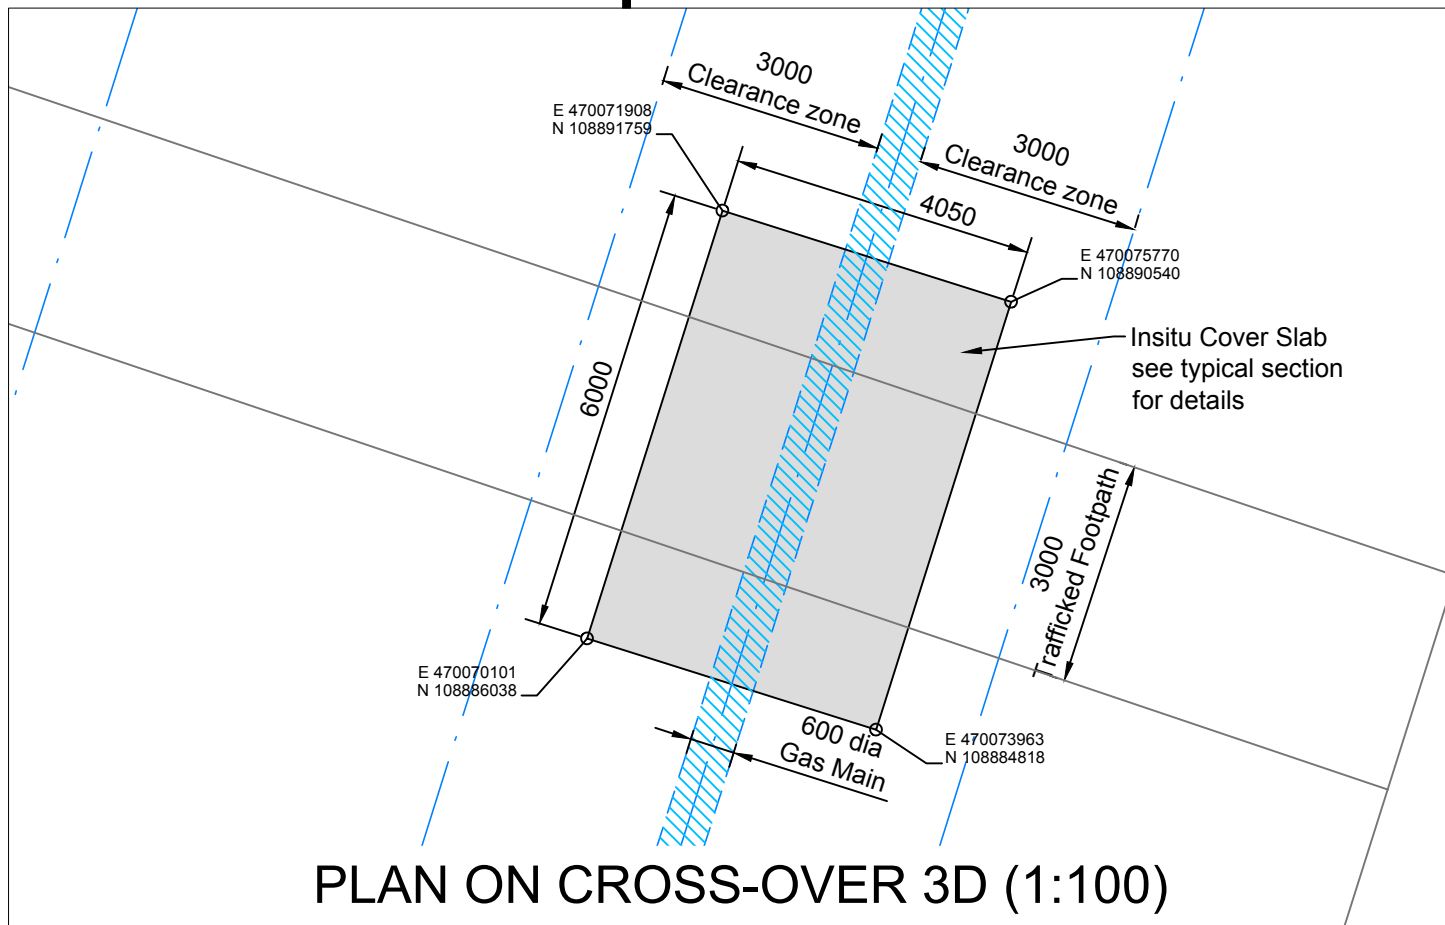


CROSS-OVER LOCATION PLAN (1:1000)

This technical drawing is a cross-over location plan at a scale of 1:1000. It depicts a proposed road layout. A central road, shown with blue dashed lines, runs diagonally from the bottom left towards the top right. To the left of this central road is a parking area with several marked spaces. To the right, there is a large rectangular area, possibly a building or a reserved zone, outlined in black. A pink line forms a boundary around the central road and the large rectangular area. Several small blue rectangles are placed along the central road, likely indicating specific points of interest or structures. A black line runs horizontally across the top of the plan, and another black line runs vertically on the right side, intersecting the horizontal one. A small square with an 'X' inside is located in the bottom left corner, near the parking area. The overall layout suggests a planned road intersection or a new road section within an existing urban or suburban environment.

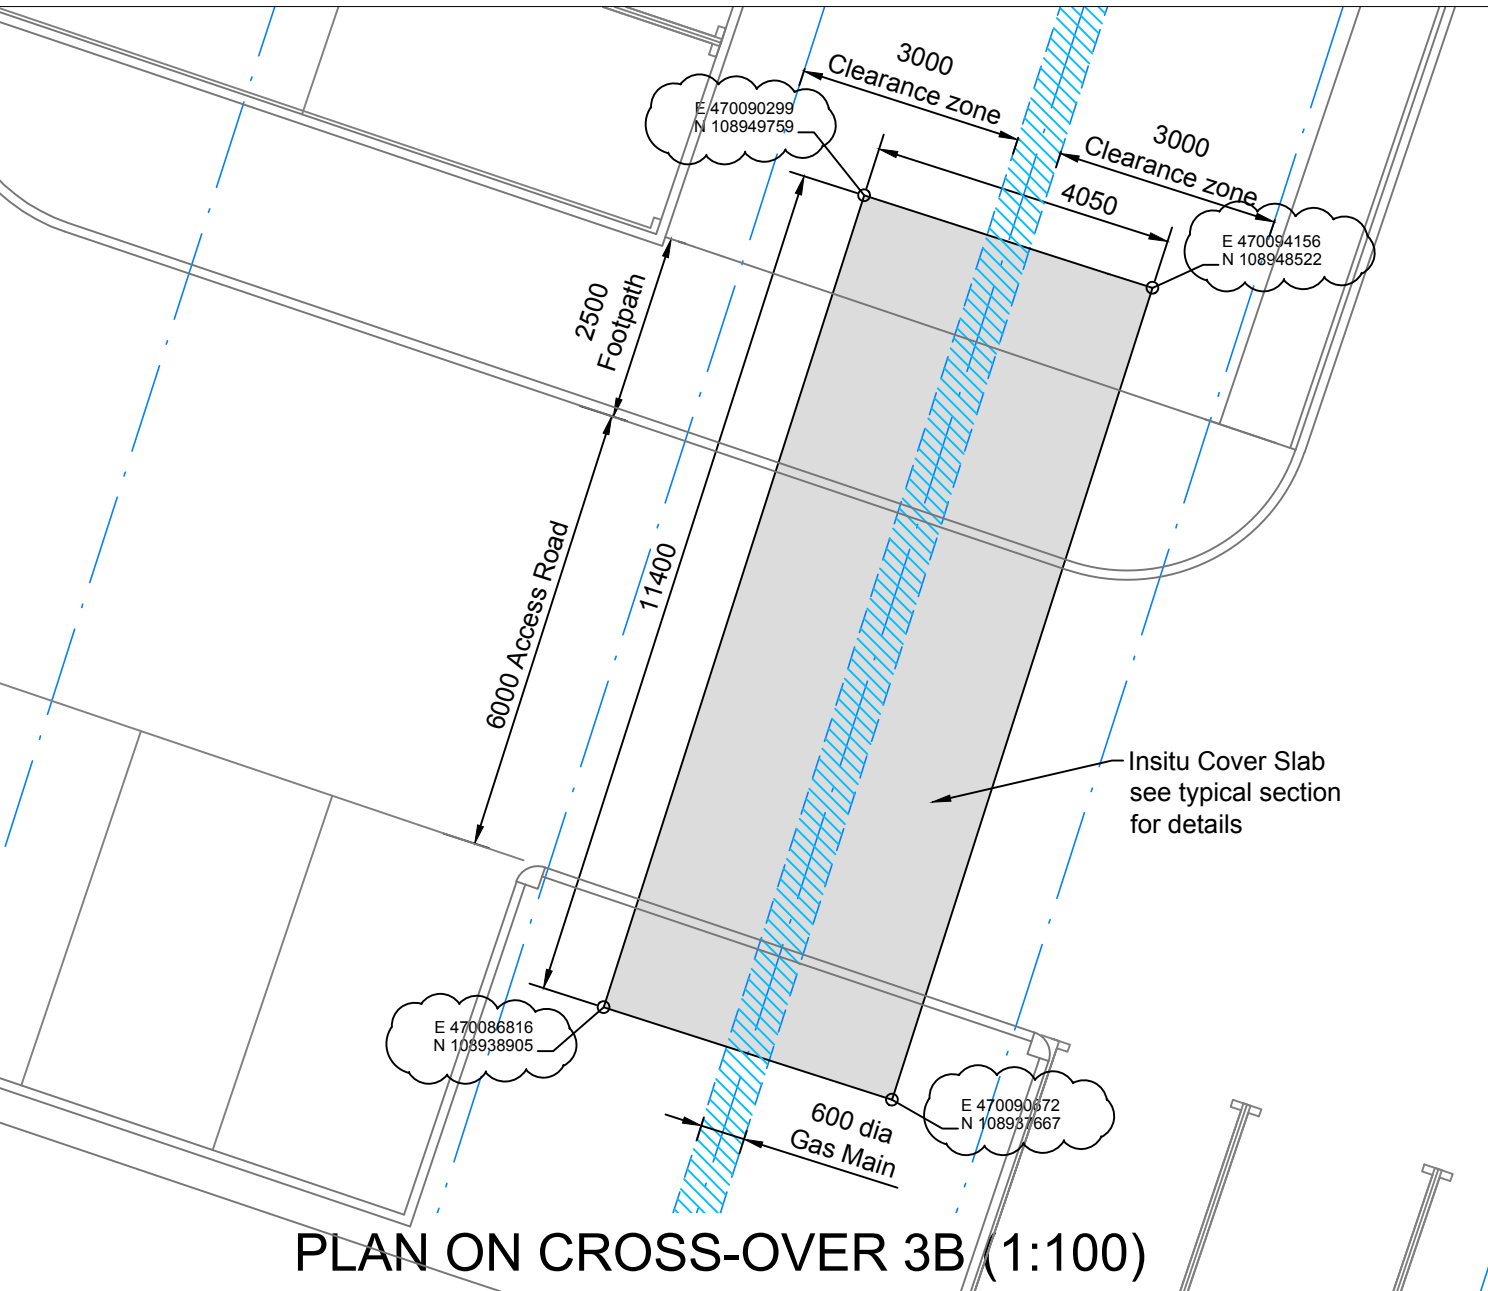

DO NOT SCALE FROM THIS DRAWING.

ALL DIMENSIONS TO BE CHECKED ON SITE.

**FOR REFERENCED VIEWS REFER TO REFERENCE_VIEW_A0
SERIES OF DRAWINGS**

Suitability Code (as defined in BS1192)

Work in Progress (WIP)

S0 - Work in Progress

Shared (Non-Contractual)

S1 - Suitable for Co-ordination S2 - Suitable for Information
S3 - Suitable for Review & comment S4 - Suitable for Stage Approval
S5 - Not Used S6 - Suitable for PIM Authorisation
S7 - Suitable for AIM Authorisation

WIP to Published (Non-Contractual)

D1 - Suitable for Costing D2 - Suitable for Tender
**D3 - Suitable for Contractor Design D4 - Suitable for manufacture/
procurement**

Published Documentation (Contractual)

A1, A2, A3, Etc. - Approved and accepted as stage complete
B1,B2,B3, Etc. - Partially signed off with minor comments from the Client

Published for AIM Acceptance

CR - As Construction Record Documentation

project

Dunsbury Park - Plot 3

title External Works
Crossover Construction Details

purpose of issue

For Tender

scale 1:1000, 1:100, 1:20 @ A1 drawn NDS BAM job no. dsg status

date 23.02.18 checked 4330 Z3 P22

dsg/doc ref DHF-BMD-203-XX-DR-S-20542 P02