

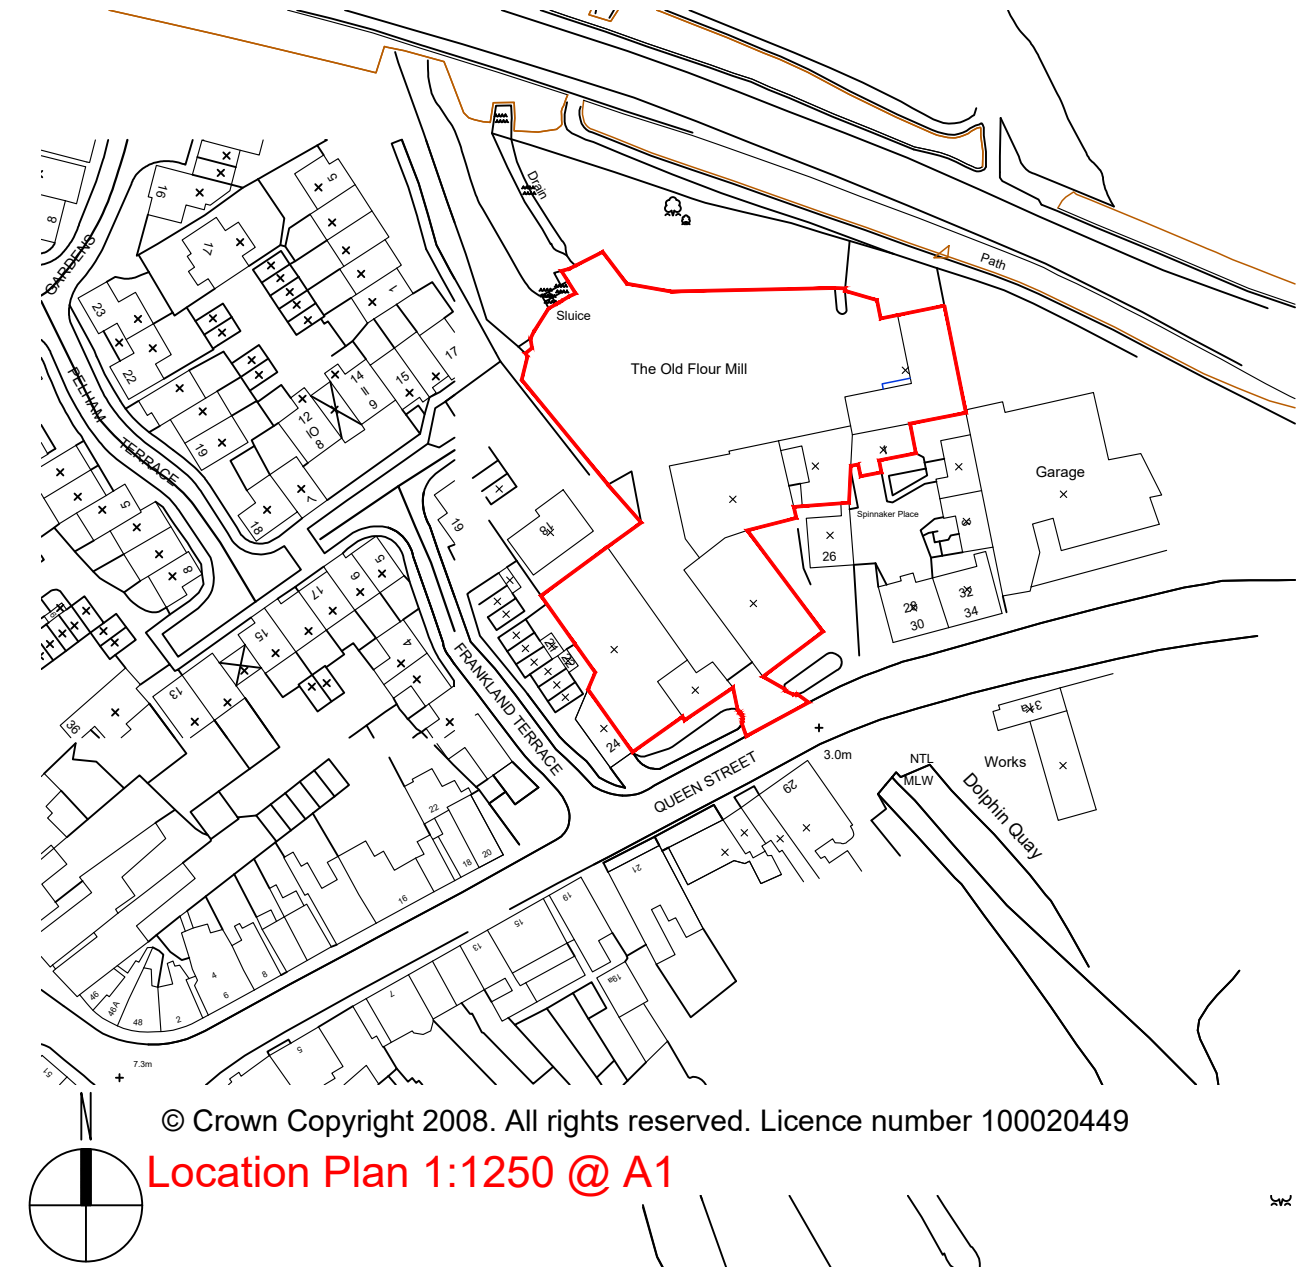
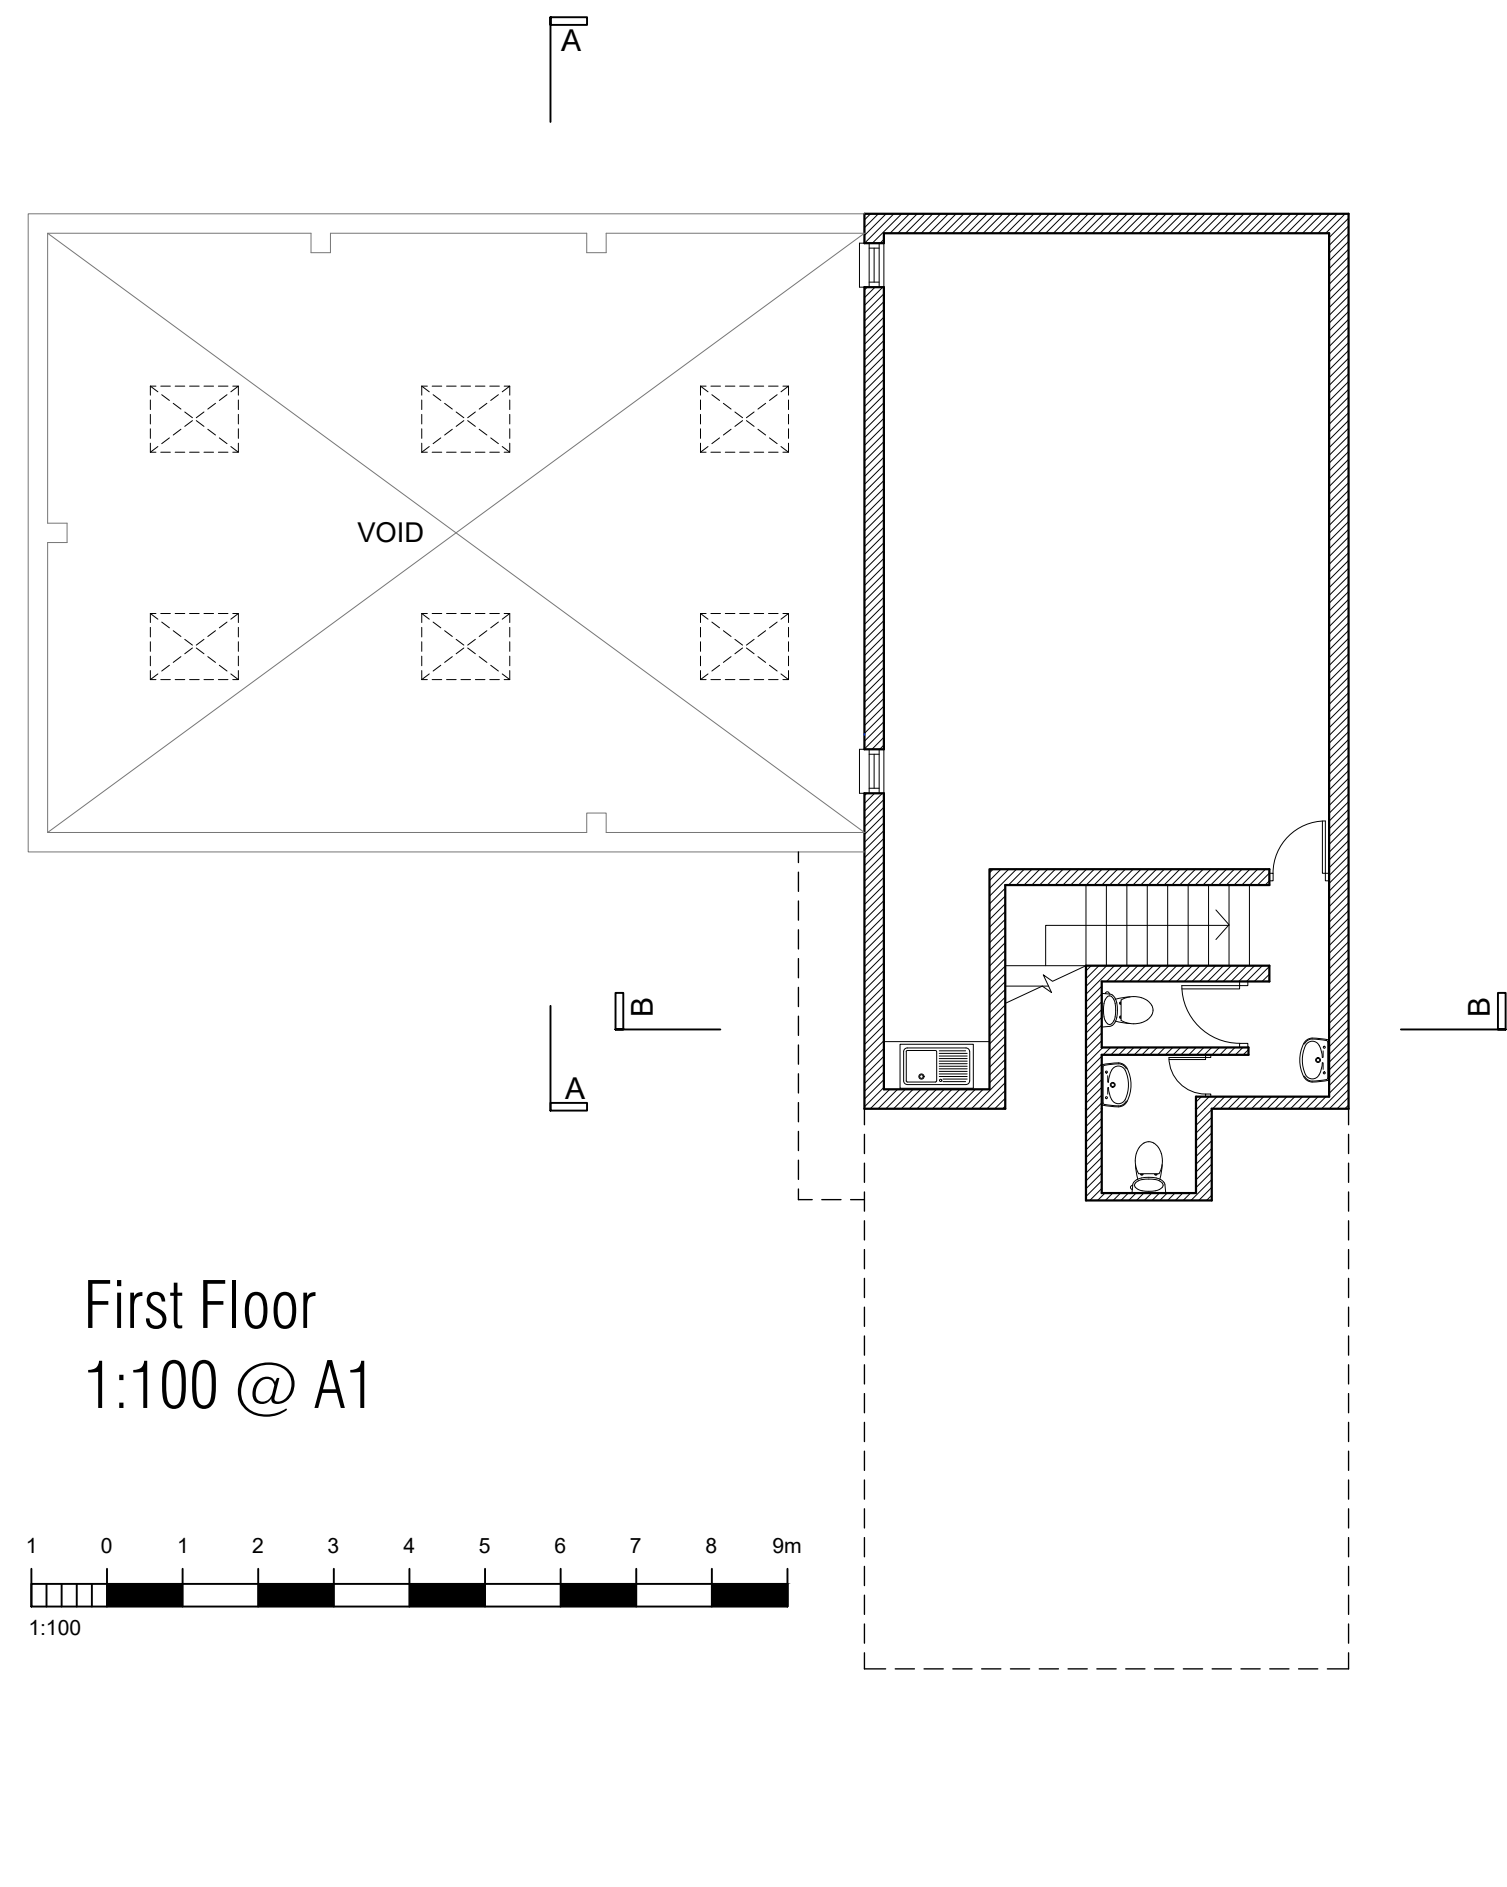
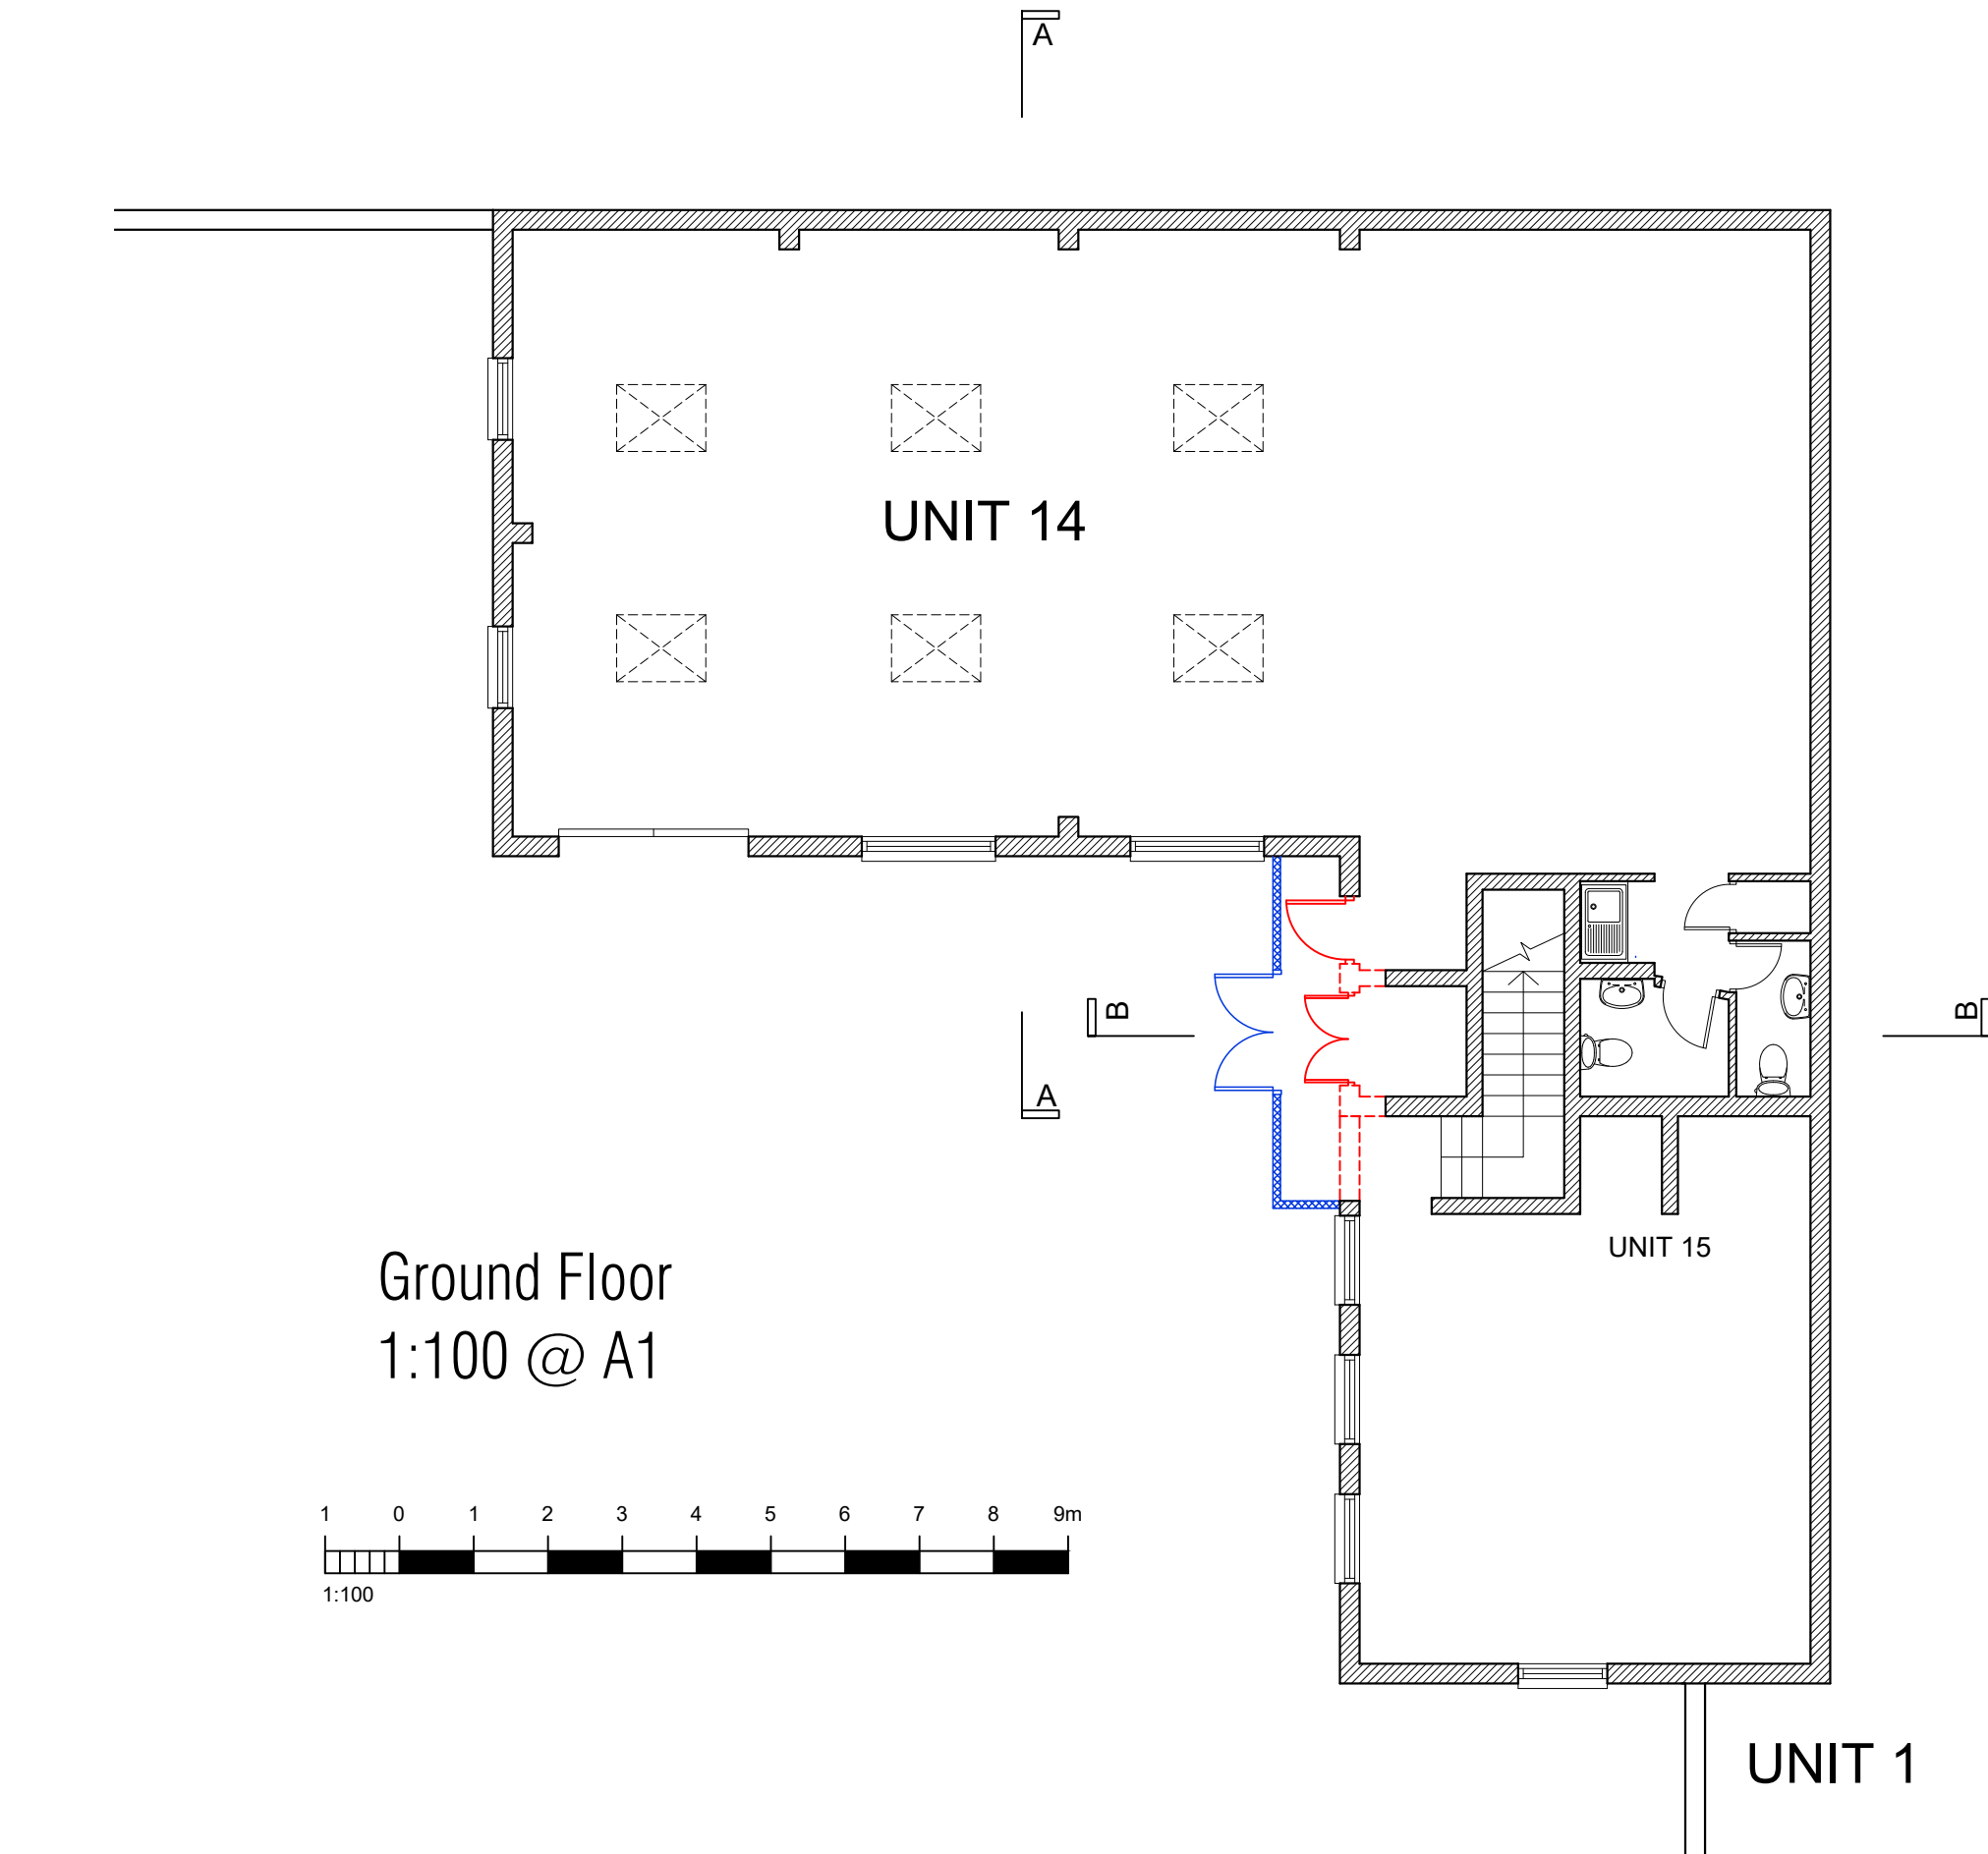
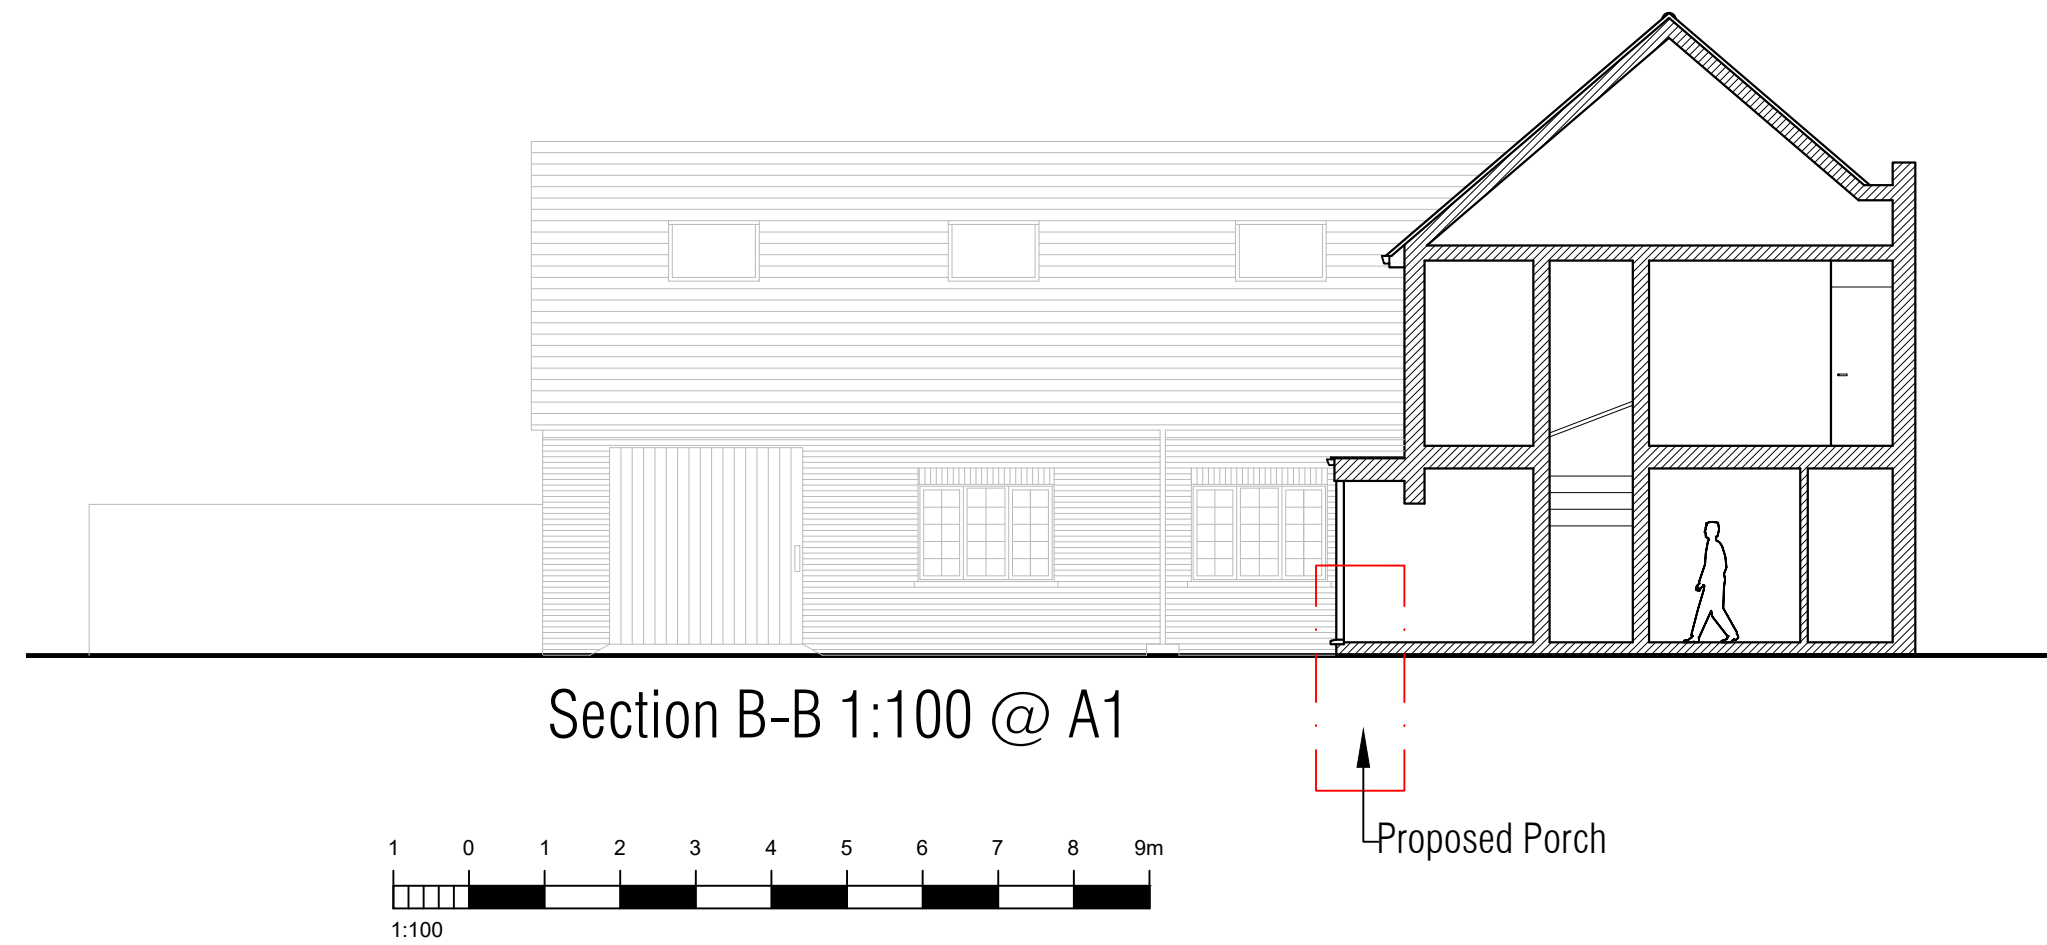
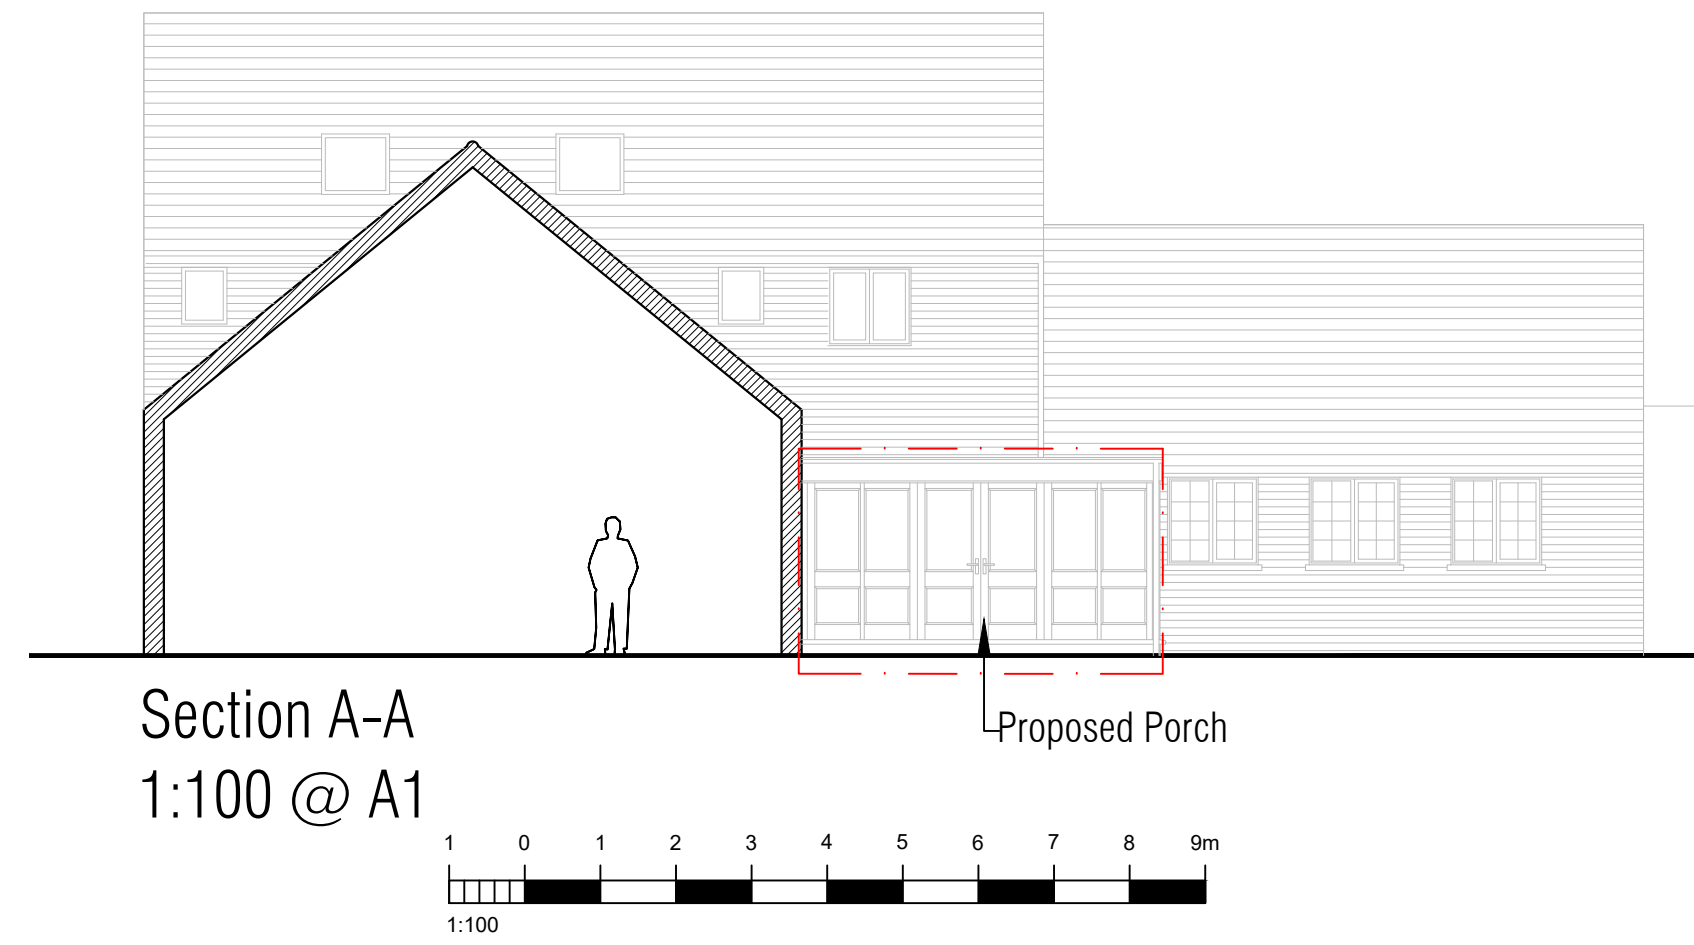
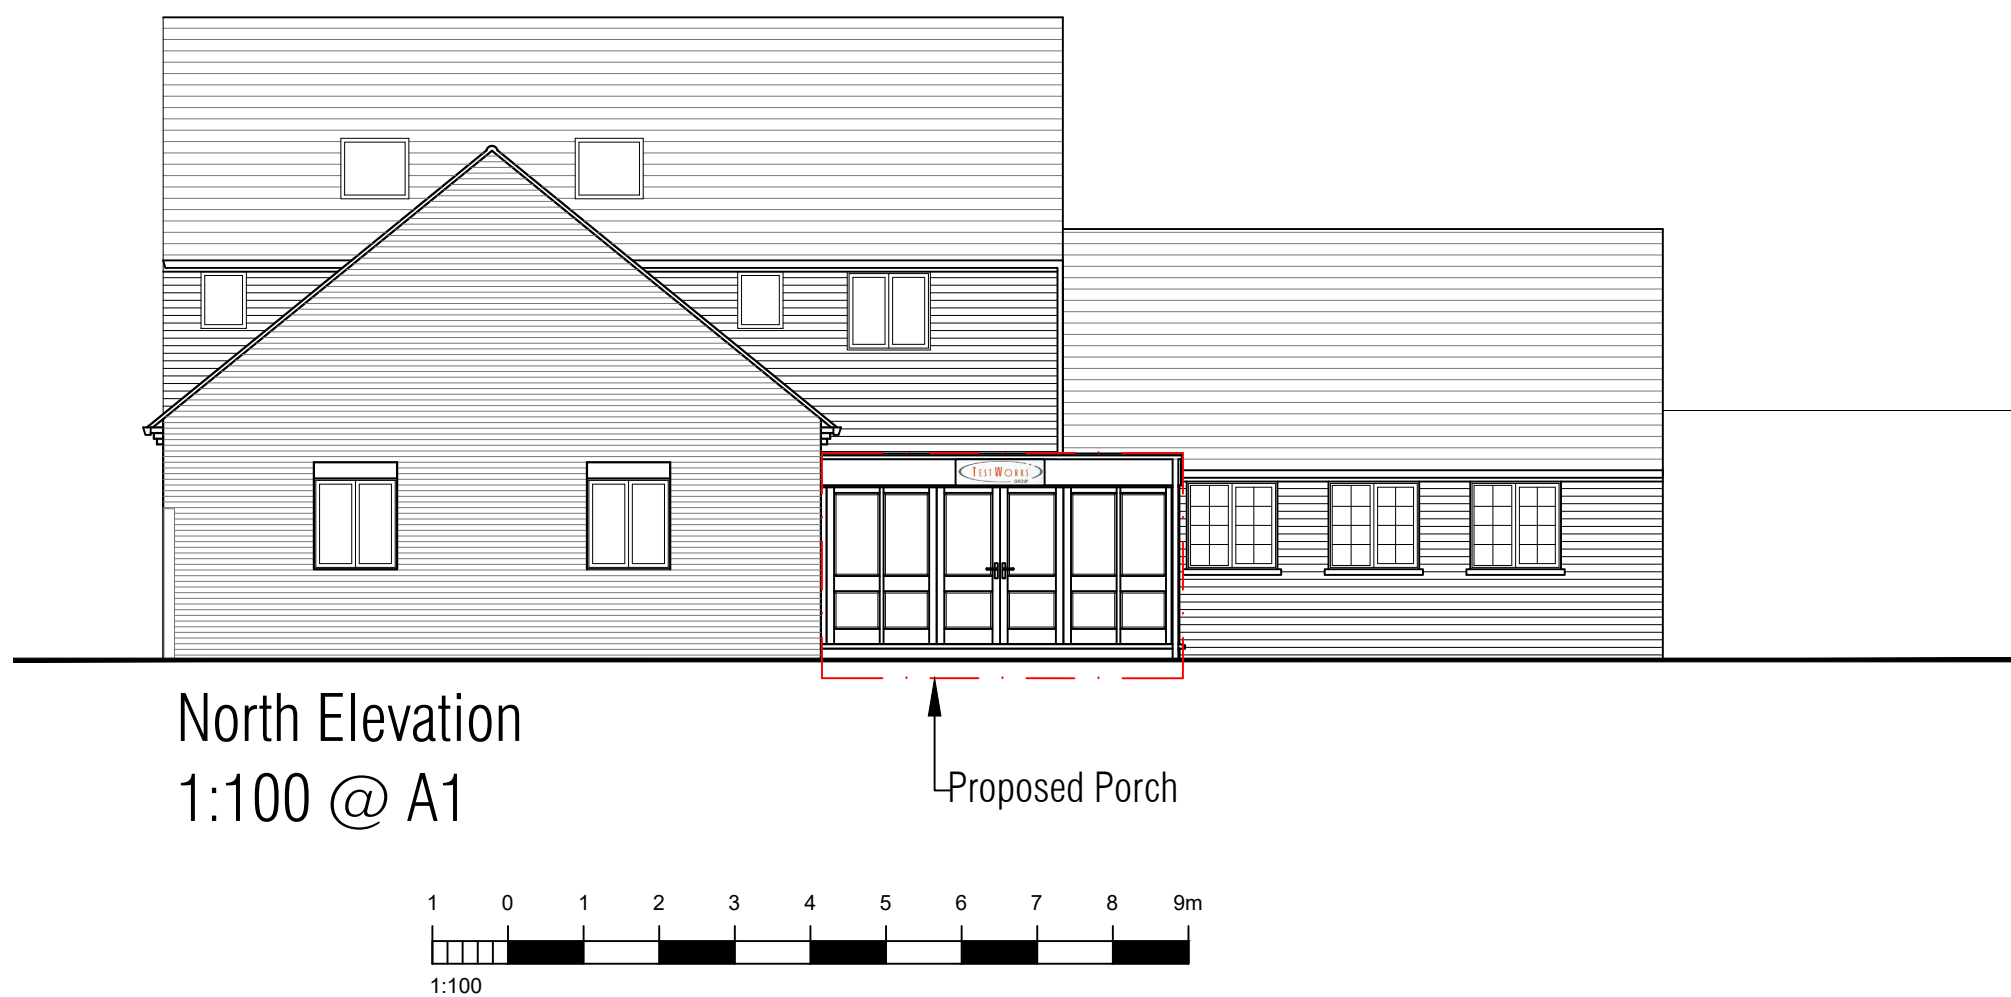


NOTES:
Dimensions to be checked on site before commencing work. Any discrepancies shall be reported to the architect immediately.
Do not scale from these drawings except for planning purposes.
Use figured dimensions only.
Where applicable this drawing is to be read in conjunction with other consultants' drawings.
All drawings to be read in conjunction with specification and all other drawings including structural engineer and mechanical and electrical drawings / specification

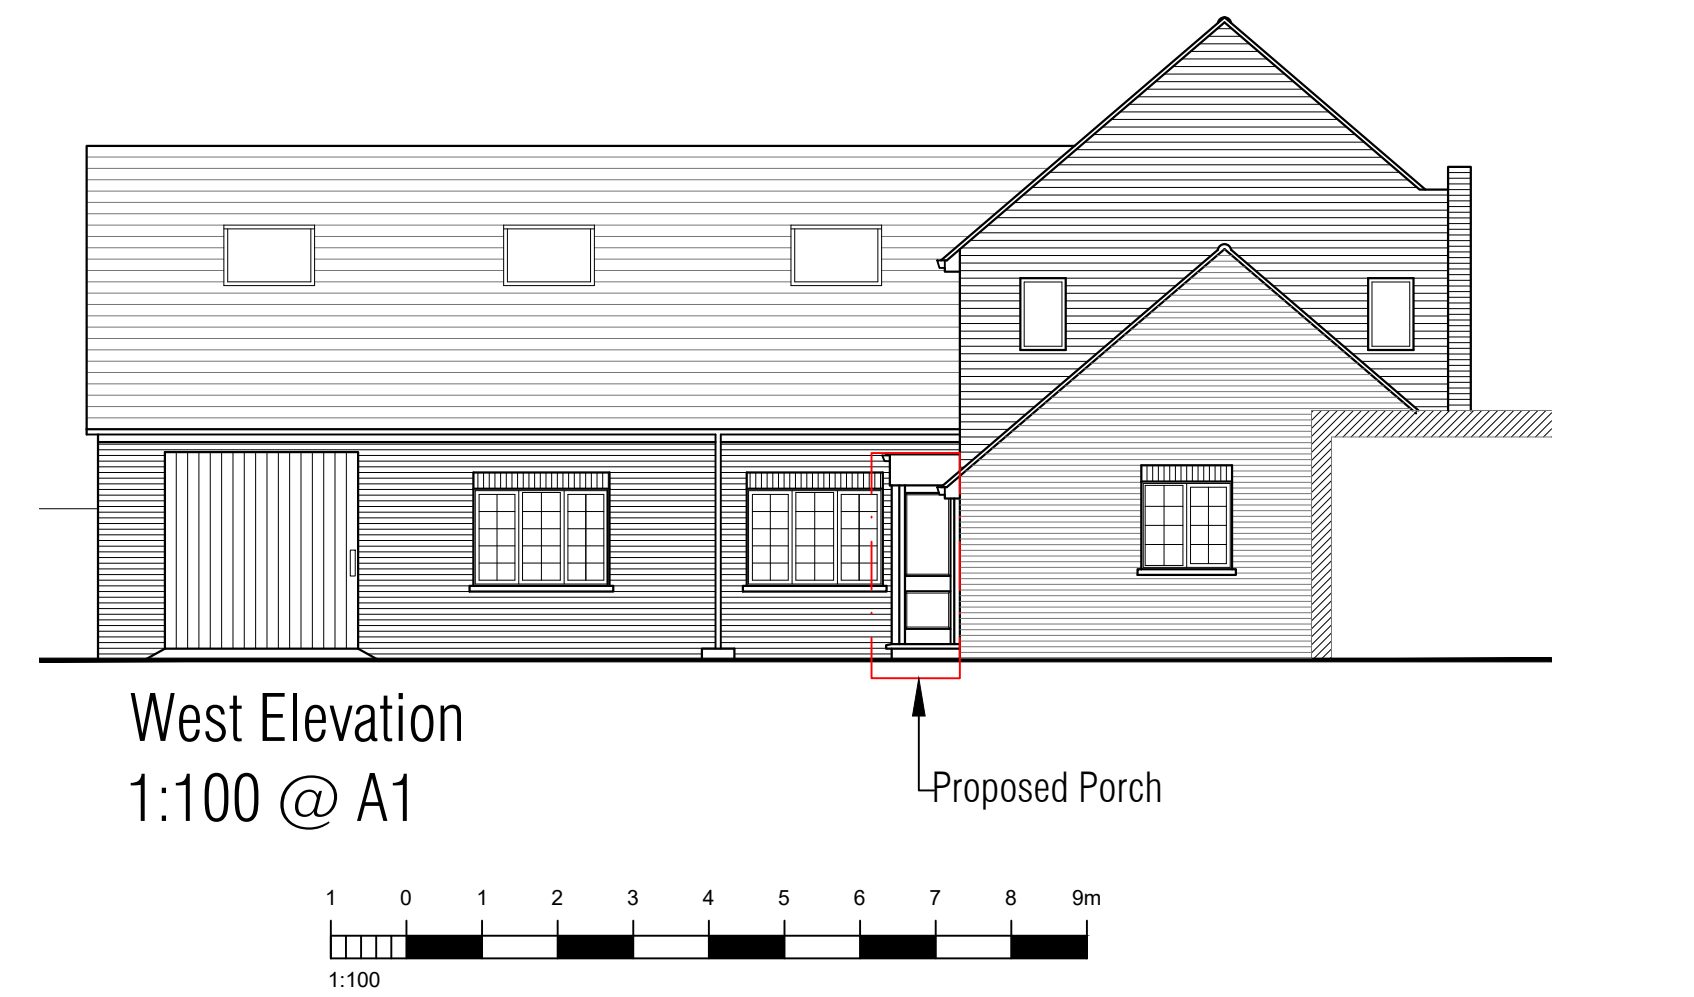

- Key
- Existing Walls
 - Proposed
 - Demolished

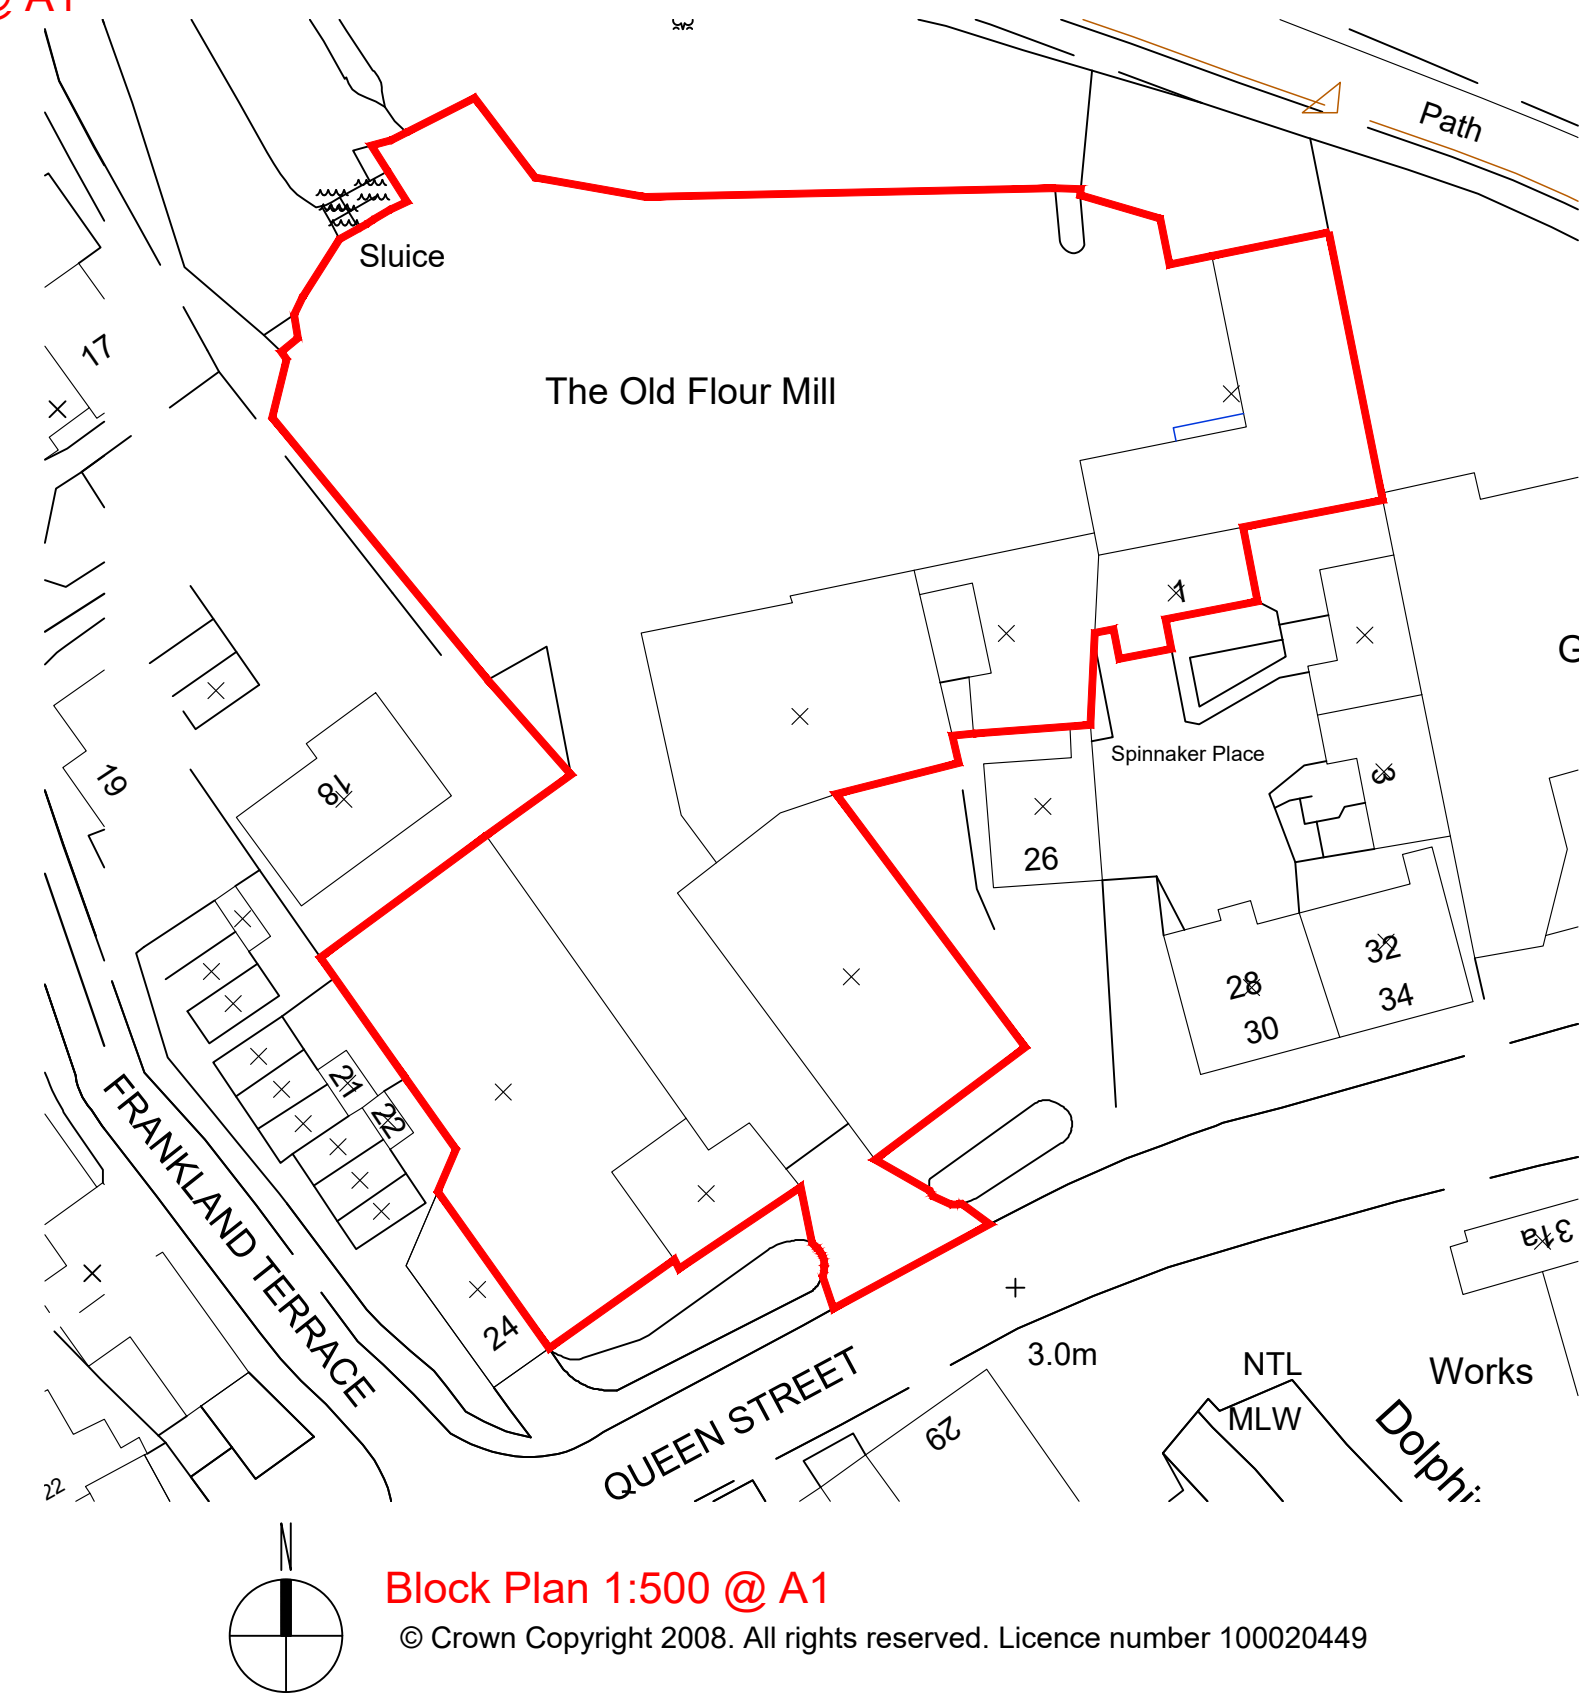

REV	DATE	AMENDMENT	DRAWN

hd architects	Helyer Davies Architects Ltd 1 The Old Flour Mill, Emsworth, PO10 7BT 01243 370 715 www.hdarchitects.co.uk mail@hdarchitects.co.uk
-------------------------	--

CLIENT Andy Baker

PROJECT Unit 14 Old Flour Mill Queens Street Emsworth PO10 7BT
--

DRAWING Proposed Plans Proposed Elevations Proposed Section	SCALE As Noted As Noted As Noted
--	---

DATE January 2019	DRAWN JF
DRAWING NUMBER 17139 - 02	REVISION B