


Proposed North/Front


Proposed West/Side

Proposed South/Rear

Proposed East/Side

 

Proposed Garage Plan

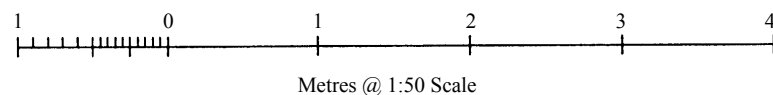

These Plans have been prepared for the purpose of obtaining Planning Permission and/or Building Regulation Approval for the work shown thereon only and should not be used for any other purpose.

© These Plans remain the copyright of the architect and must not be copied or reproduced in any way without written permission with the exception of Local Authorities for Planning Purposes



Andrew R Dunks

BSc(Hons) MRICS CBuildE MCABE

Chartered Surveyor and Building Engineer

22 Oberon Close, Waterlooville,
Hants, PO7 7TH

Tel: (023) 9225 3034

e-mail: andrewRdunks@gmail.com

Proposed Detached Garage
95 Sea Front
Hayling Island

For Mr & Mrs M Herman

Scale - 1:50, 1:100 at Page Size A3

Date - February 2018

Drawing No. 4961/1 - Rev A