


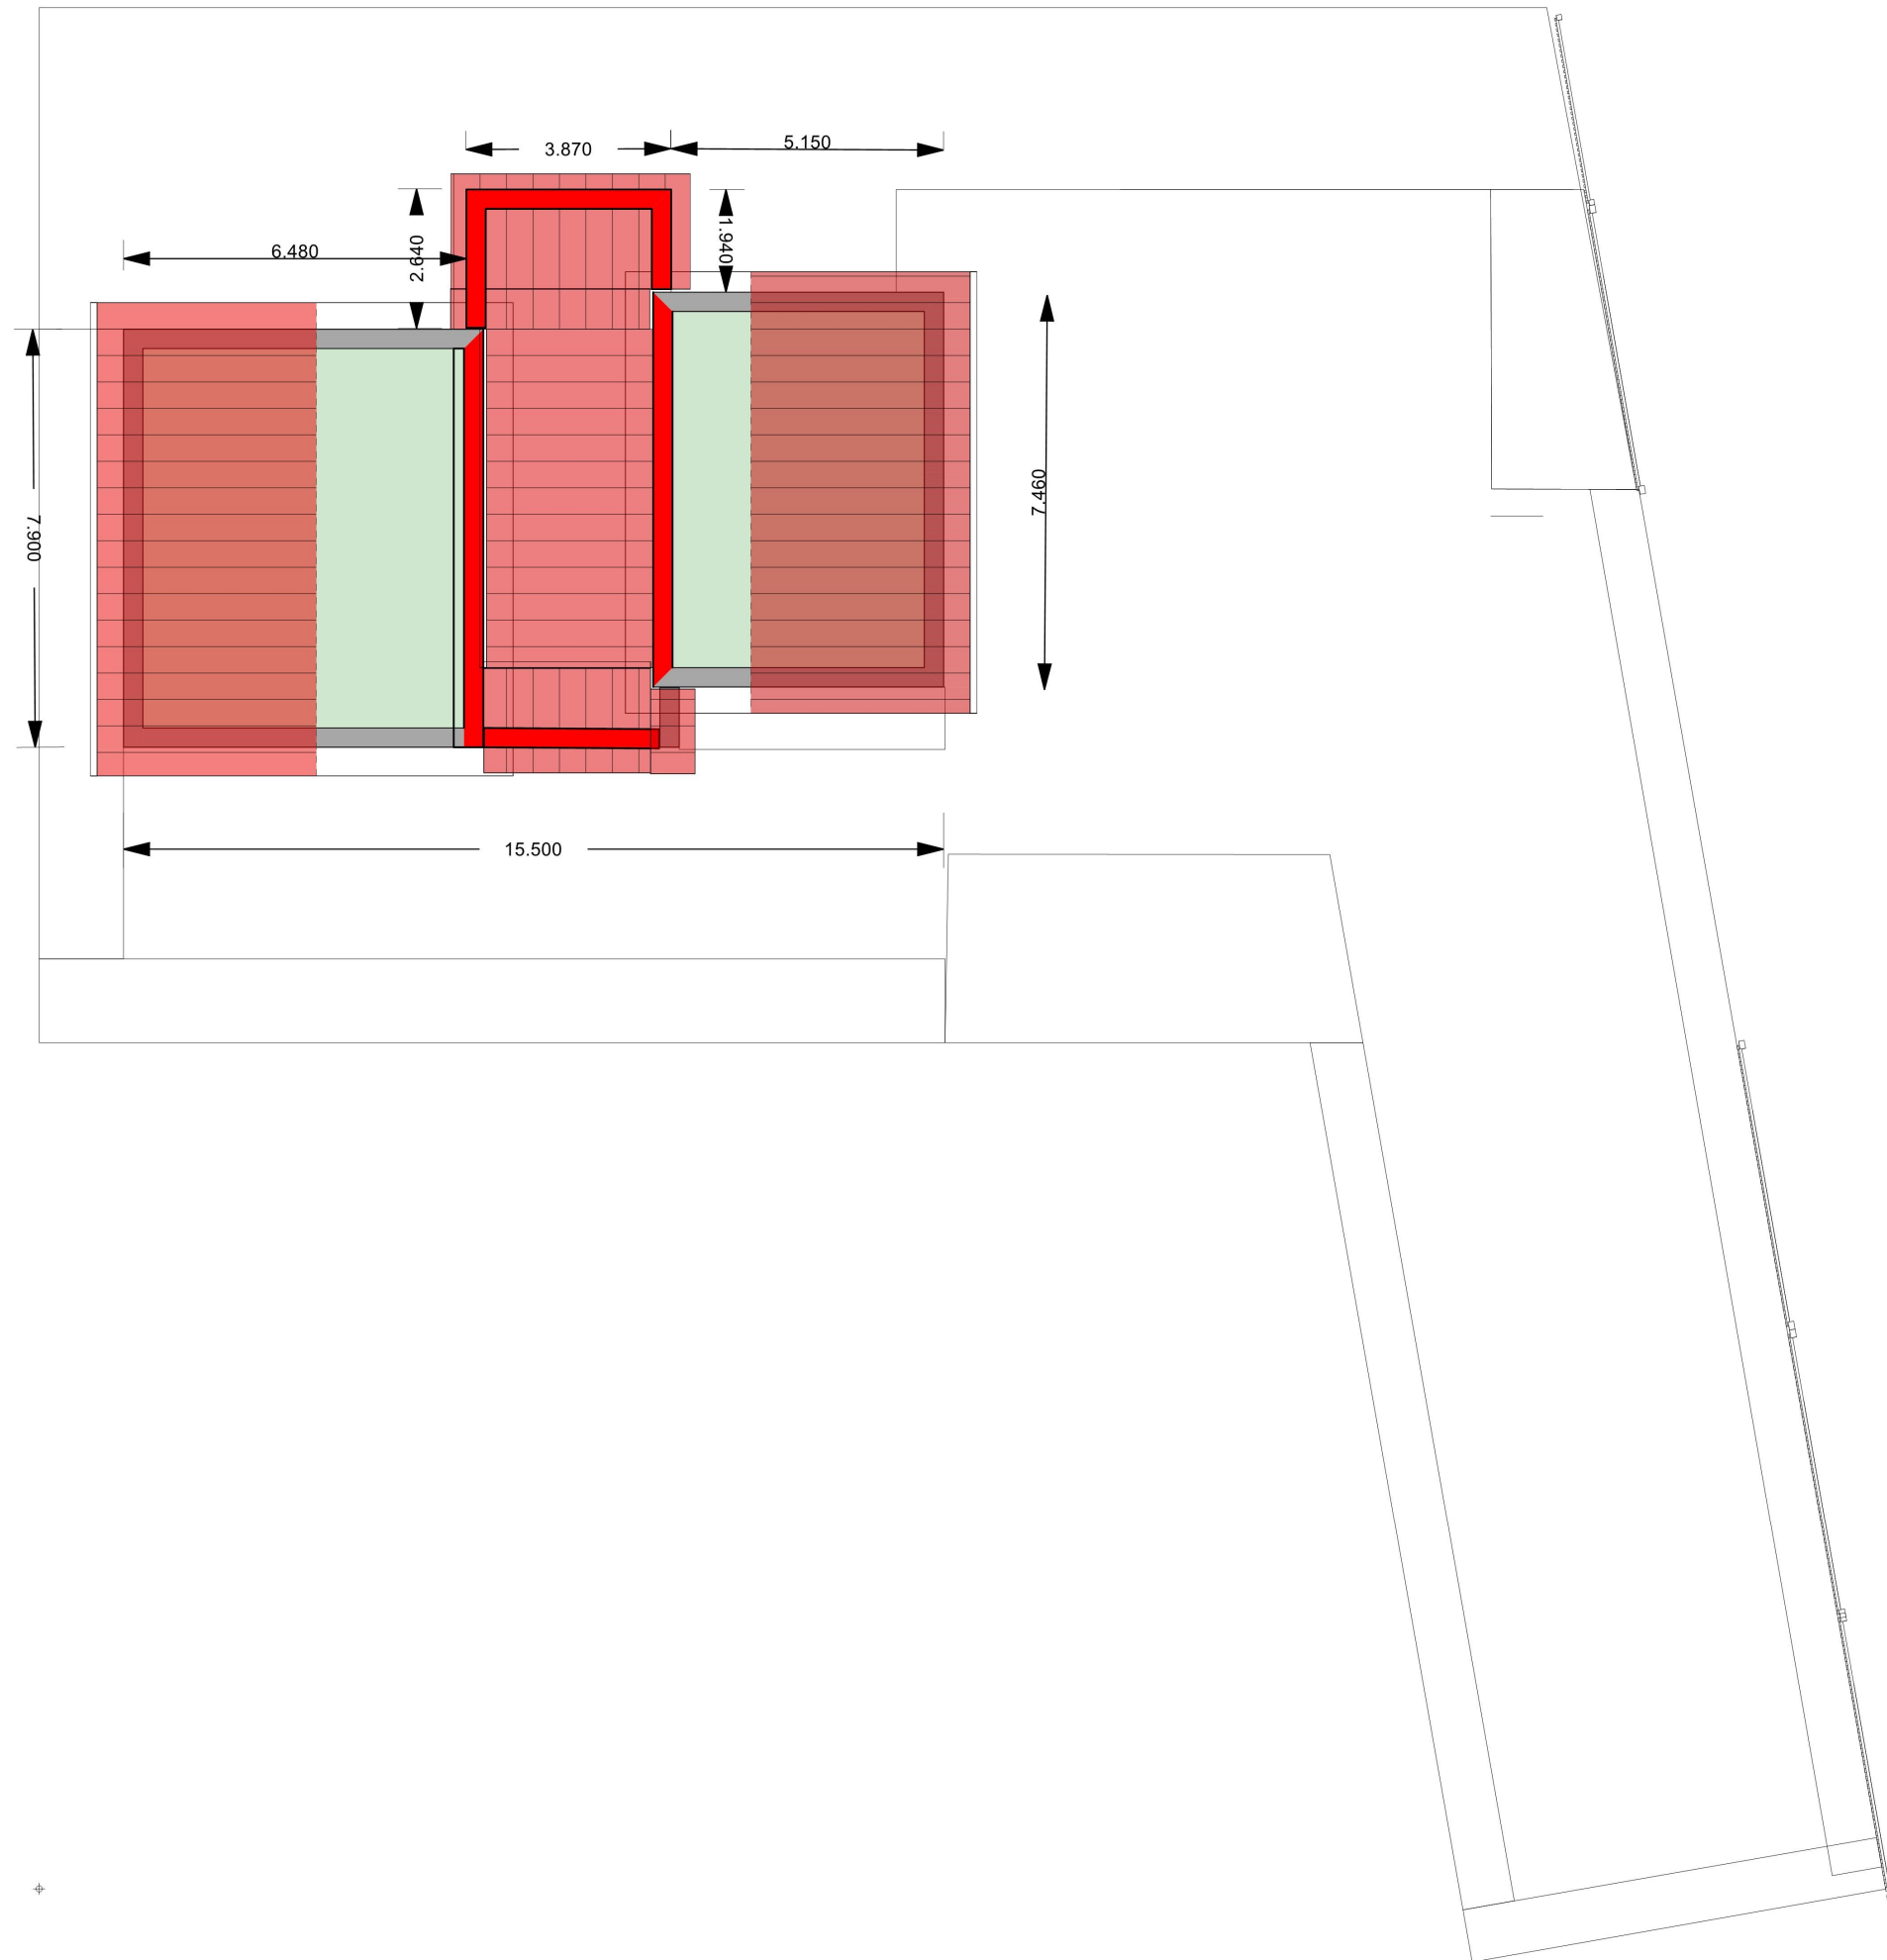

Winterlake Remodel-original
Existing v Proposed-Roof Plan
KLW
27/03/2018
1:100 A2 Landscape