




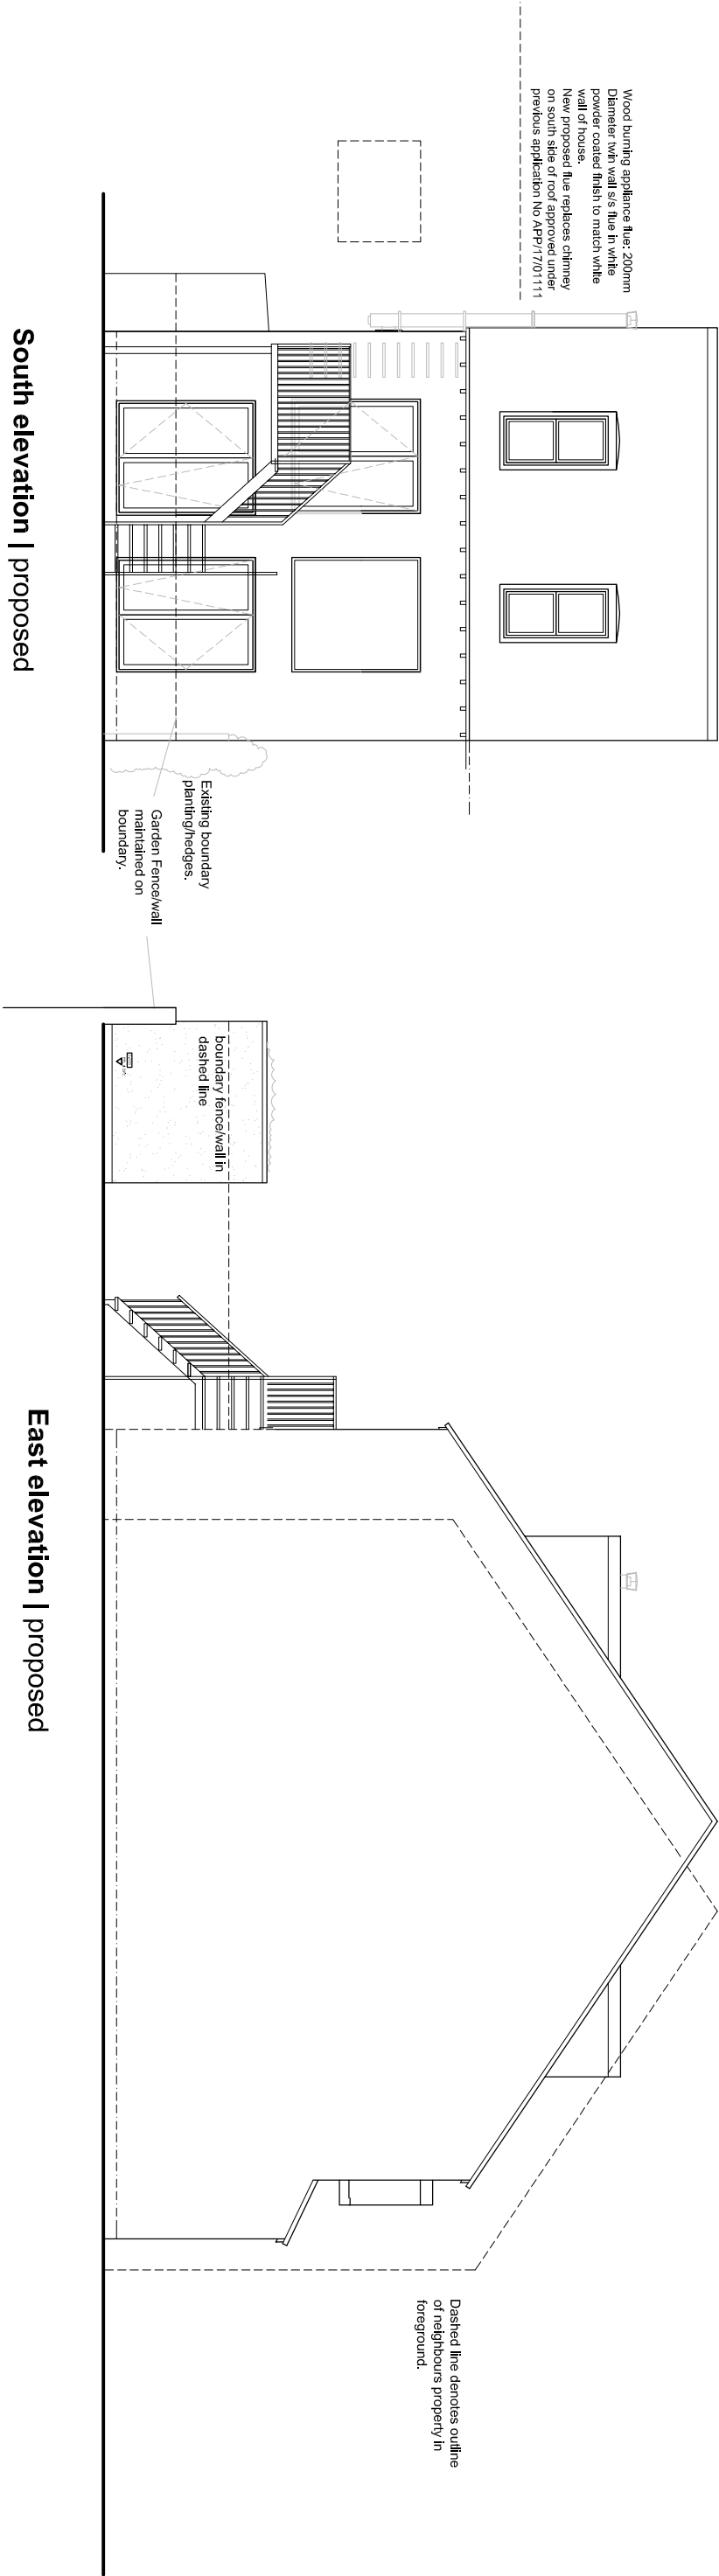

South elevation | proposed

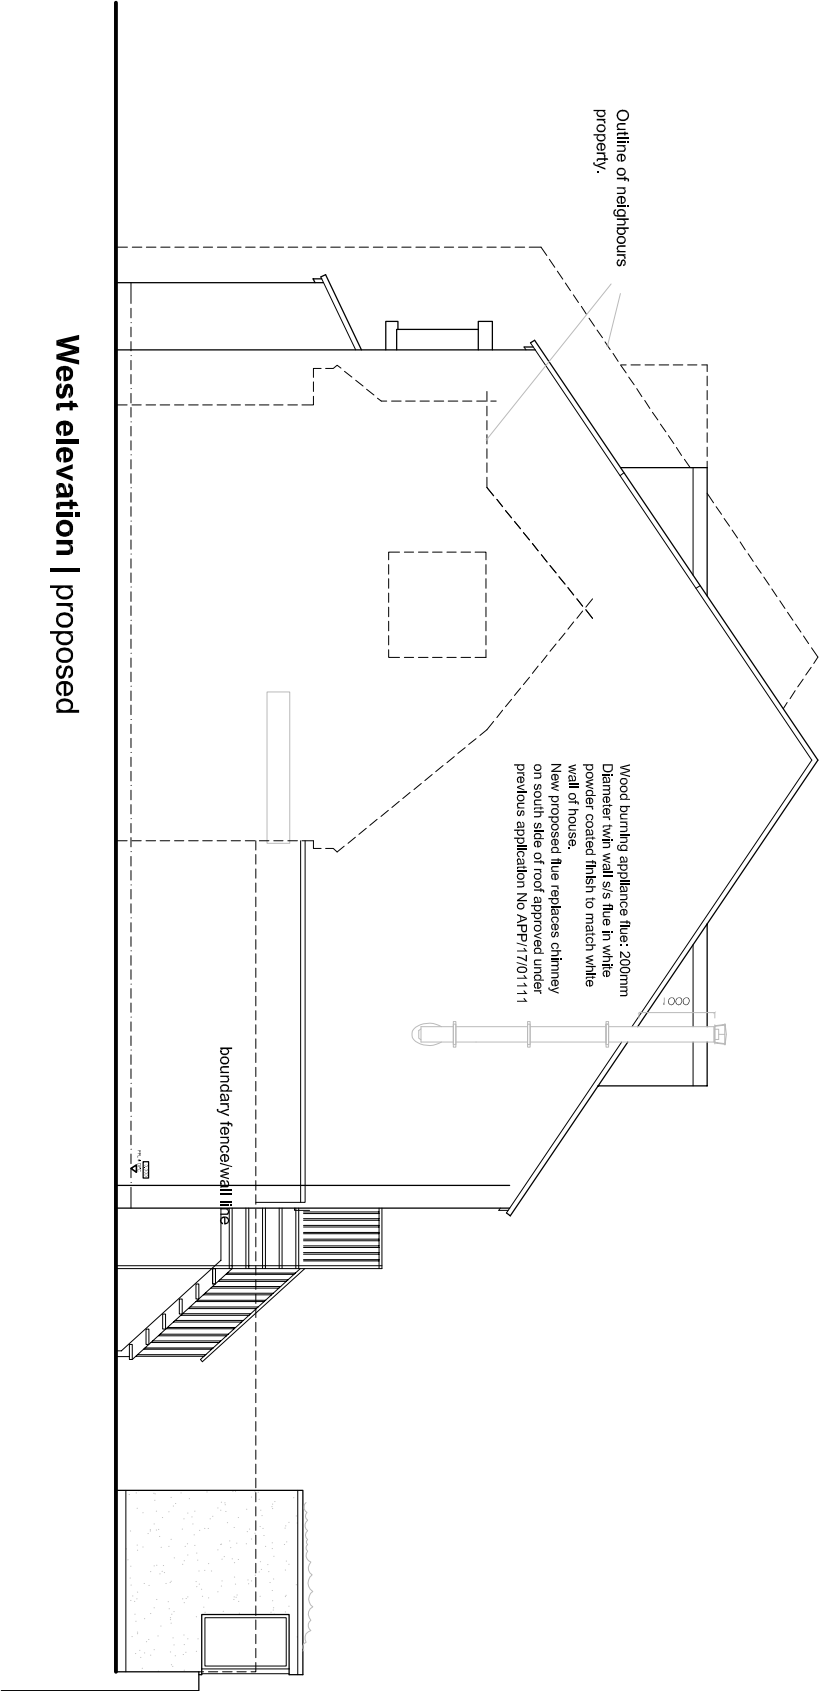

West elevation | proposed

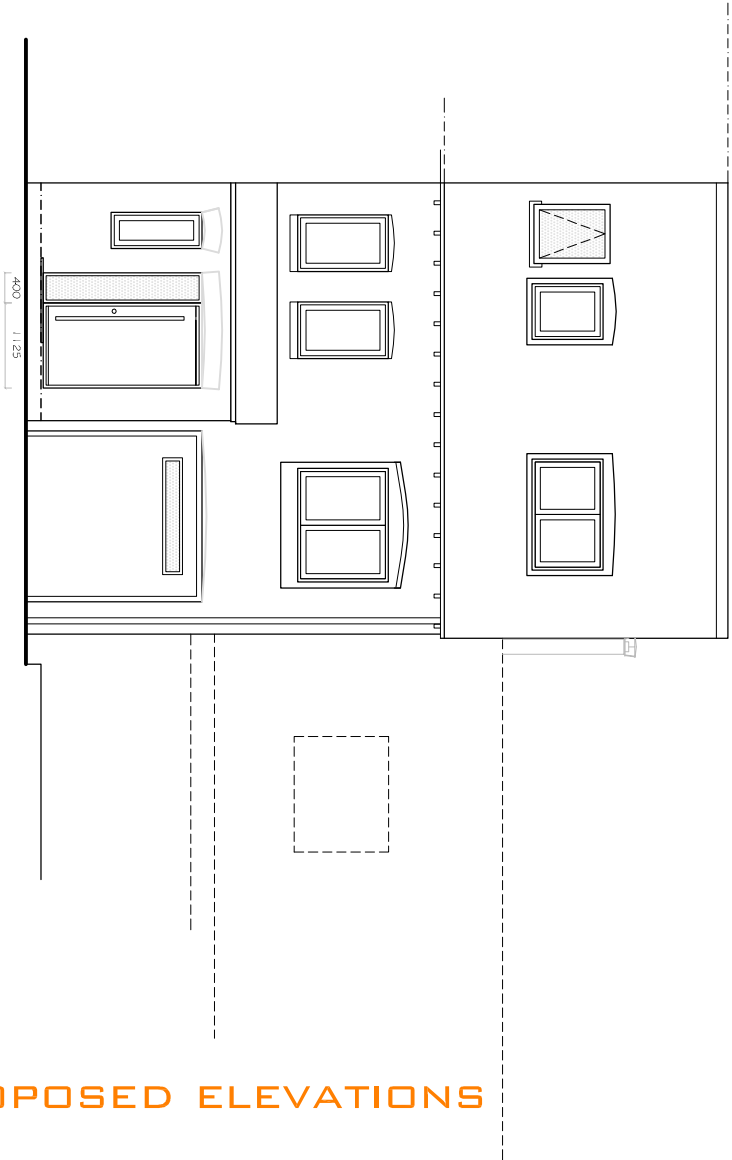

North elevation | proposed

REV E: Chimney/flue design changed 05-11-2018
REV D: Fenestration updated, 24/05-2018
REV C: Fenestration updated, 24/05-2018
REV B: Fenestration updated, 24/05-2018
REV A: Ground floor extension and spiral staircase removed 4-1-2018