


NOTES

This drawing is the copyright of Hayling GC Ltd ©. All rights reserved.
Ordnance Survey Data © Crown Copyright. All rights reserved.
DO NOT scale from this drawing.
Contractors, Sub Contractors and Suppliers are to check all relevant dimensions and levels of the site and building before commencing any shop drawings or building work. Any discrepancies should be recorded to the Architect.
Where applicable this drawing is to be read in conjunction with the Consultants' drawings.

REV	DESCRIPTION	DATE	AUTH	CHK'D
A	Planning issue	05/03/2017	HGC	

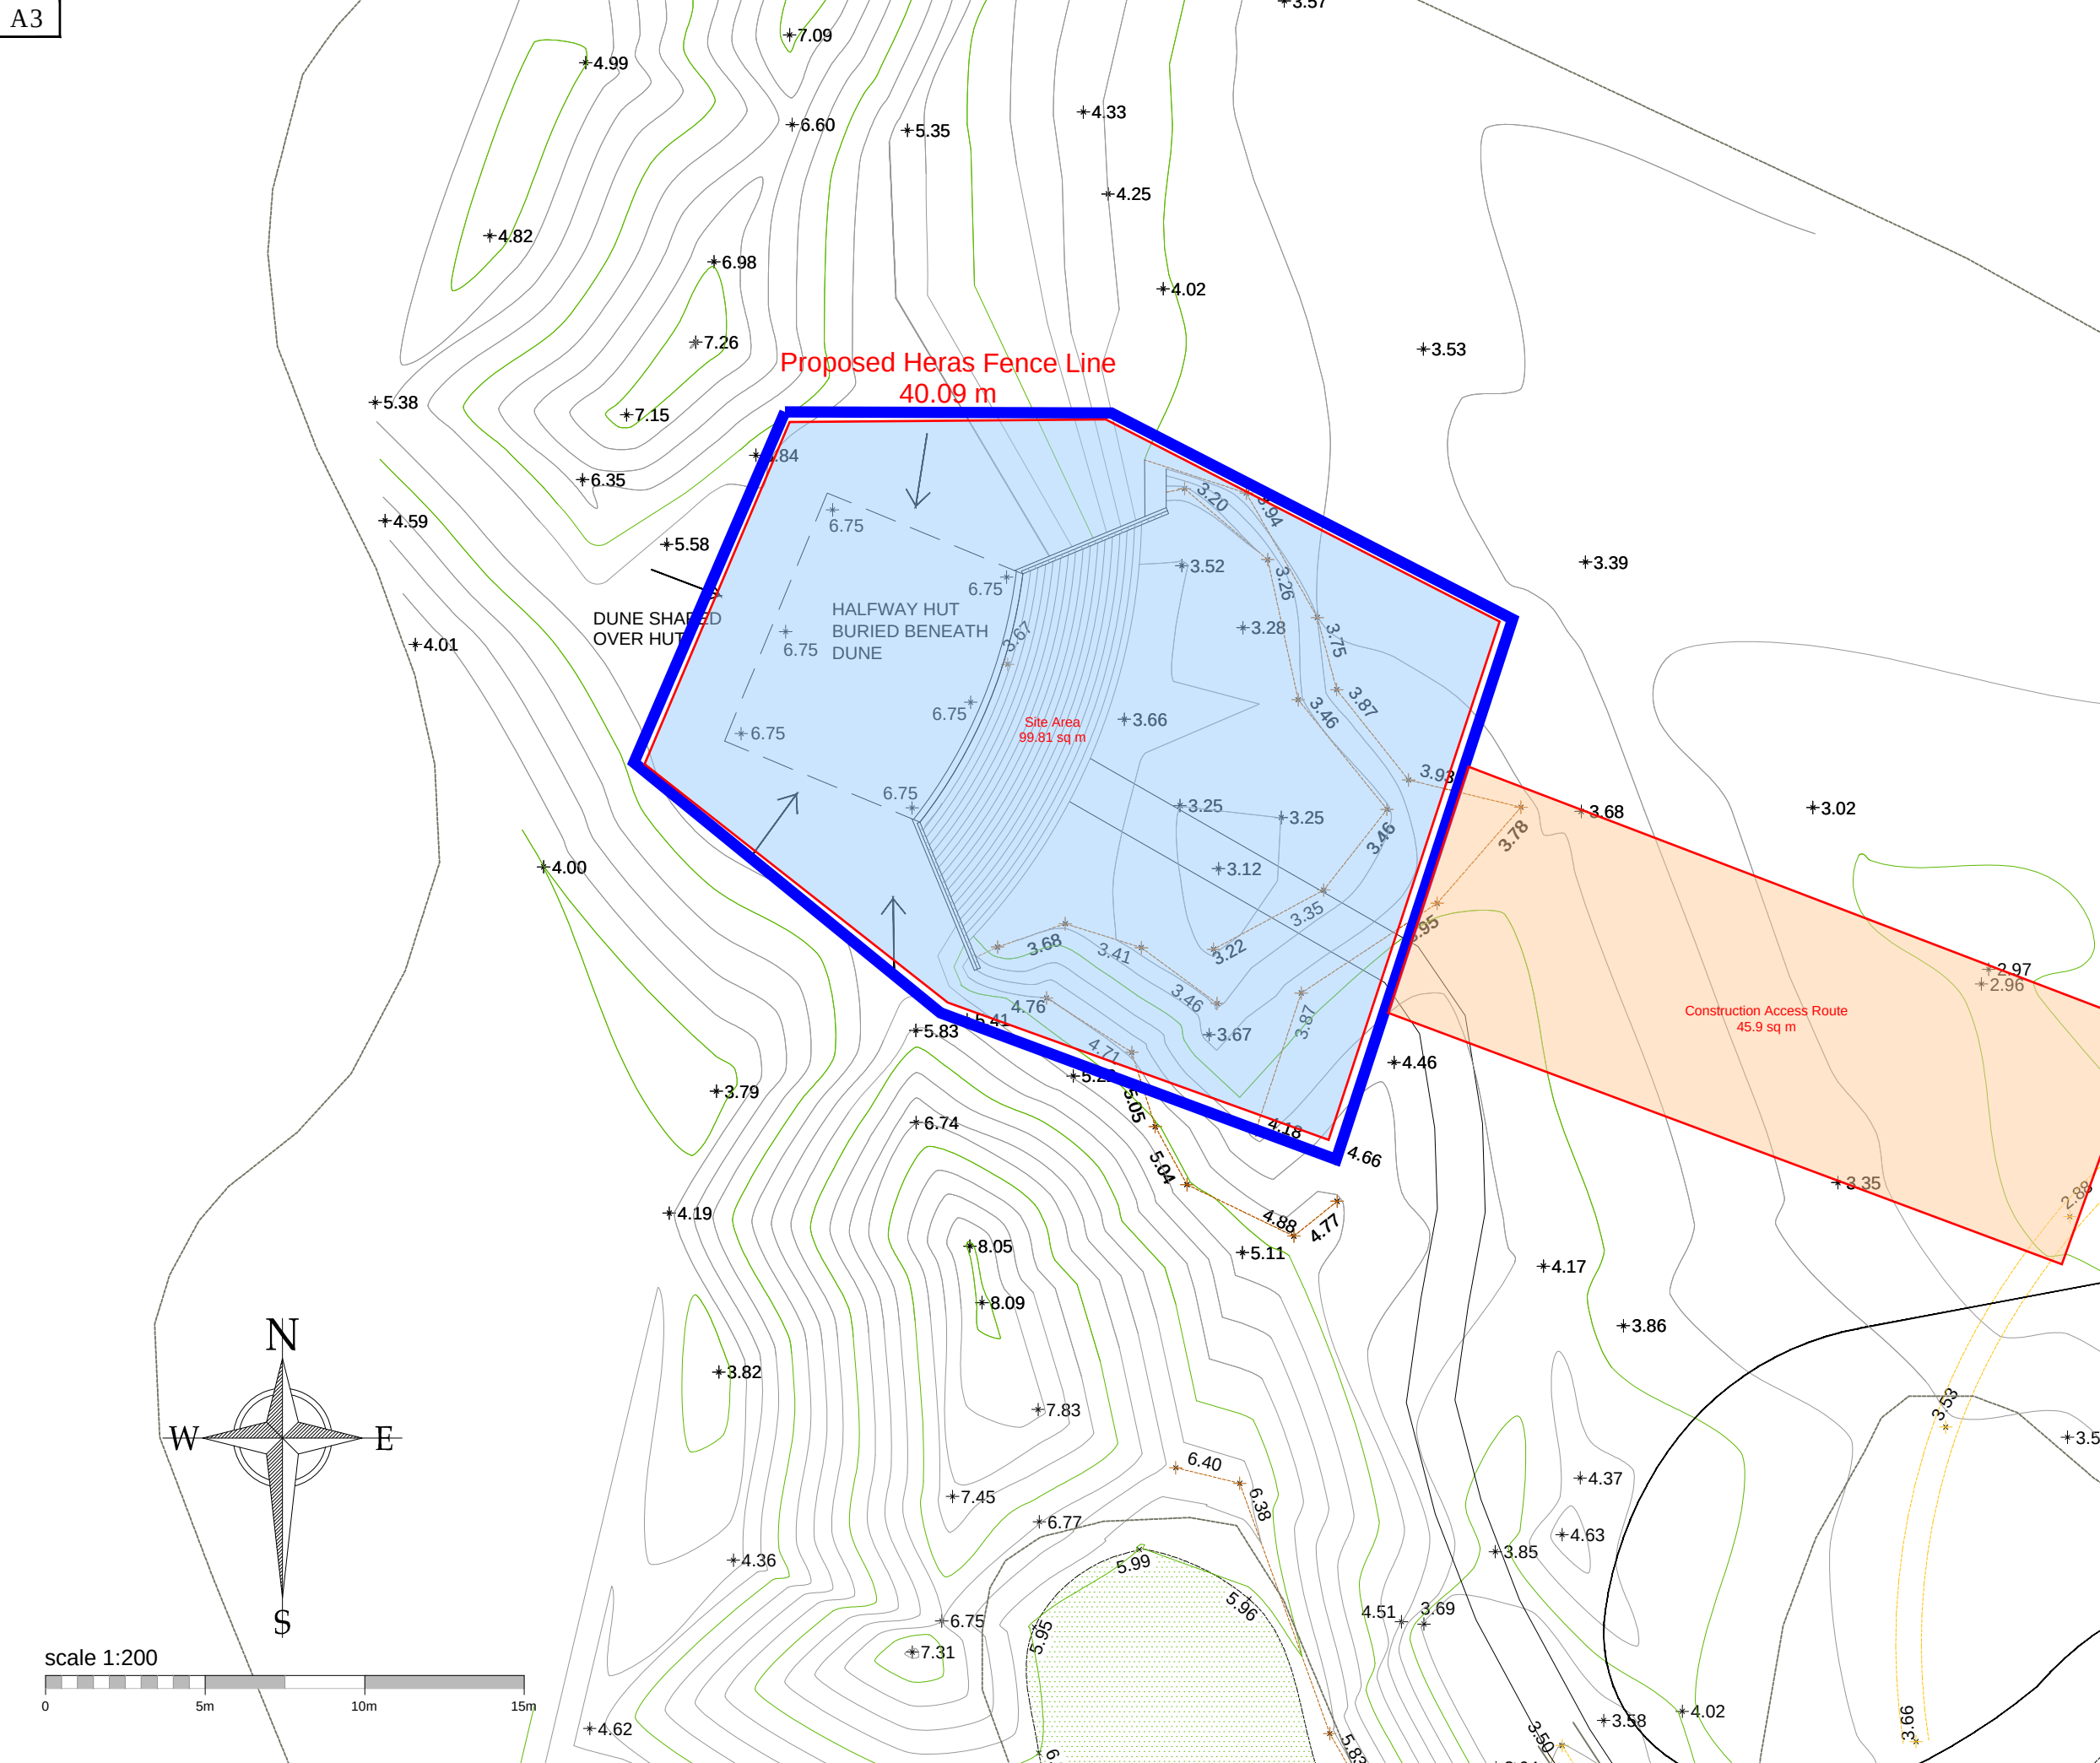

PLANNING

PROJECT

HAYLING GOLF CLUB
HALFWAY HUT BUILDING

DRAWING

SITE LAYOUT Showing
Hoarding and access

SCALE	DATE	AUTHOR
1:200 @ A3	MAY 2018	HGC
JOB NO.	DRAWING NO.	REV
HGC/01/2017	HGC/SL/2	