


HAVANT BOROUGH
COUNCIL
18 DEC 2017
RECEIVED

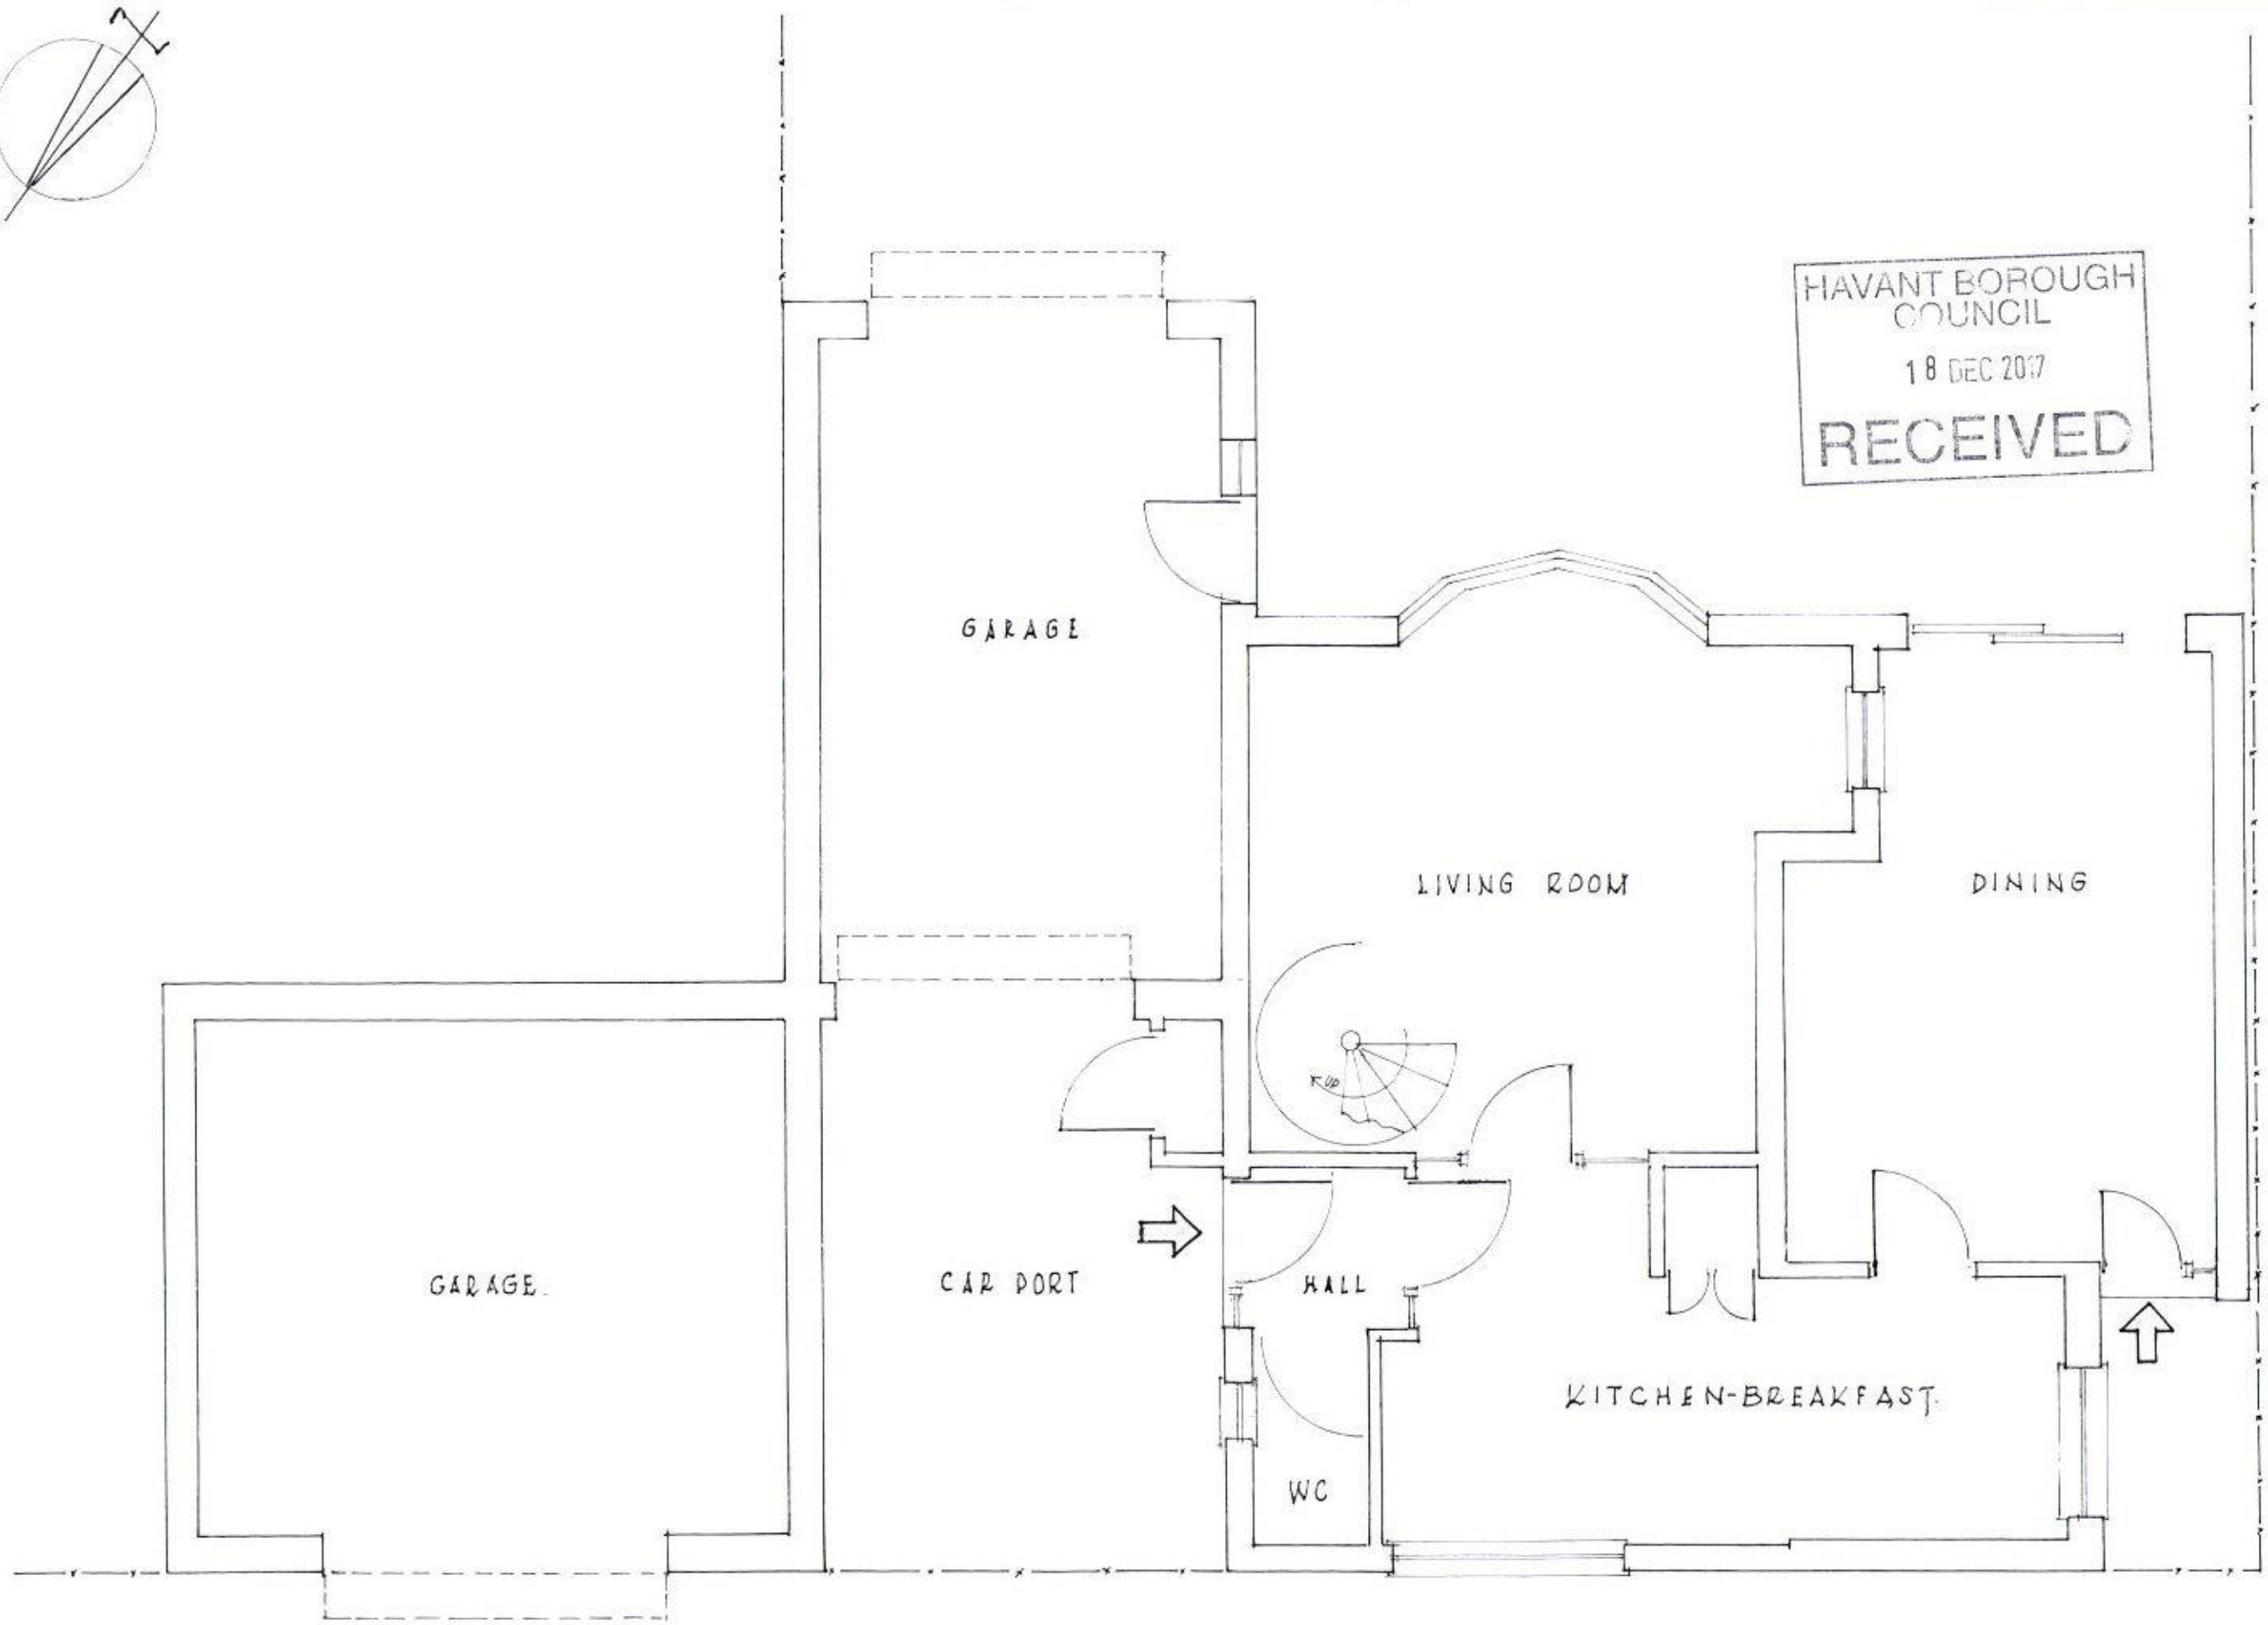

EXISTING GROUND FLOOR (1:50)

57 HORNDIAN ROAD EMSWORTH HAMPSHIRE PO10 7PU	PROPOSED ALTERATIONS	GROUND FLOOR AS EXISTING	SCALE : 1:50
			DATE : DEC 2017
			BNG/17/01

IW