


Former White Hart P.H. PROPOSED
East Street SECOND FLOOR PLAN
PO9 1AA

Revisions
A. INITIAL DRAWING
B. UPDATE IN LINE WITH CLIENT
COMMENTS
C. UPDATE TO SHOW EXISTING
FIREPLACE IN FLAT 4

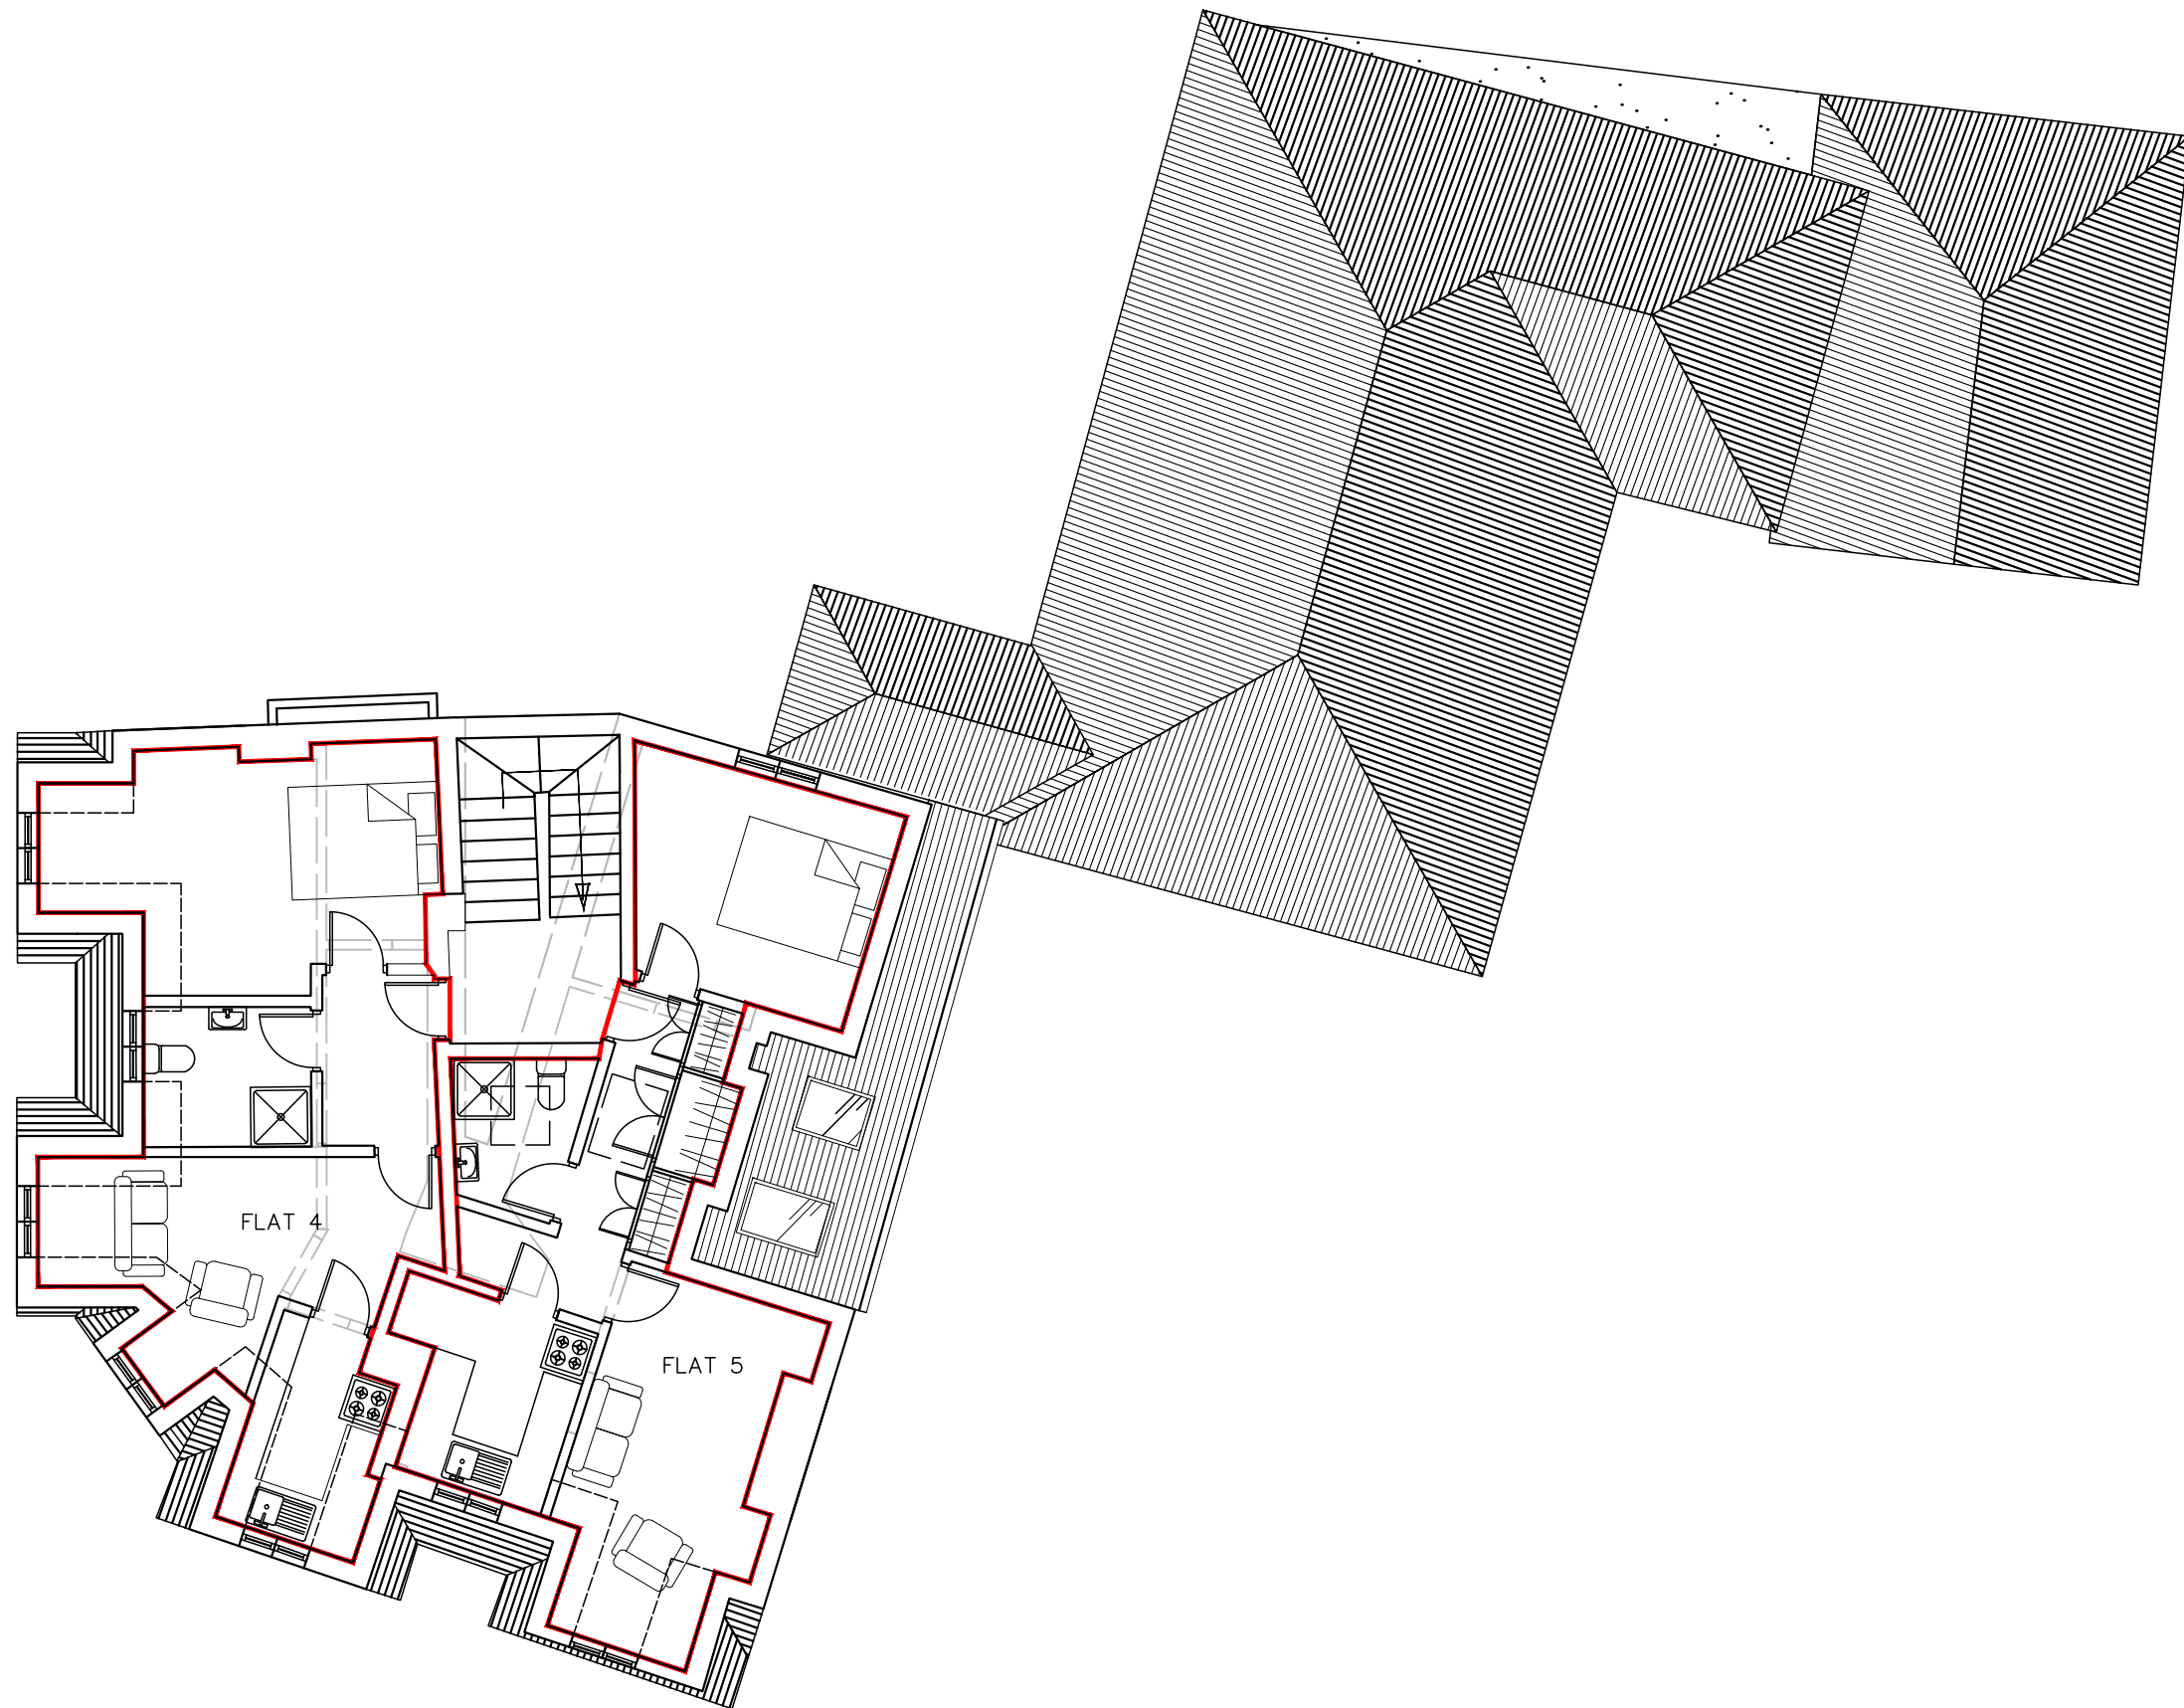

Scale A3 = 1:100
Drawn AJB
Date 19/09/17

17094-403^C

metres

10

20

30

40