


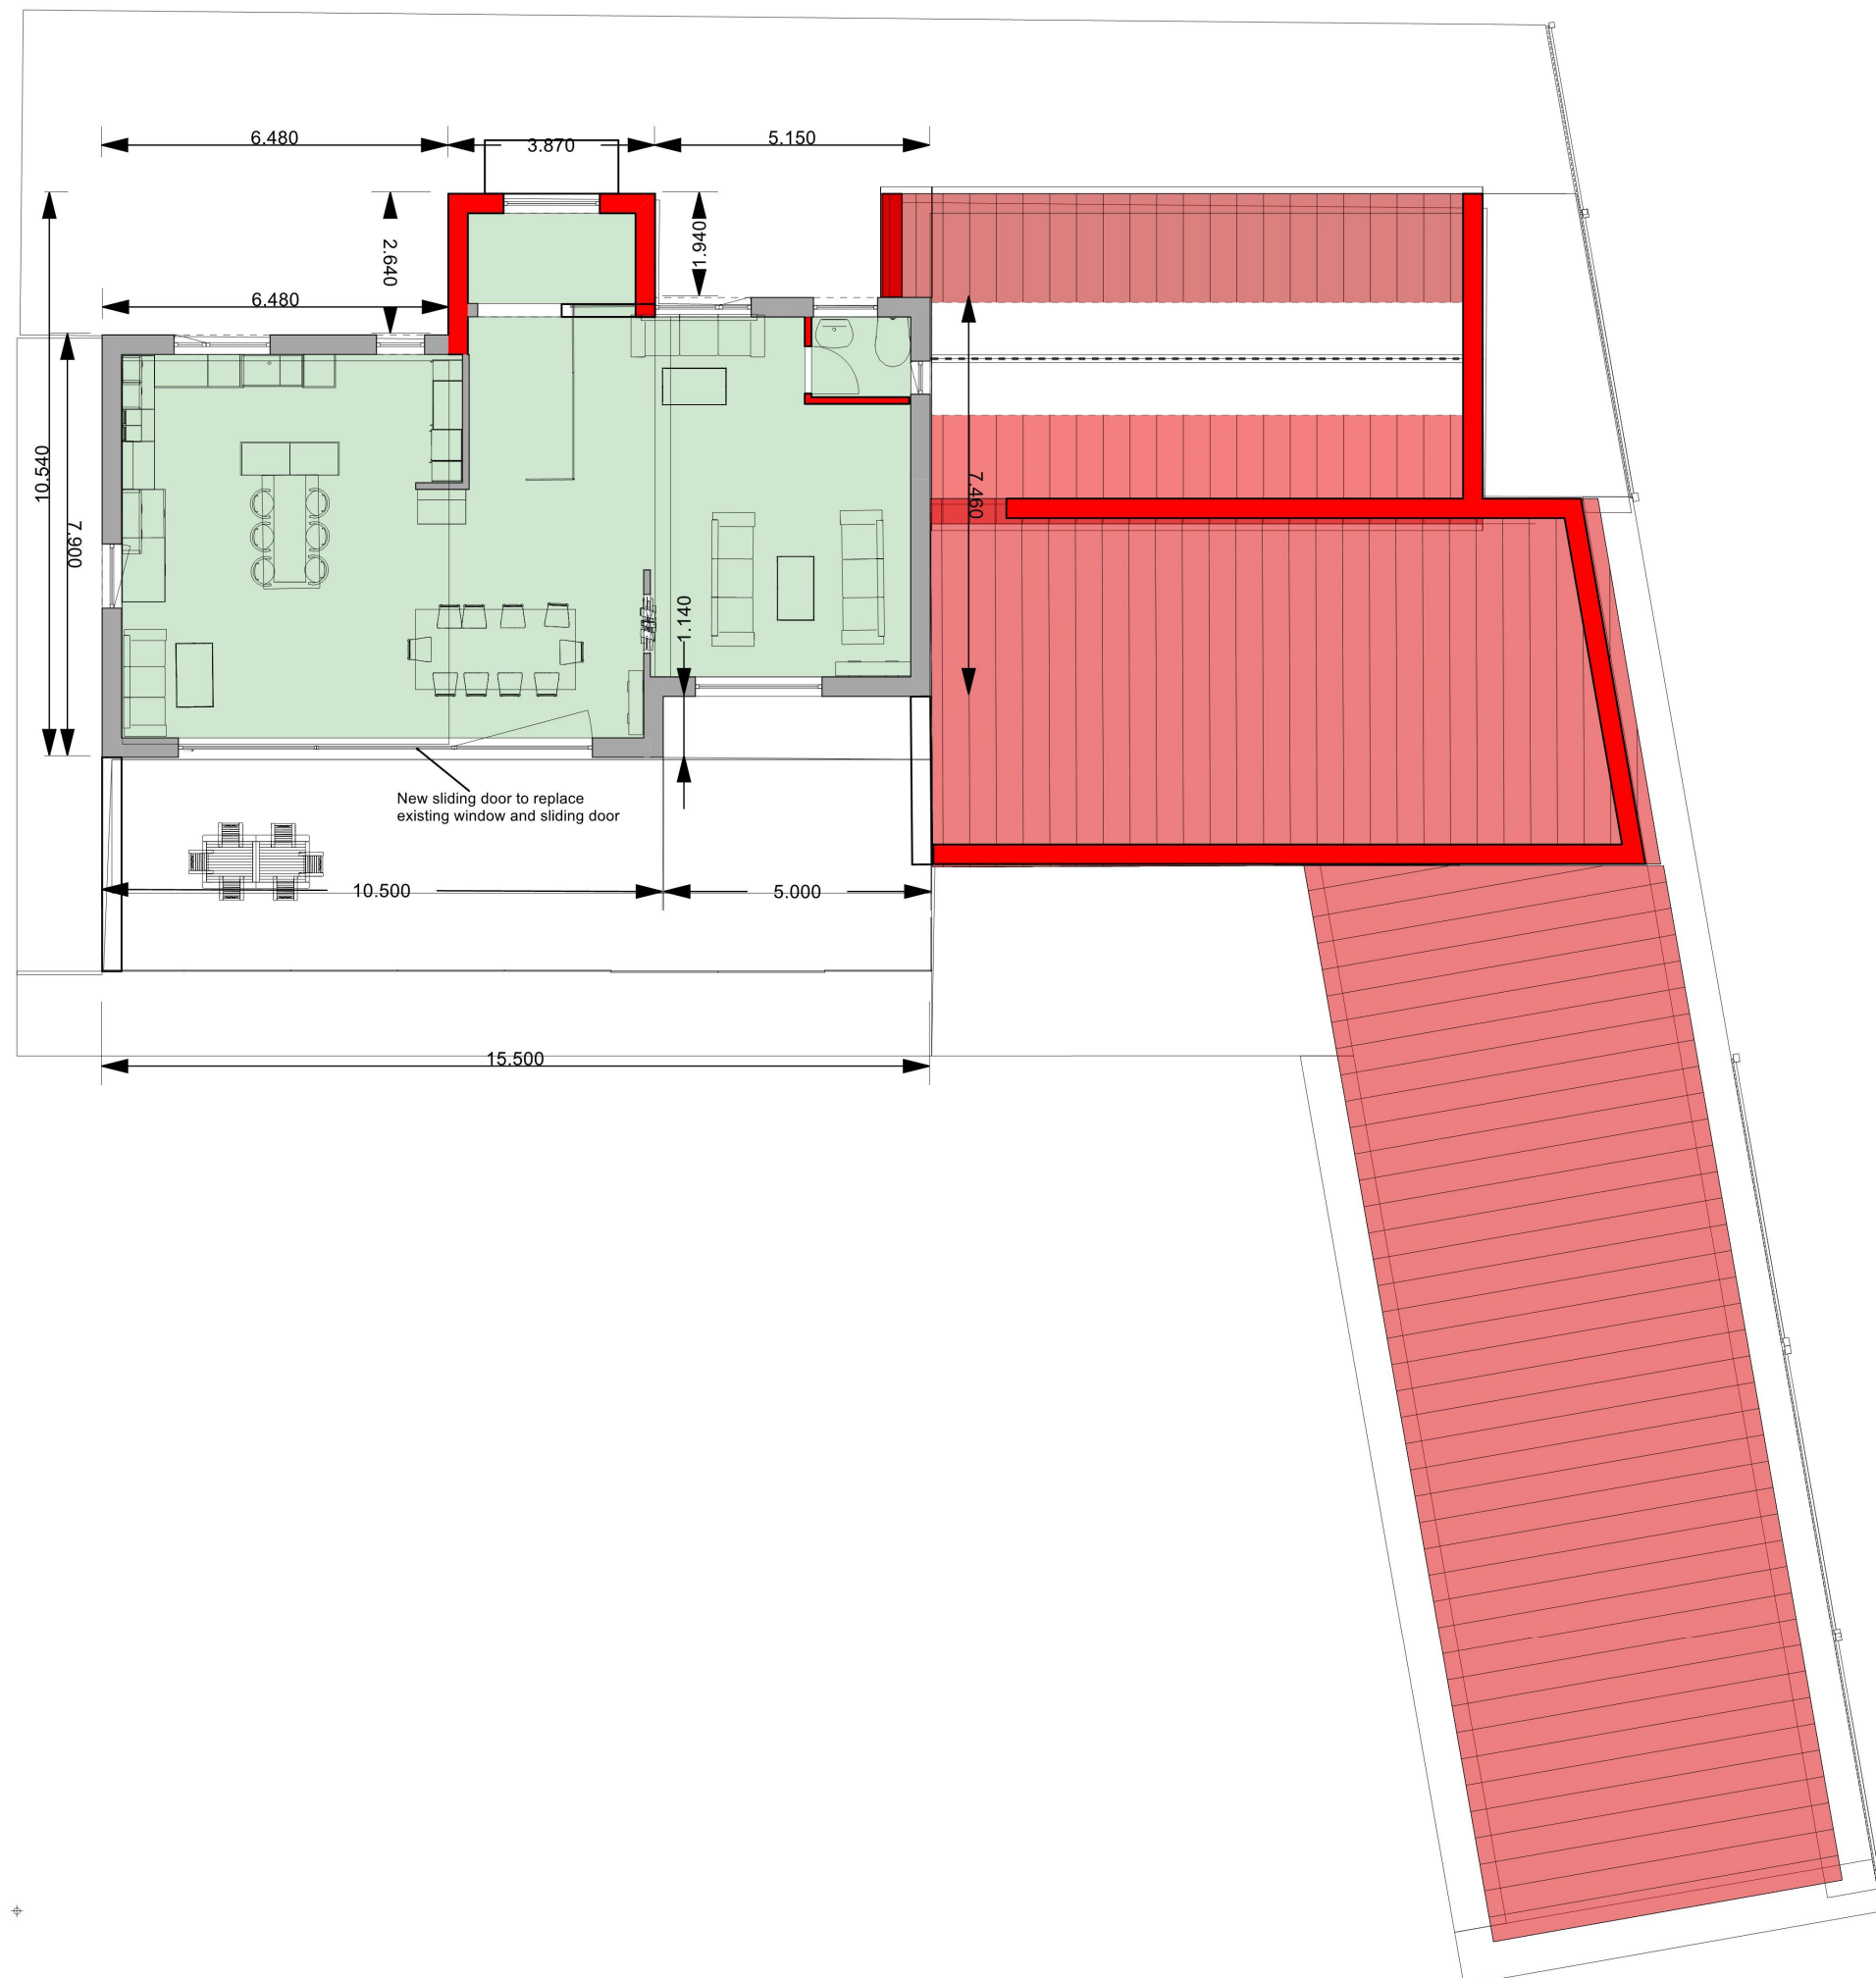

Winterlake Remodel-proposed
Floor Plan-First Floor
KLW
25/04/2018
1:100 A2 Landscape