



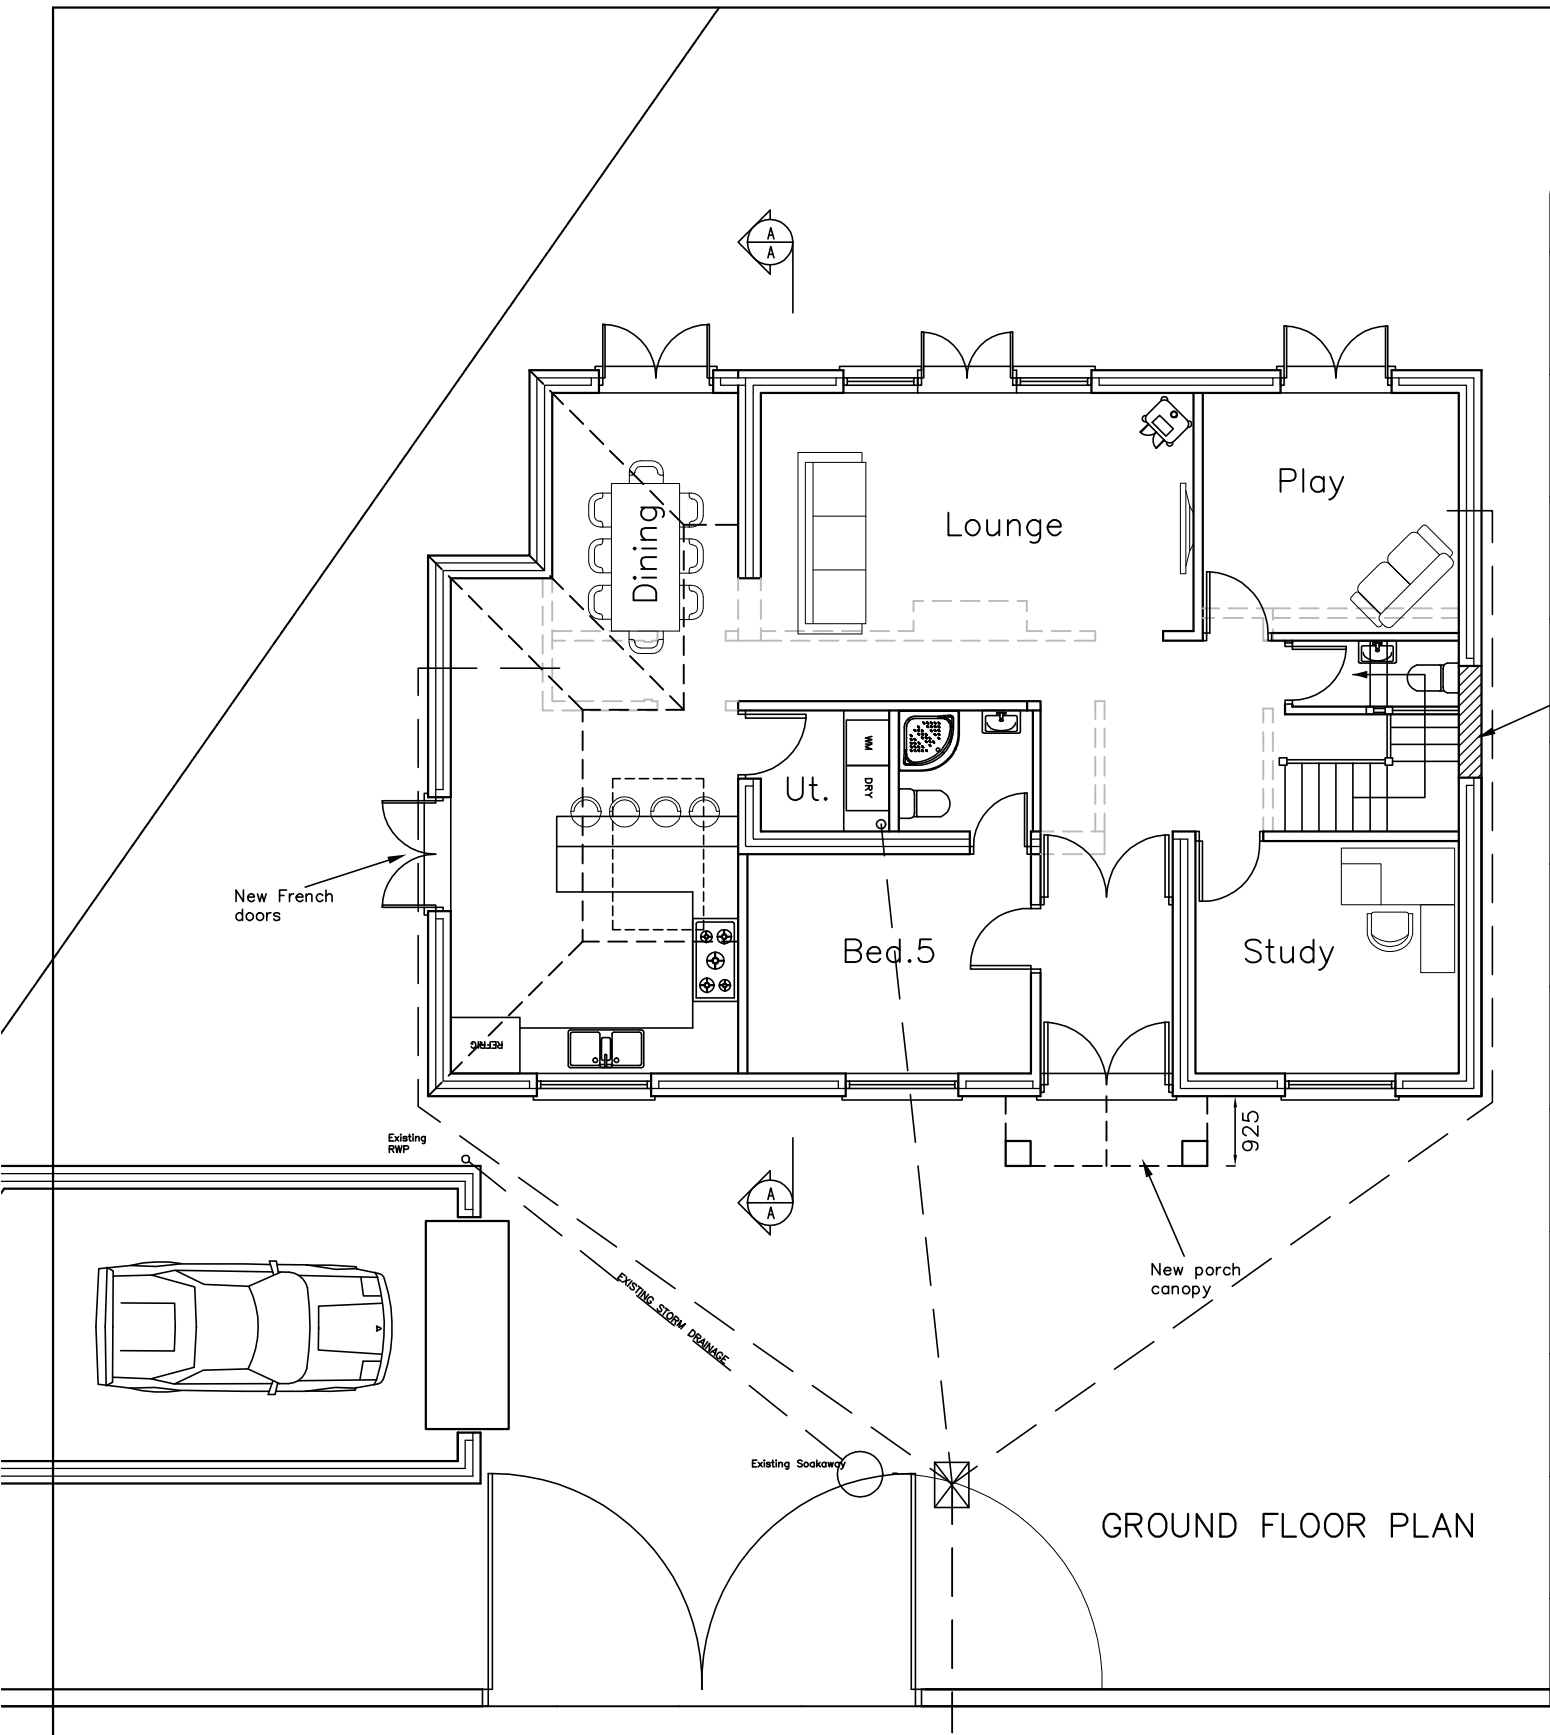

GROUND FLOOR PLAN

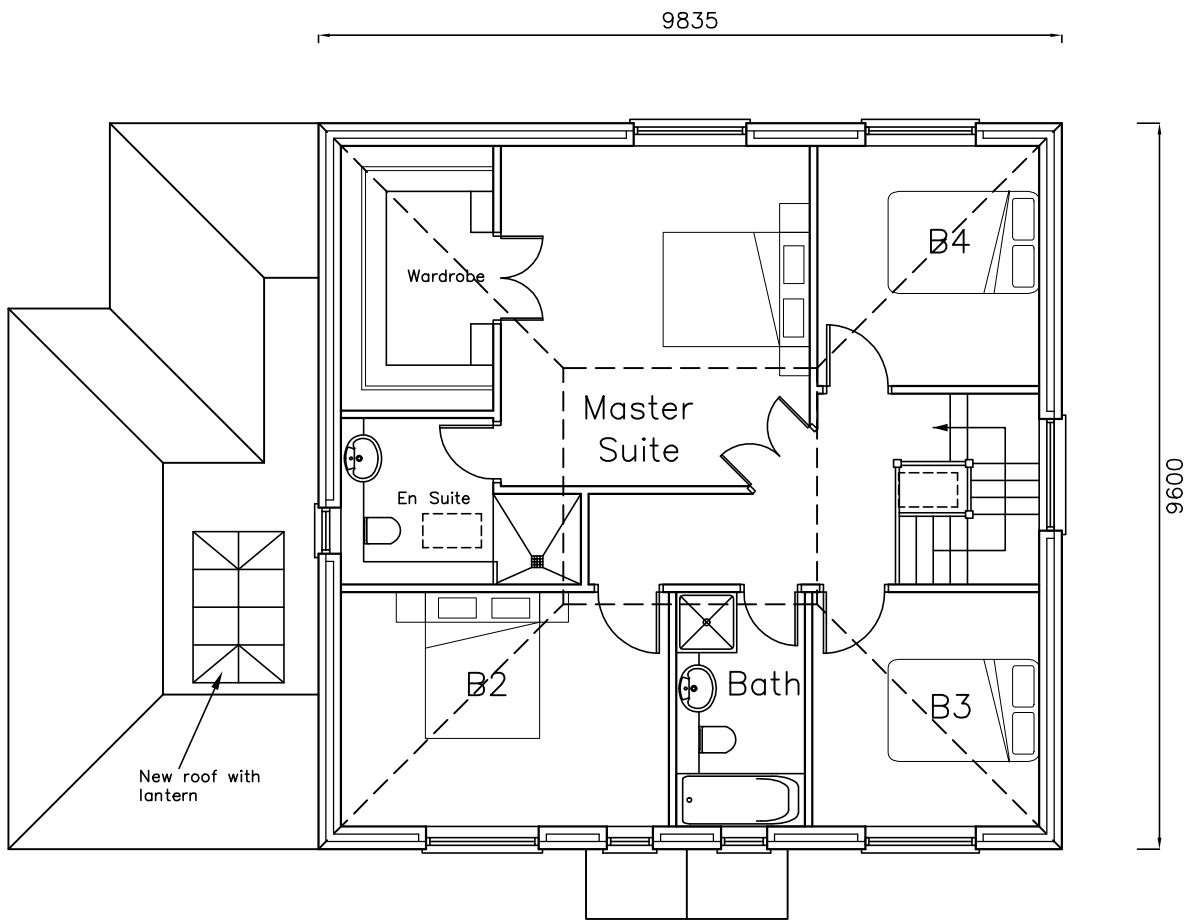

FIRST FLOOR PLAN

1 North Shore Road Hayling Island Hampshire PO11 0HL	Proposed Plan										CAD Critchley Architecture And Design Contact: 02392 474 919 info@caad.online The Old Brewery,15E South Street, Havant, PO9 1BU																				Scale A3 = 1:100 Drawn SAR Date 05/03/18									
	Revisions a) Client Revisions/09.04.18/SAR b) Annotated/19.04.18/JHL c) d)																				18015-401 ^B																			