


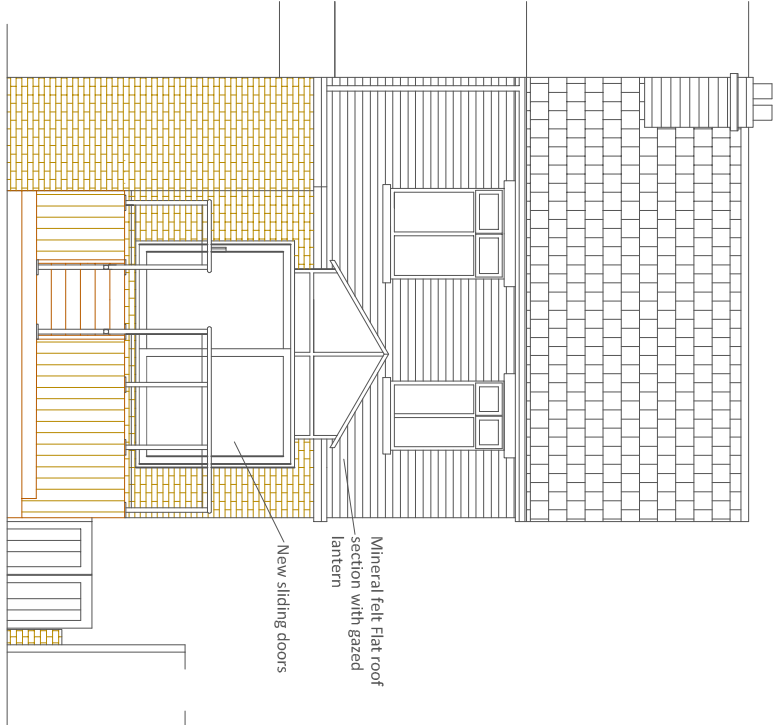


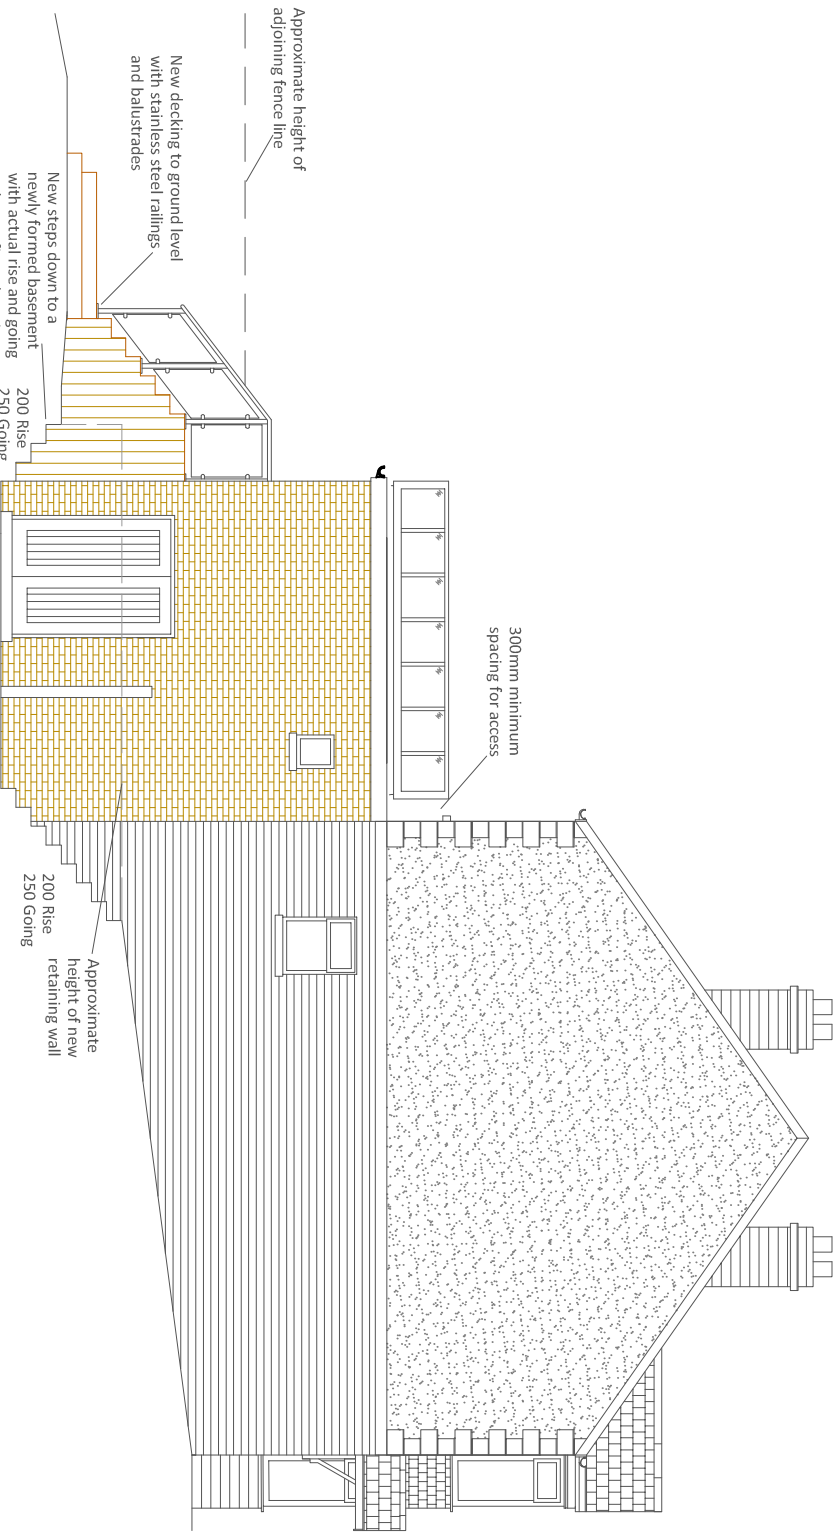


West Elevation (Rear) 1:100

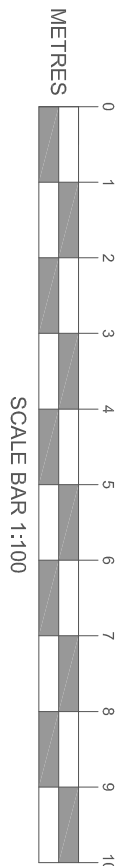


South Elevation (Side) 1:100

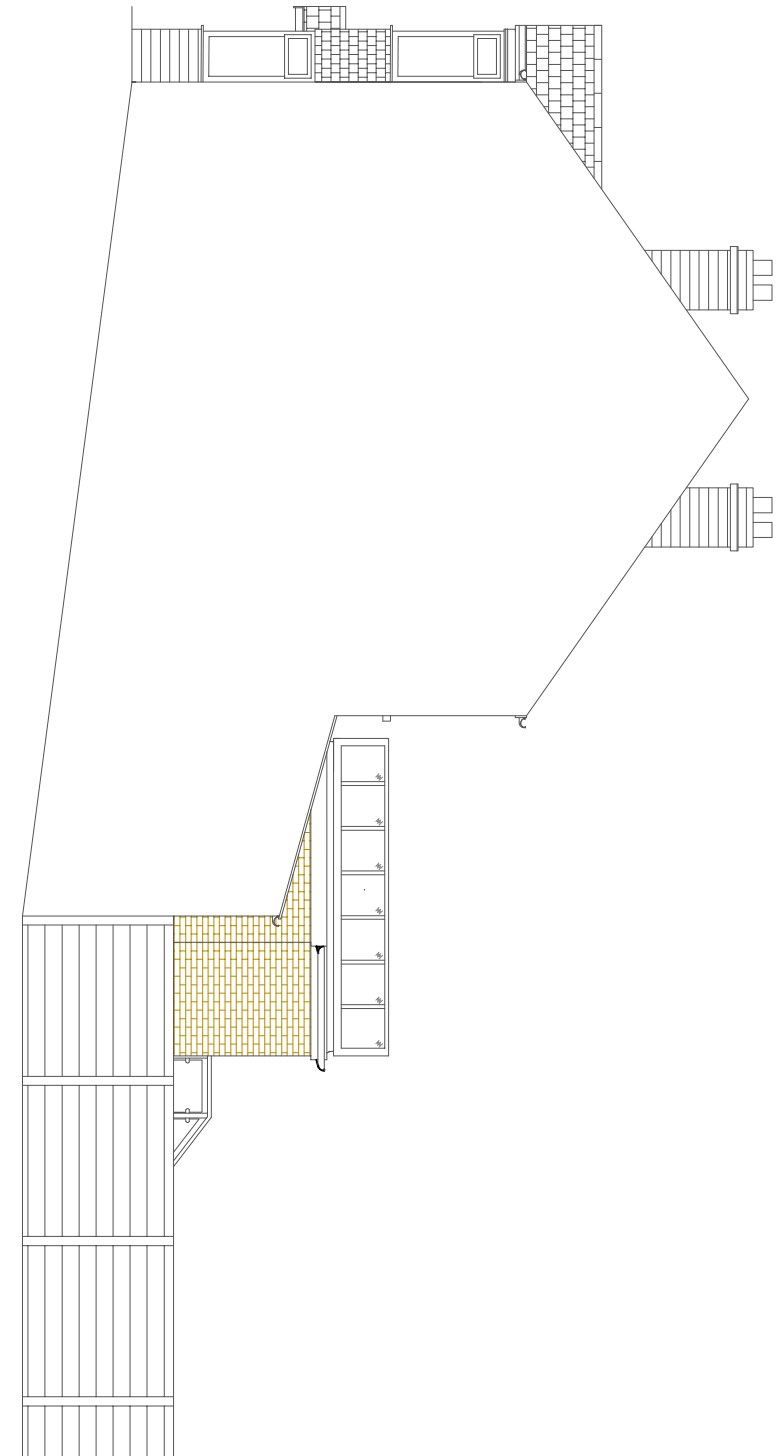


North Elevation (Side) 1:100

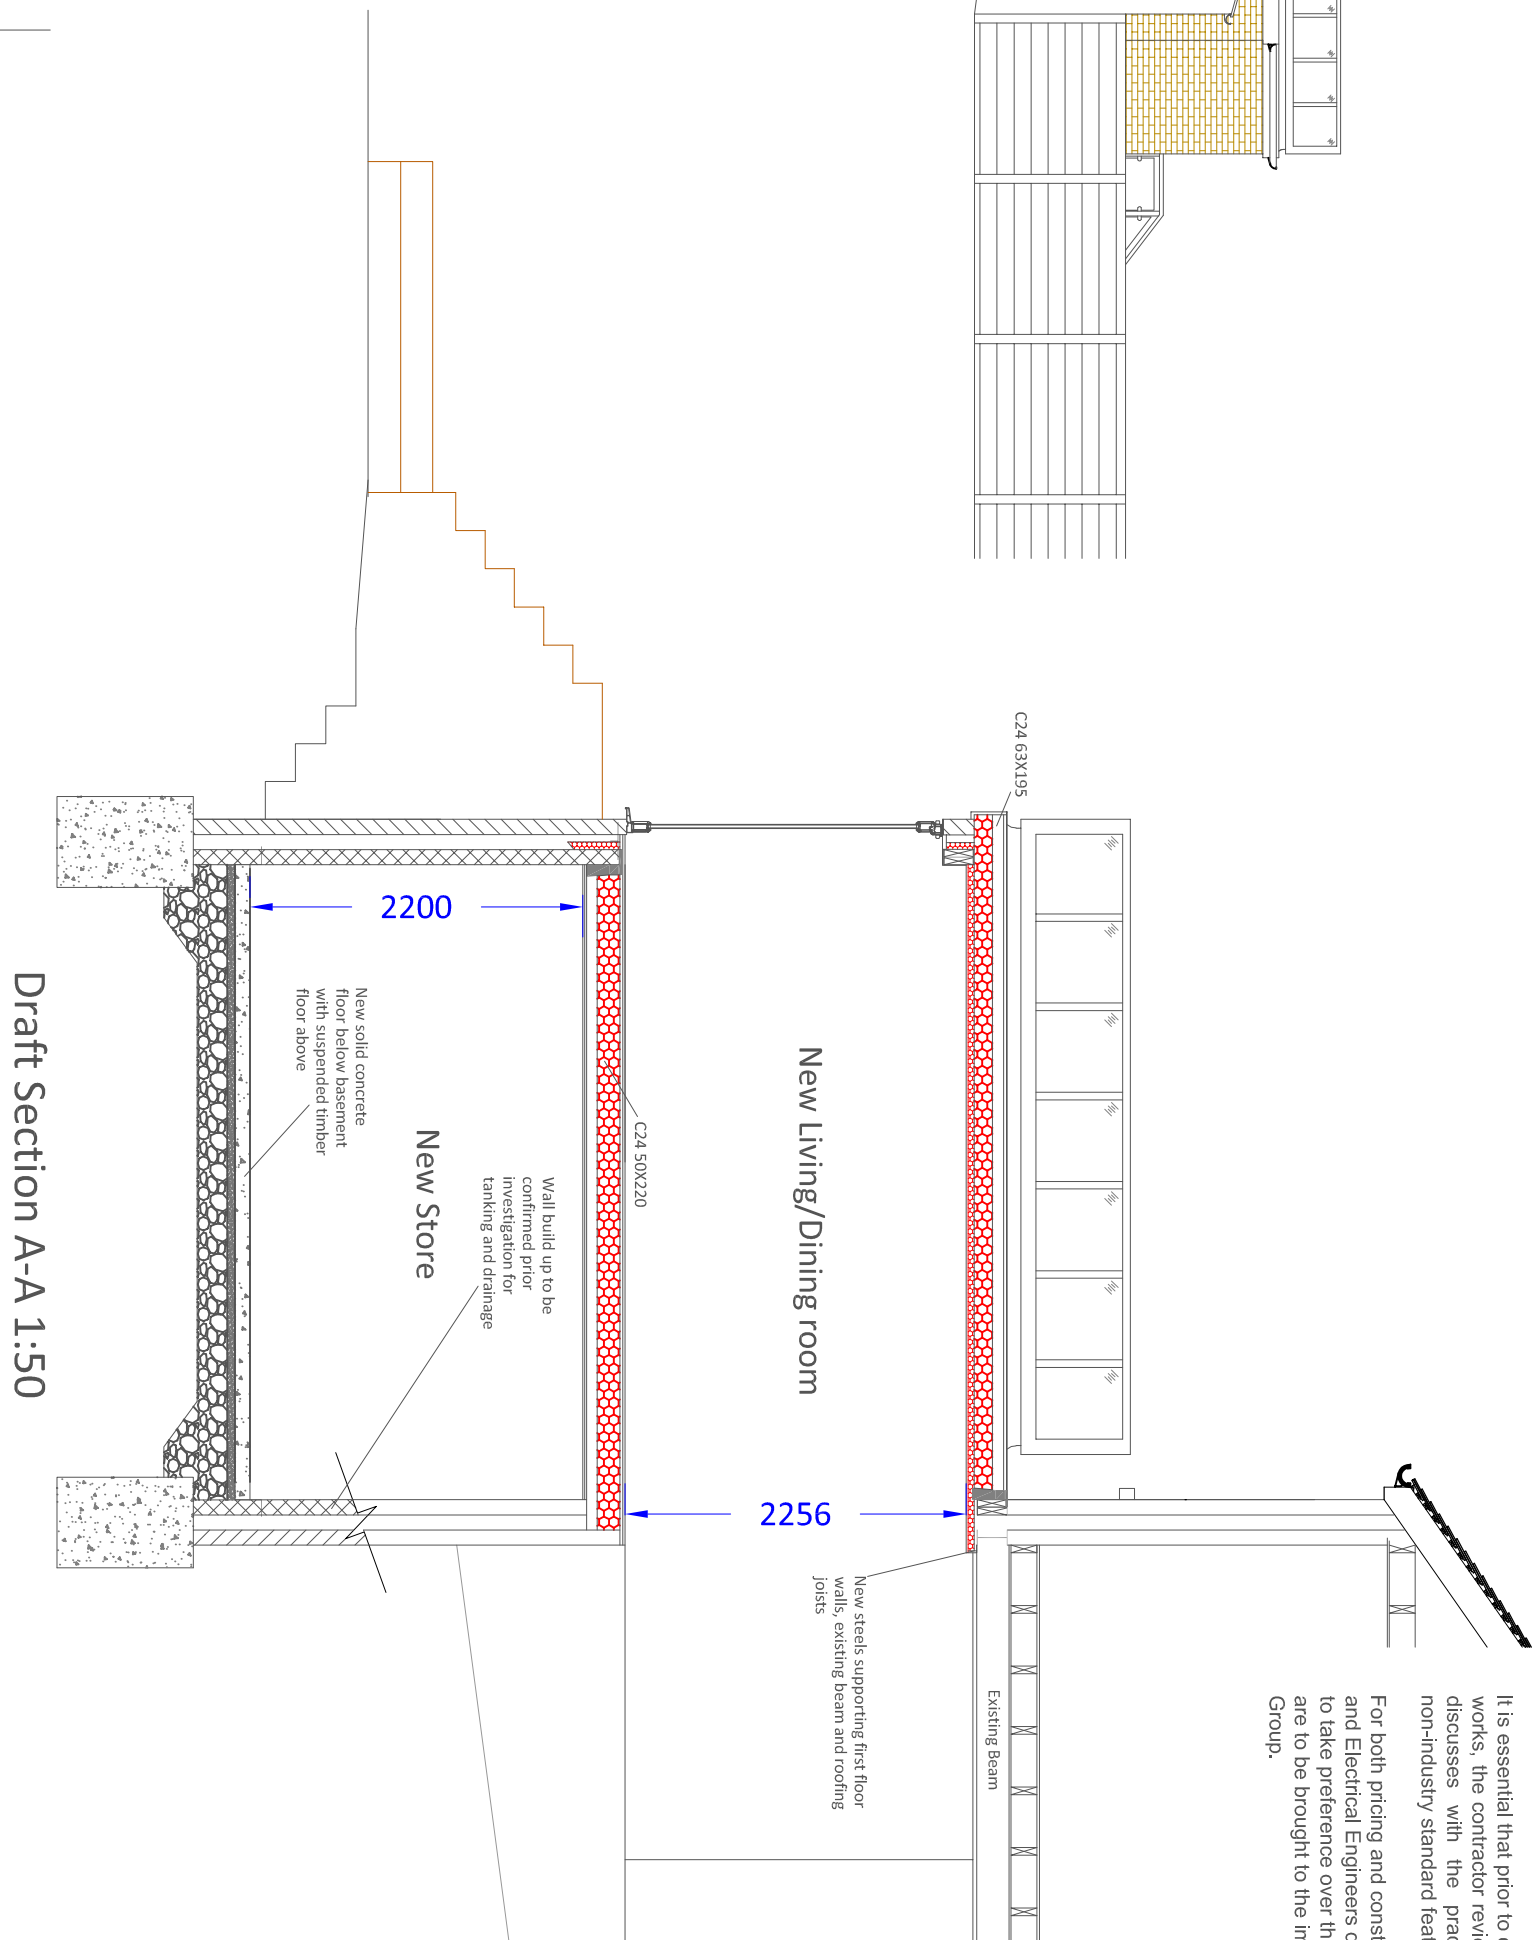


Draft Section A-A 1:50

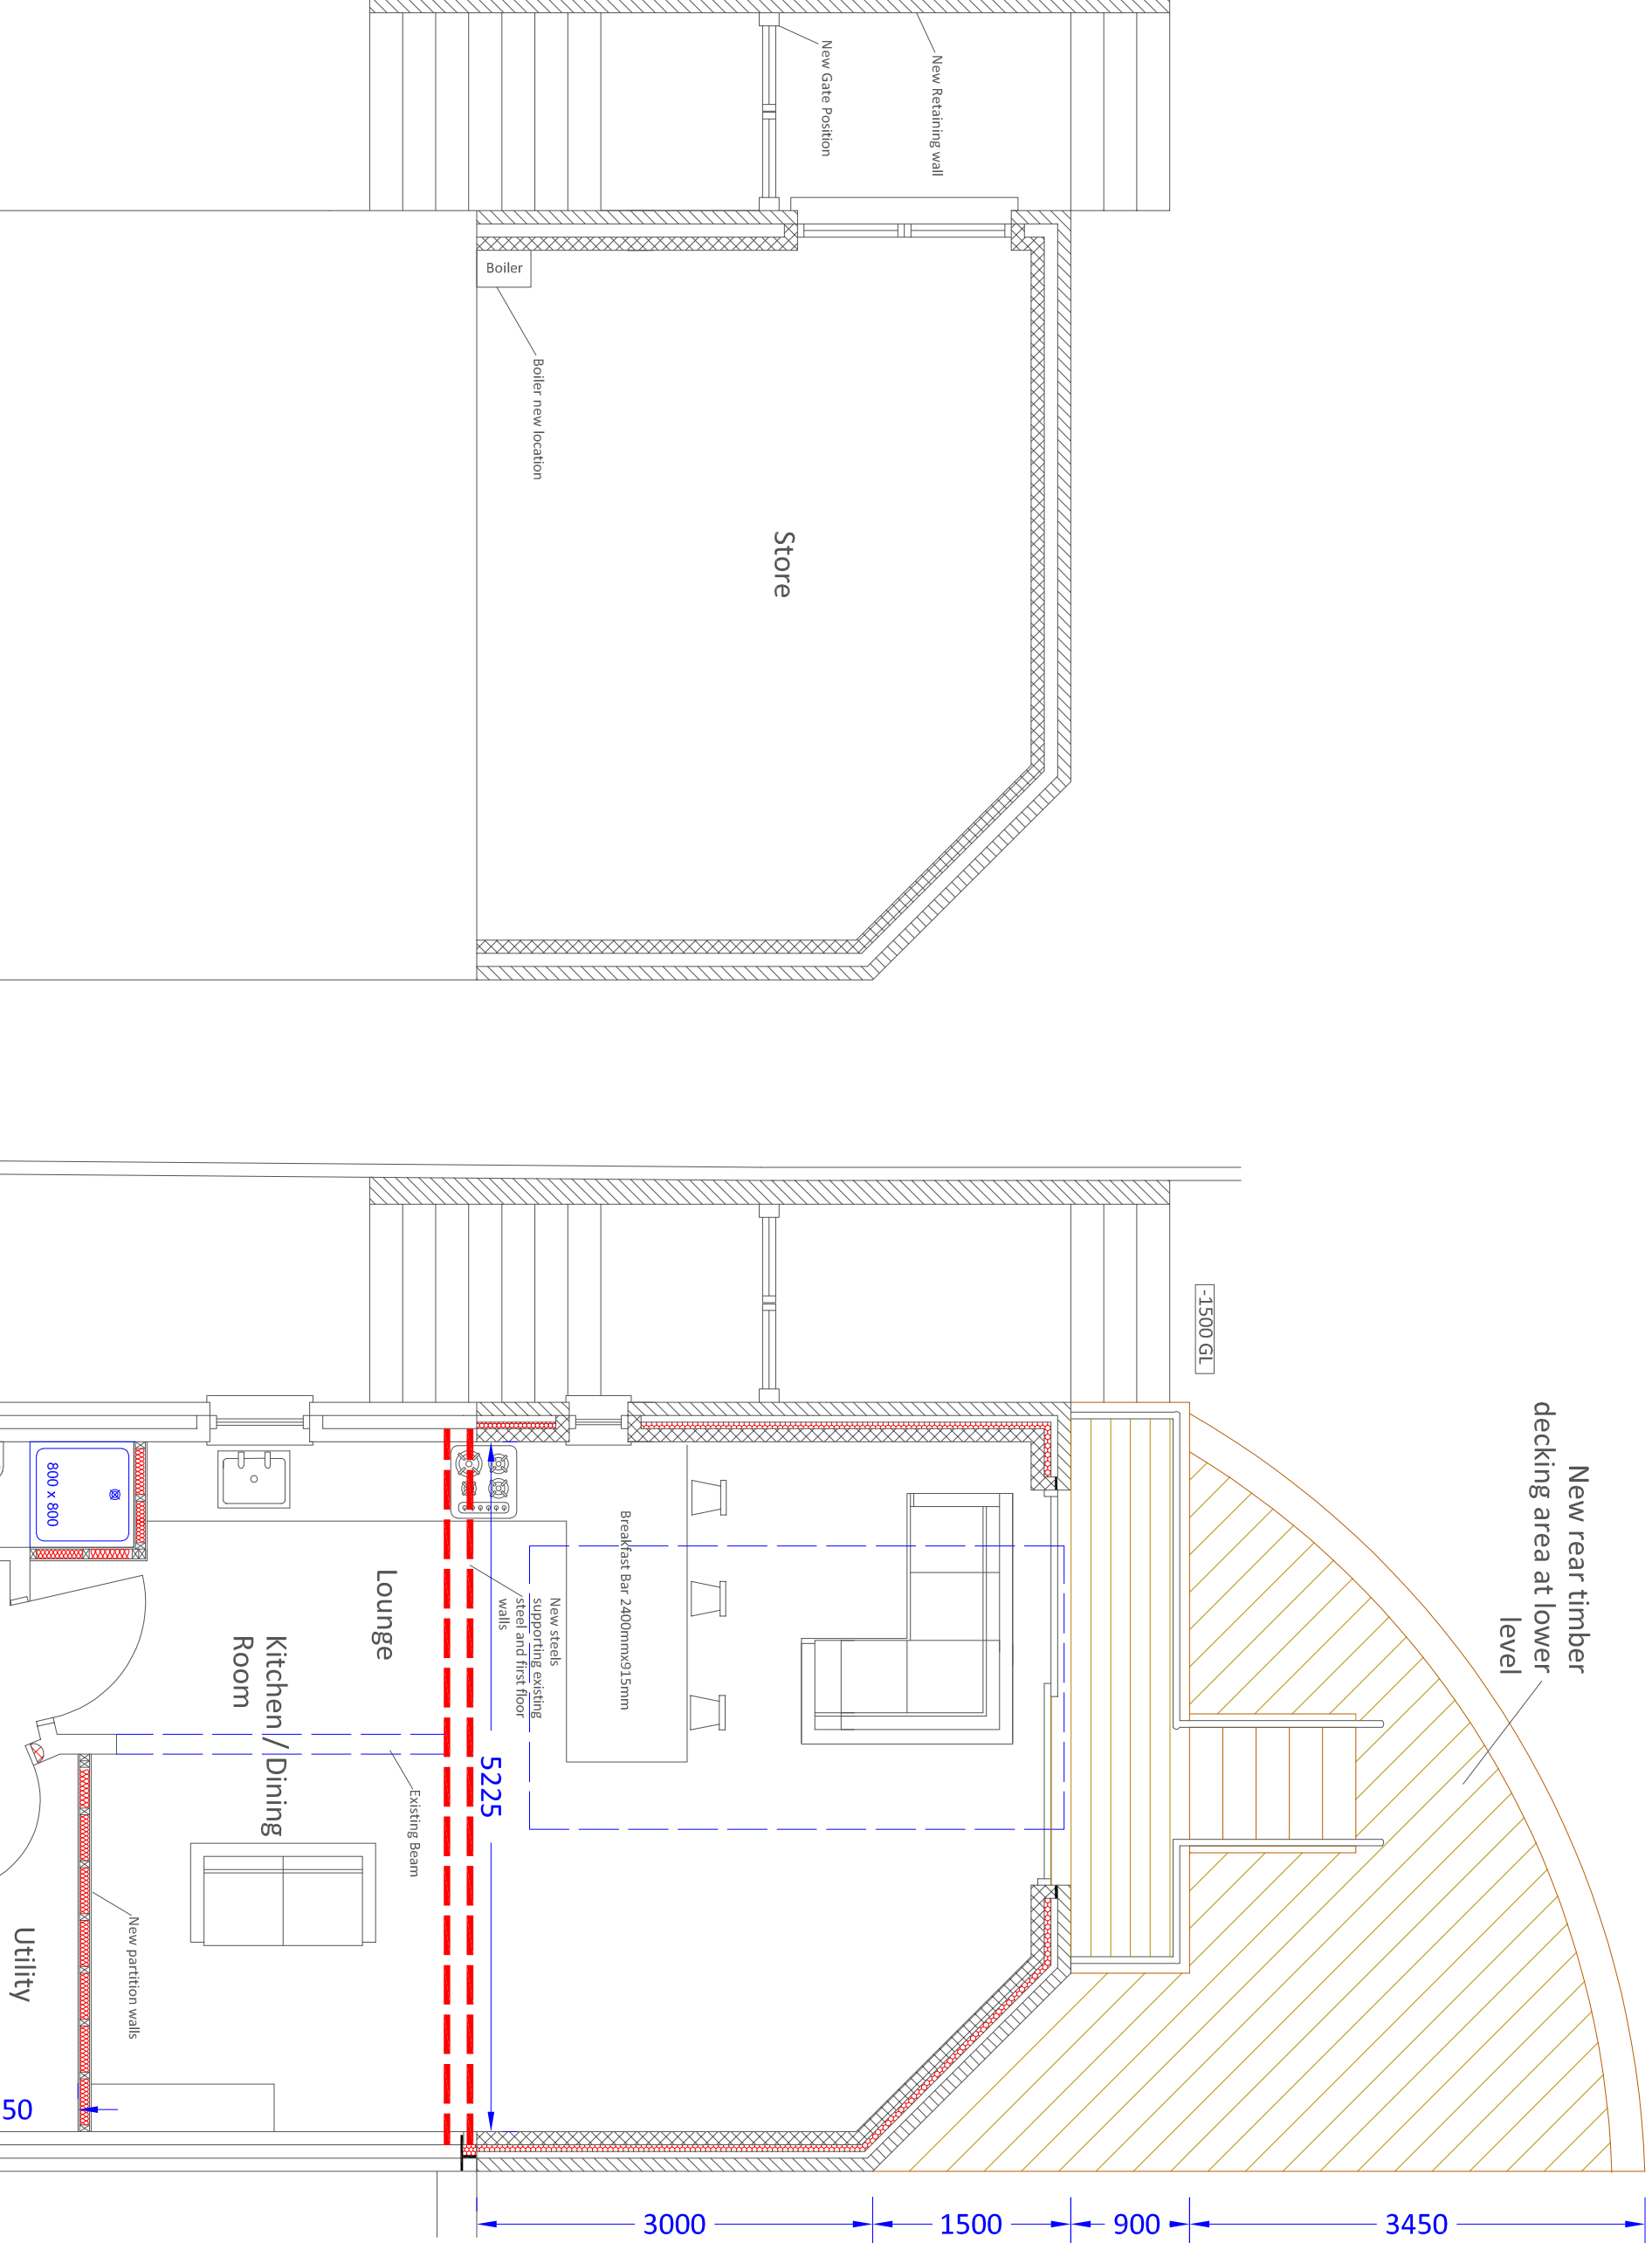

Ground Floor Plan 1:50

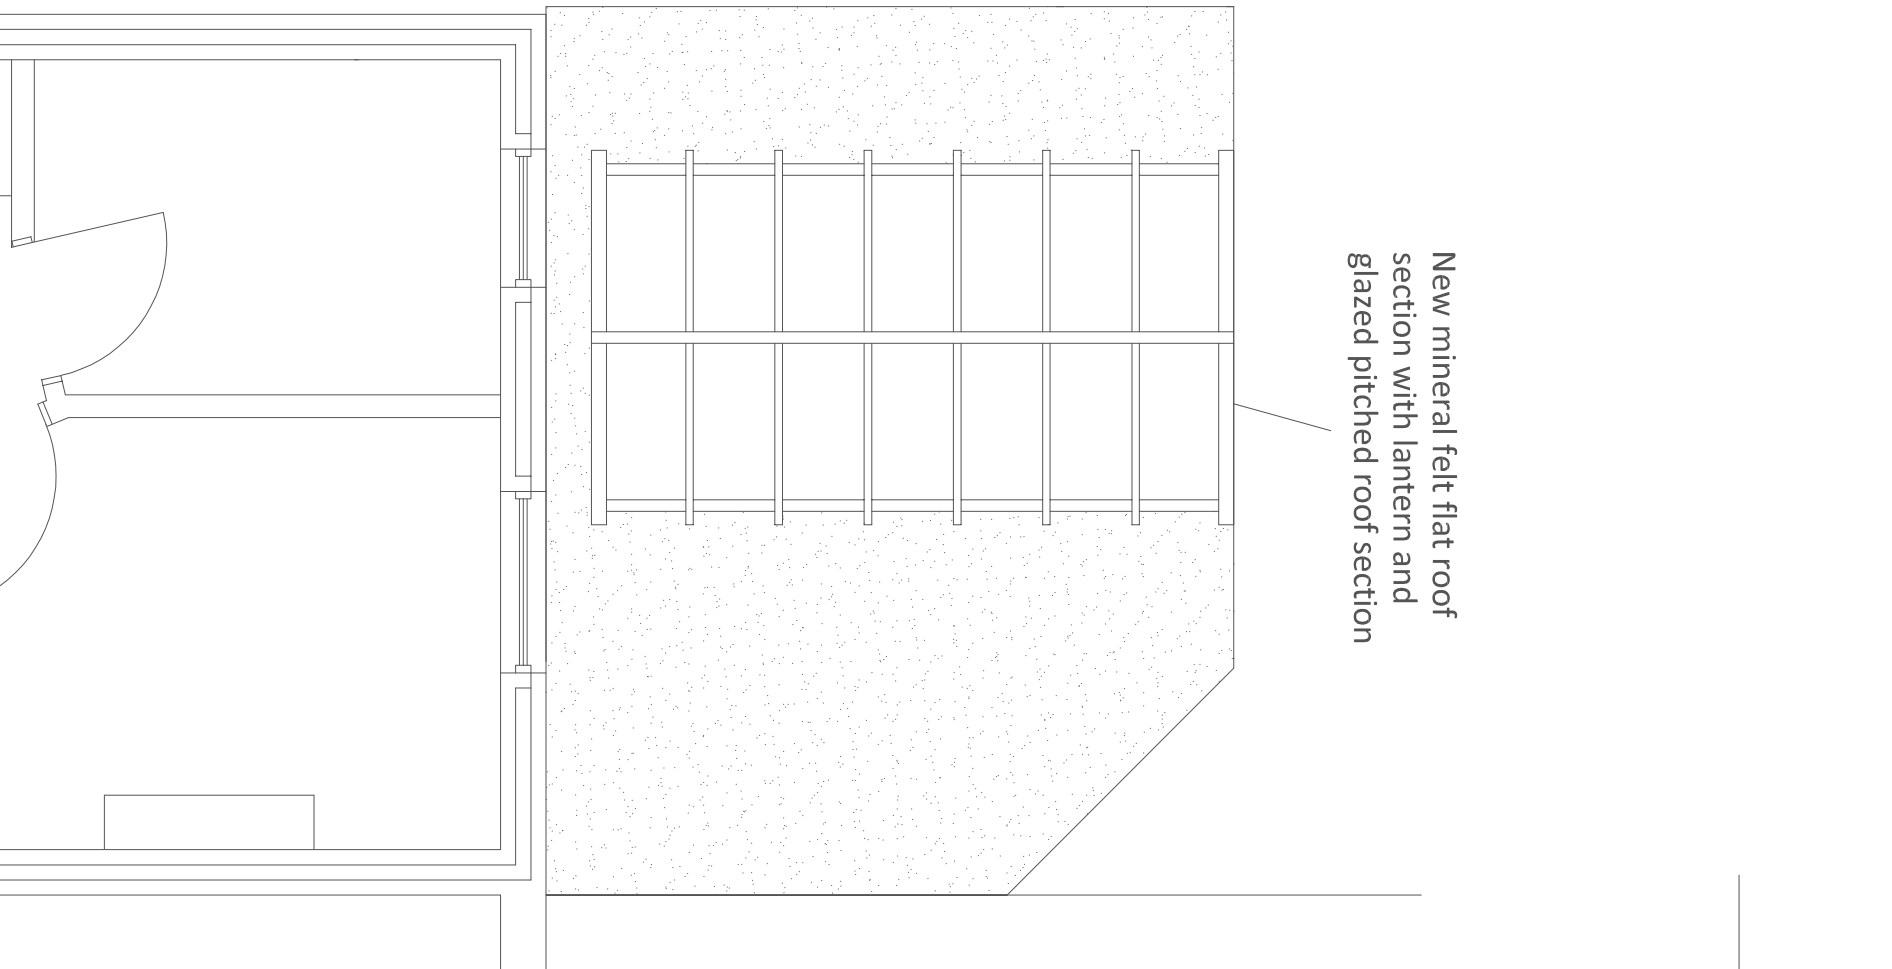

First Floor Plan 1:50

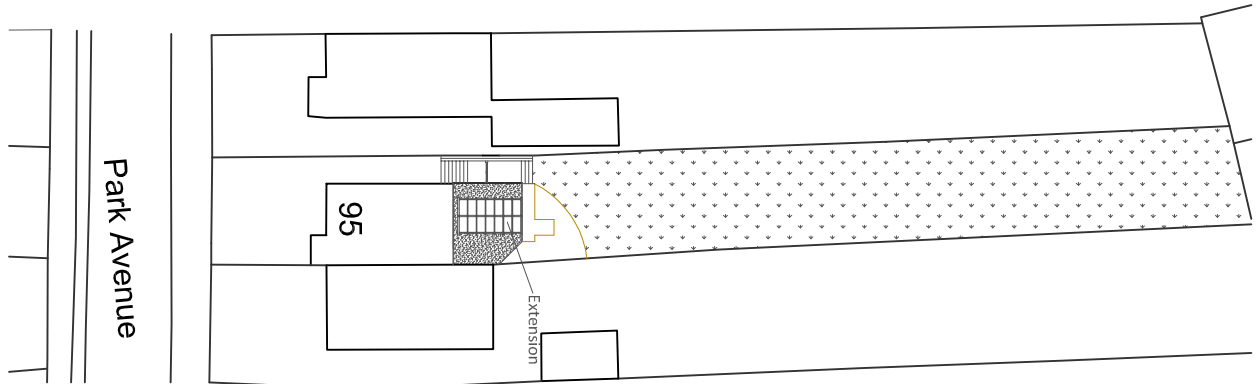

Site Plan 1:500

