
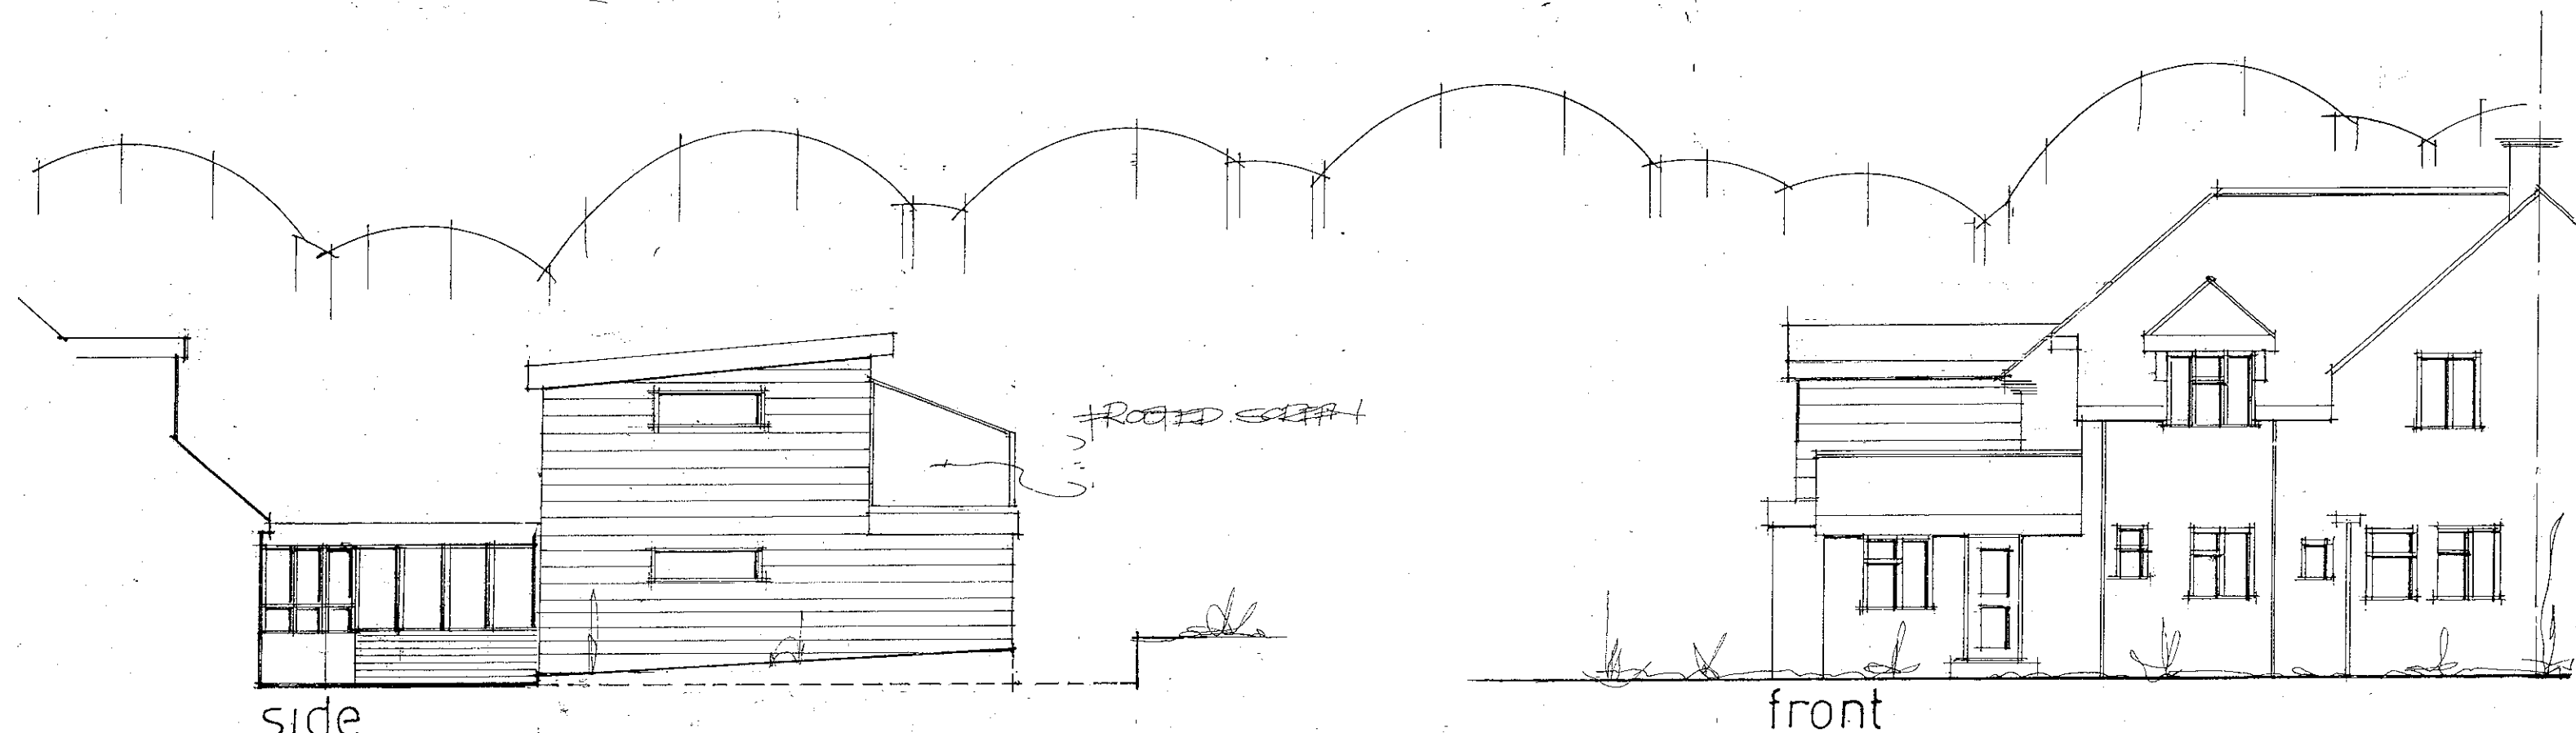


PLANNING ONLY DRAWING

**PROPOSED TWO STOREY REAR ADDITION/LINK**  
**66, SOUTHWOOD ROAD, HAYLING IS, HANTS**  
**FOR MR R. MASTERS**

PLAN AMENDED SEPT 18

PETER J. WALKER  
ISLAND DESIGN  
182 SEAFRONT, HAYLING ISLAND, HANTS  
PO11 9AN  
TEL : 02392467571

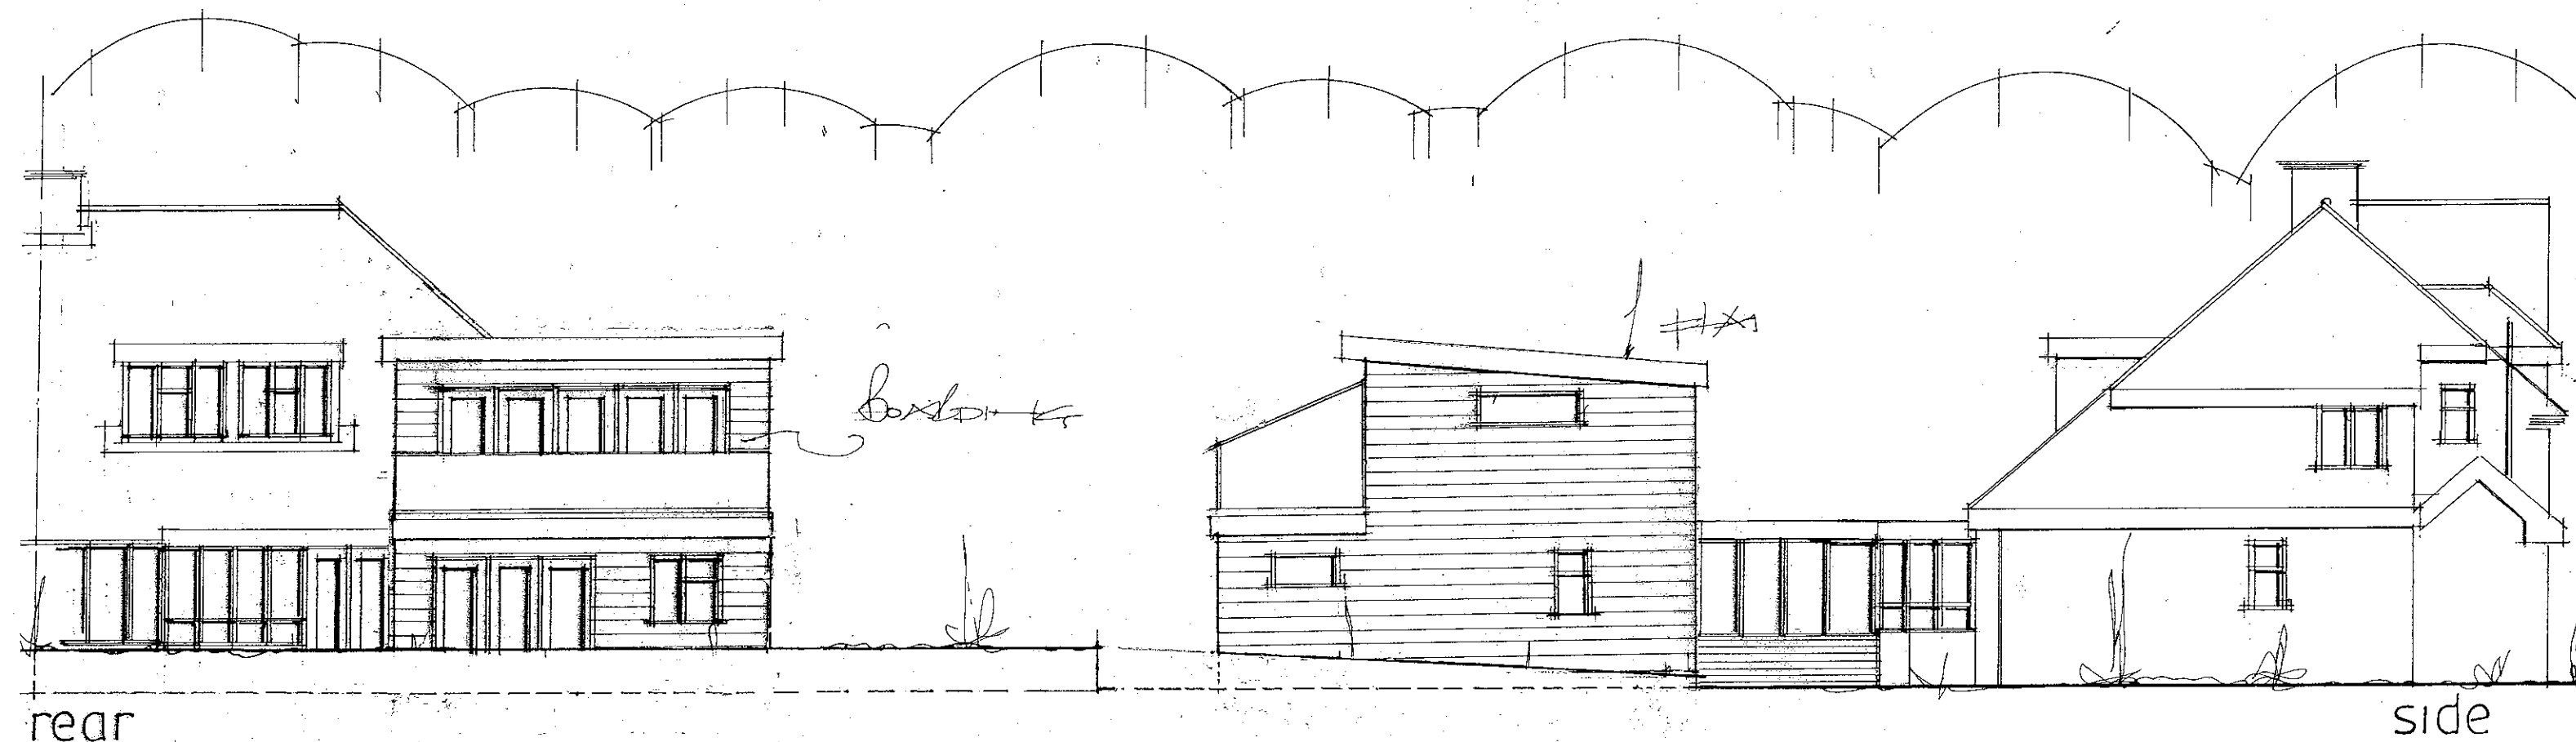

date July 18

**PROPOSED ELEVATIONS**

scale 1:100