



PROJECT - HOUSE REFURBISHMENT + LOFT CONVERSION.
 CLIENT - Mr + Mrs Sammut.
 ADDRESS - 60 Bedhampton Hill, Havant, Hants, PO9 3JP.
 DRAWING - Section - AA, Section-BB + Section Plan.
 SCALE - Sections 1:50 + Section Plan 1:100 @ A2.
 DRAWN BY - Tristan Donaldson Carpentry + Construction.
 DRAWING N° - Drawing Number 3JP 006. Date - June 2018.

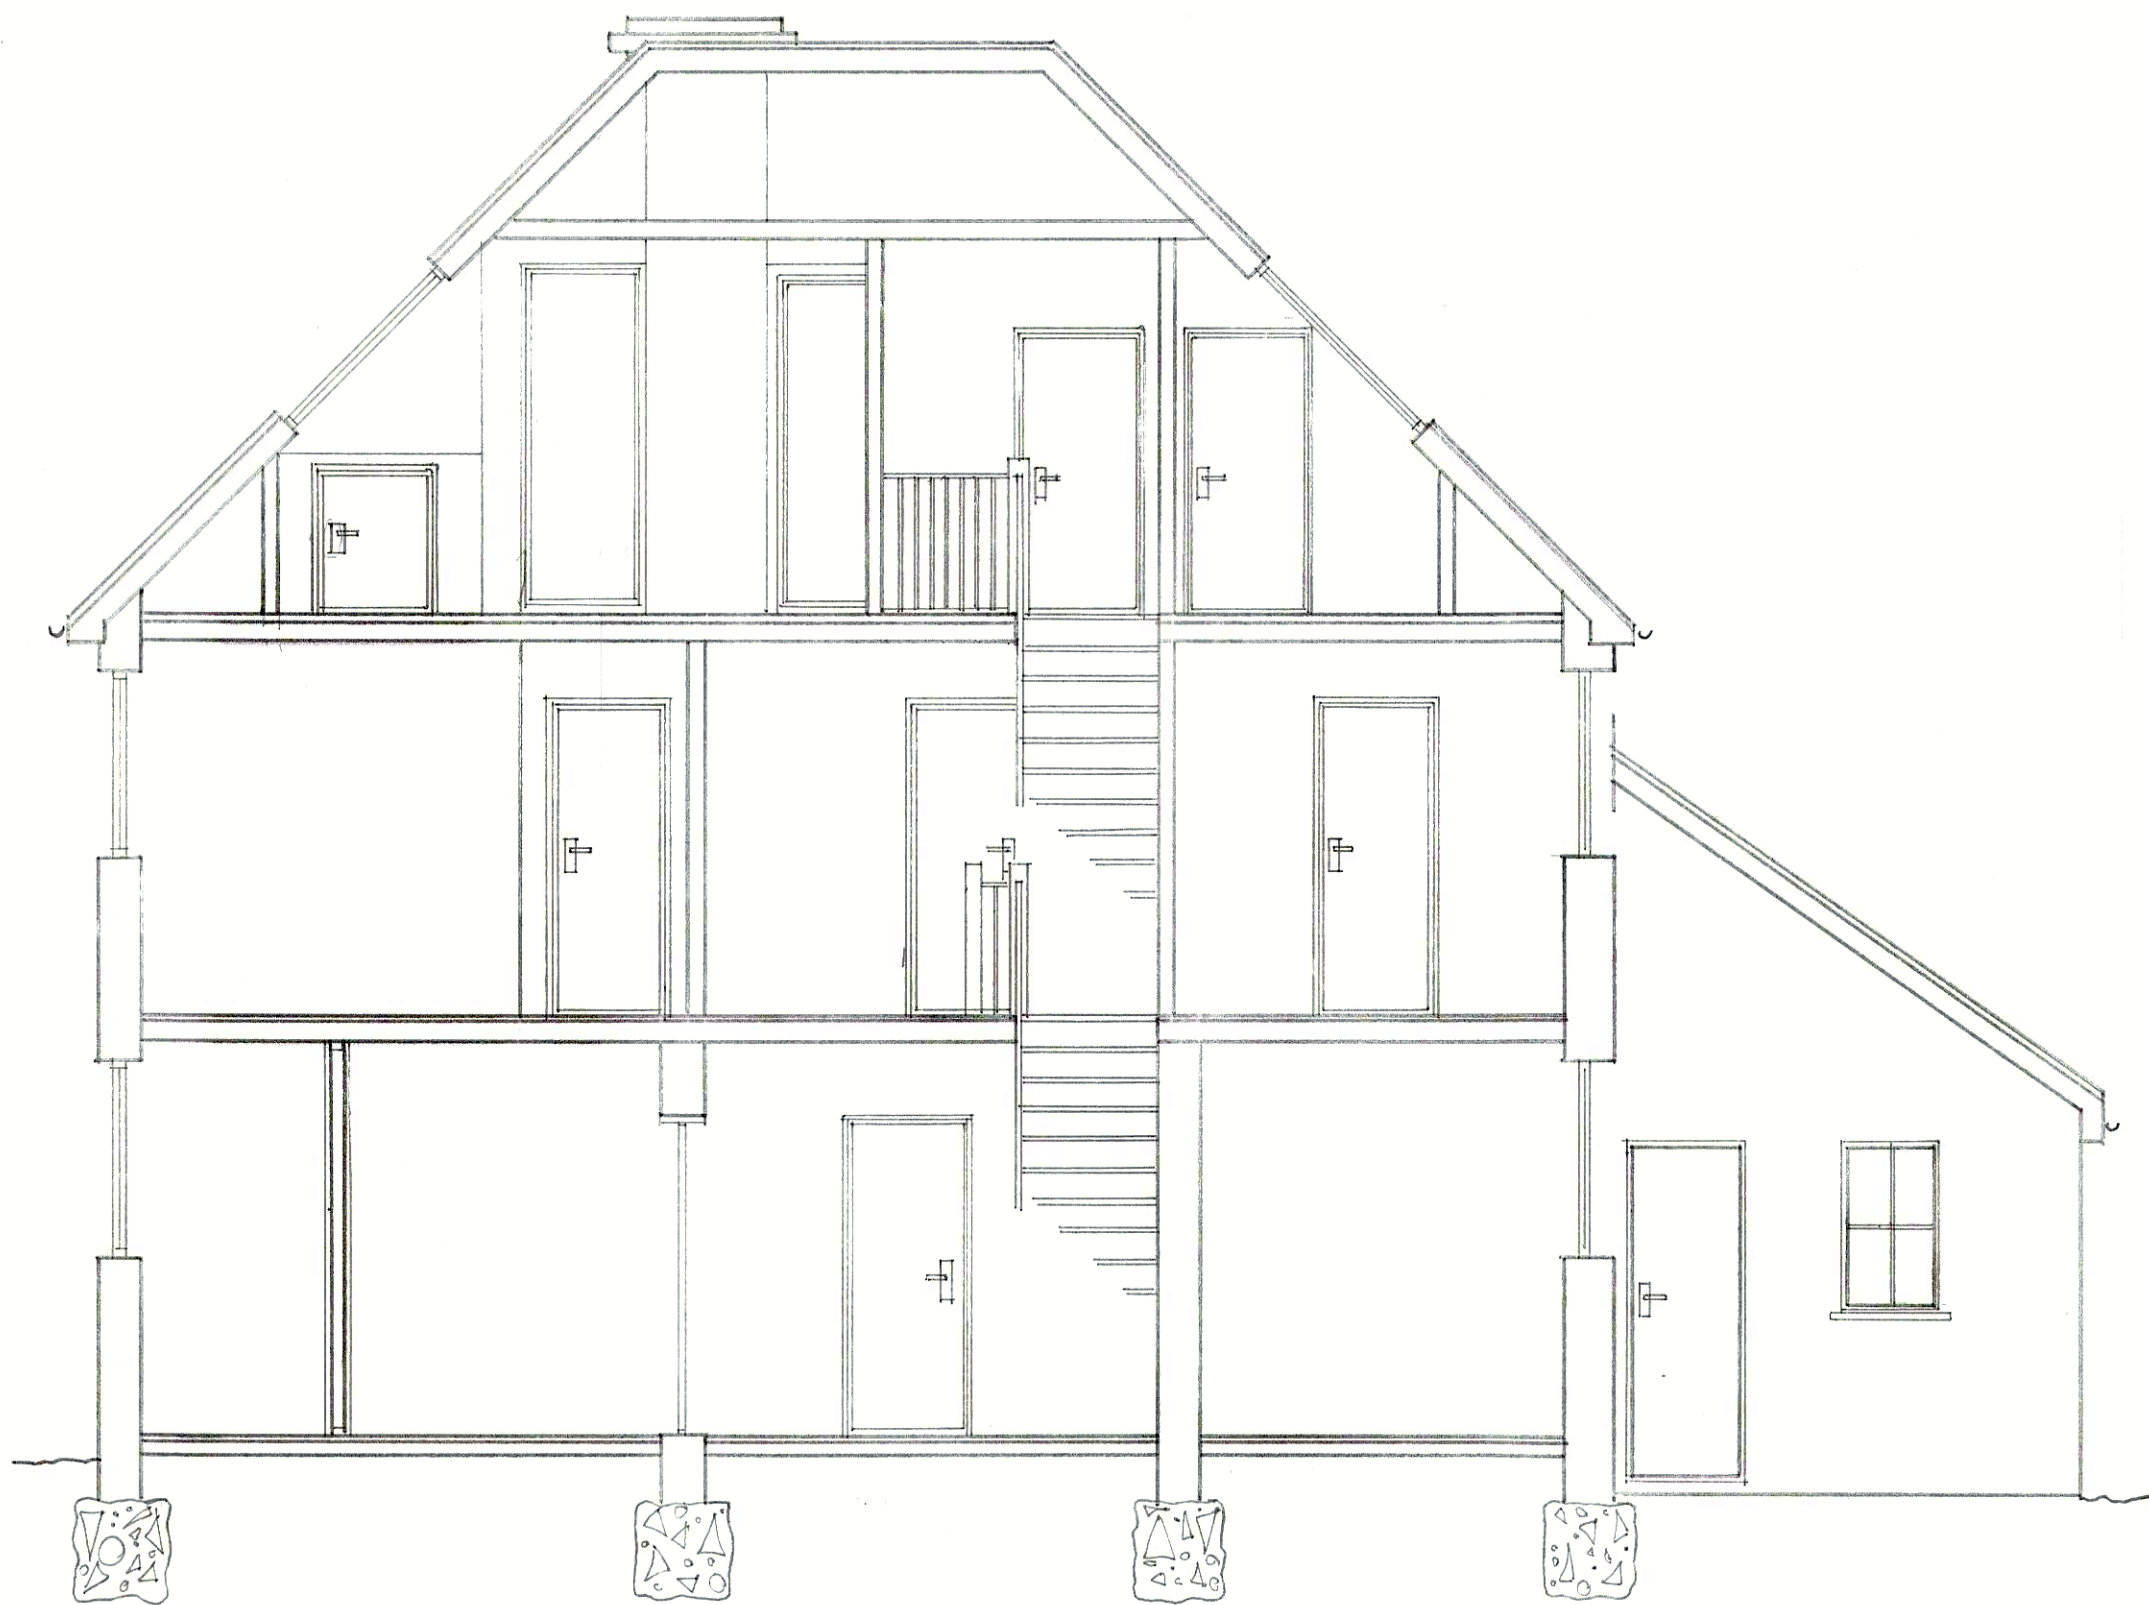

SECTION - AA

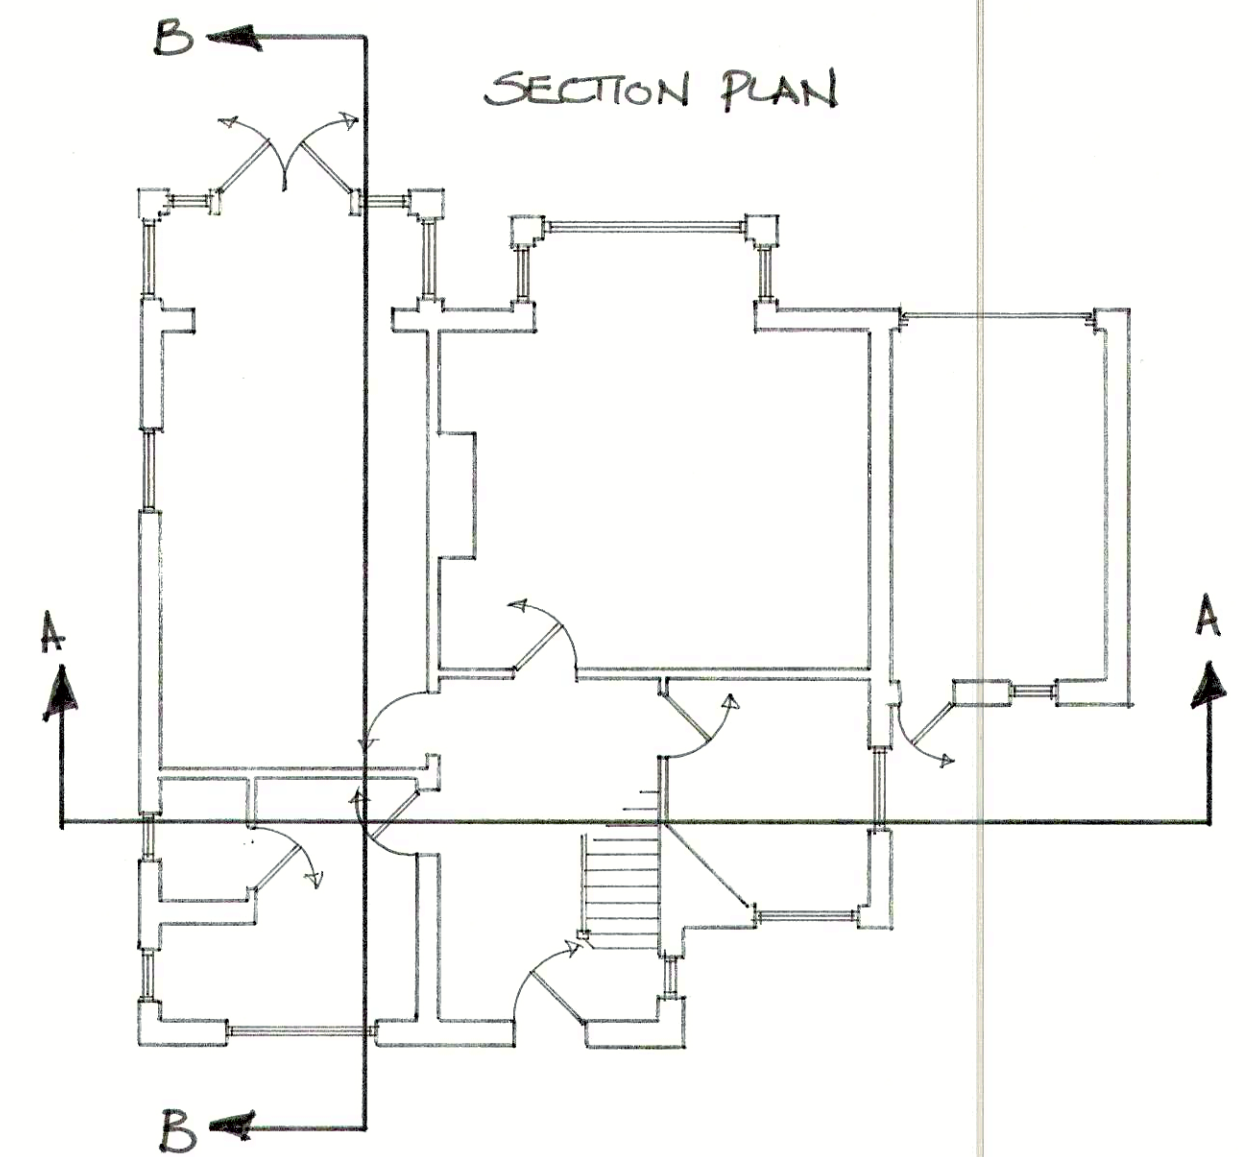

SECTION - BB