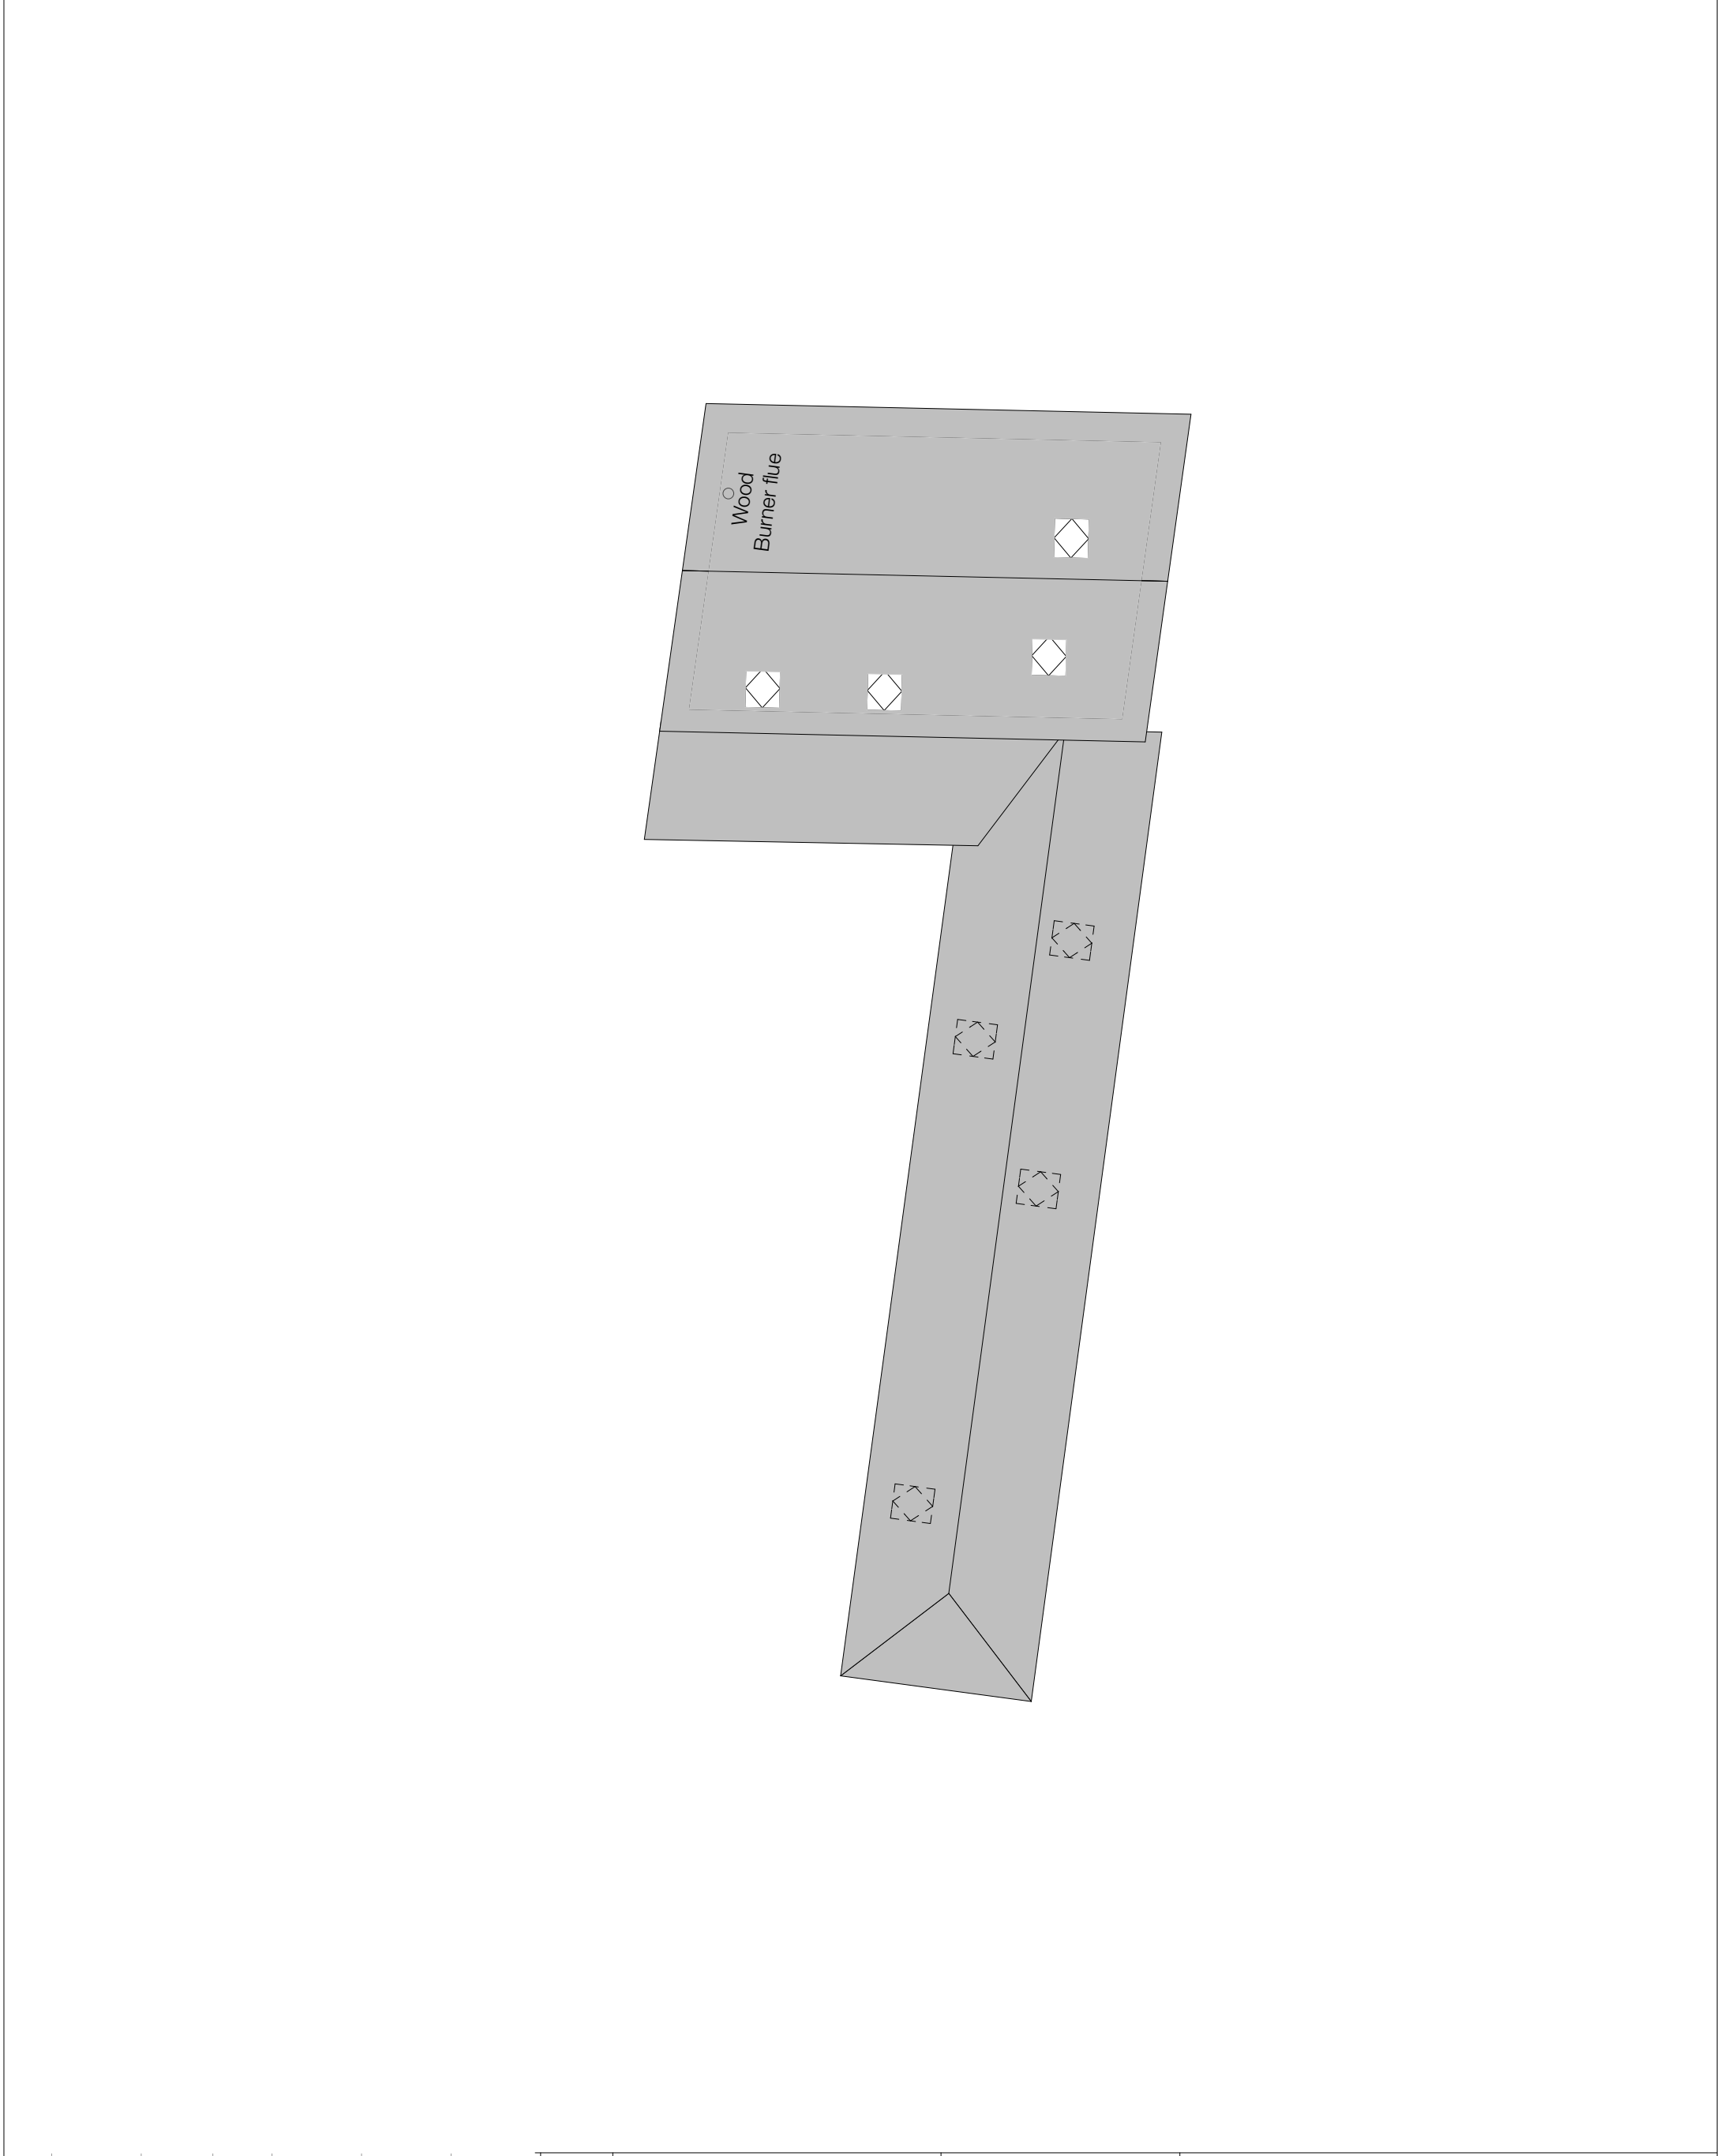


[illegible]

Status	Purpose of Issue Proposed Plans	Issue Date Date printed 05/01/2018	Layout Title Proposed Roof A3							
Project	Proposed Garage Conversion 39 Havant Road Emsworth	Scales @ A3 1:100	Client Mr & Mrs S O'Hea							
Originator	Downland Design Ltd -	Project No. 1721	Drawing Number							
			project	originator	zone	level	type	role	number	rev
			A.02.4							