



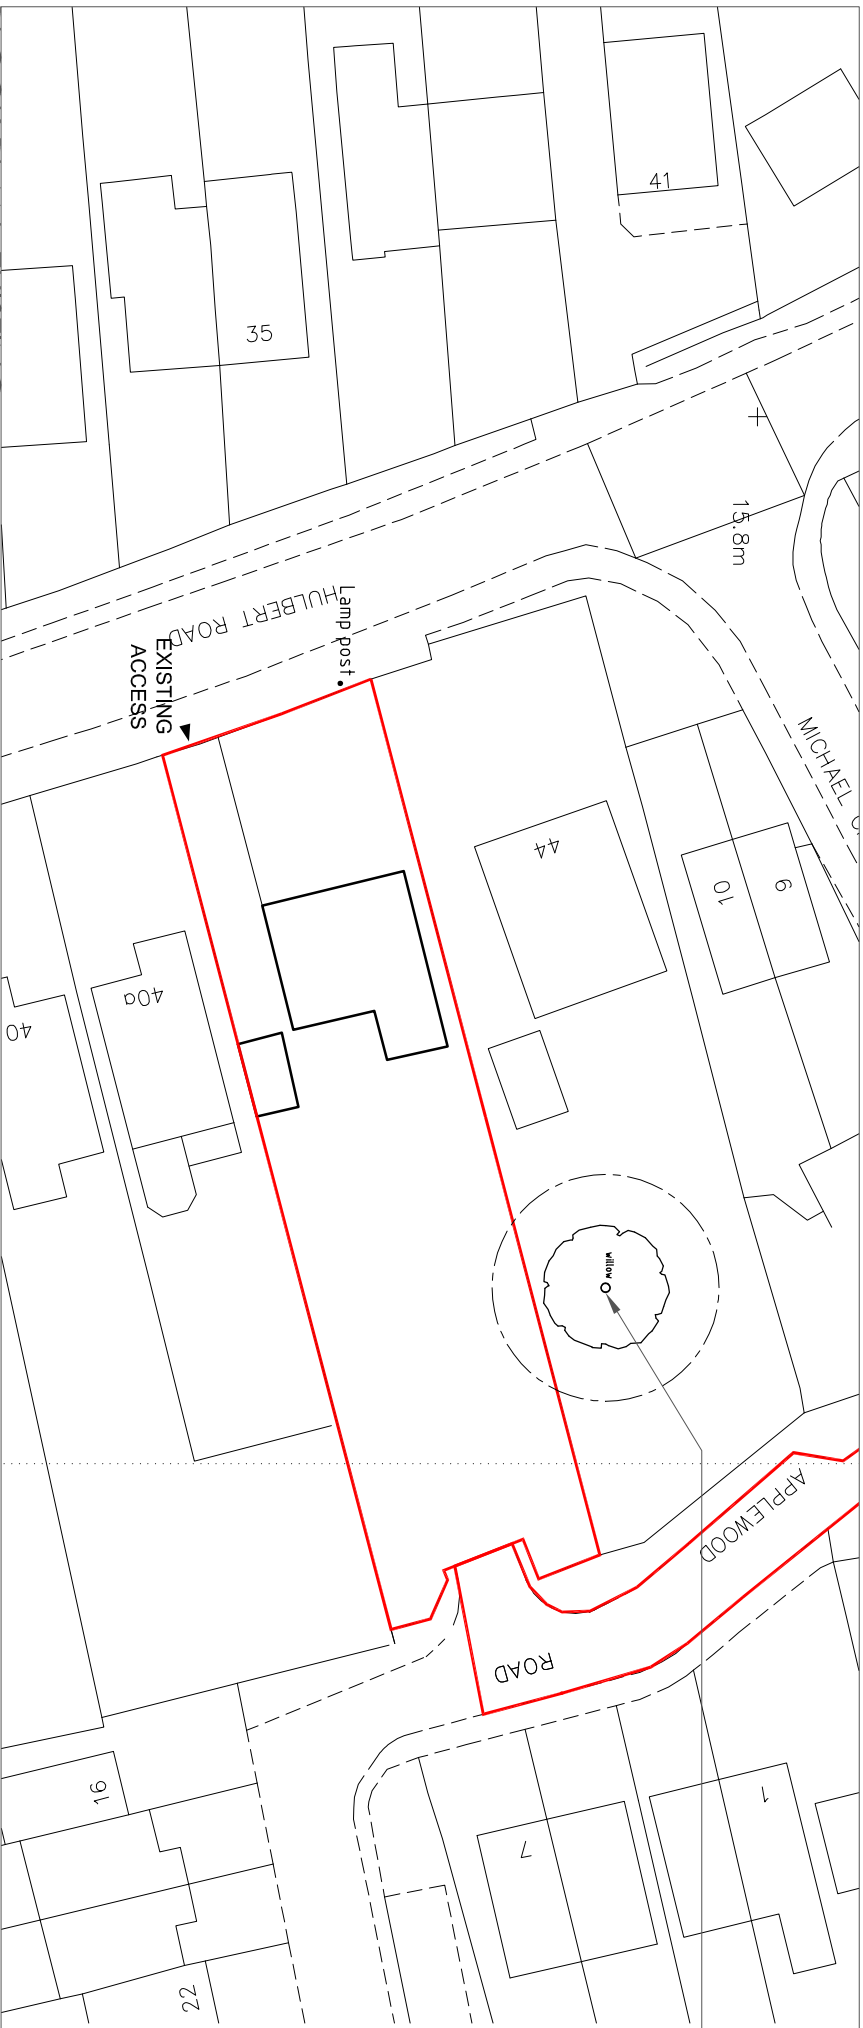

NEIGHBOURING TREE AND APPROXIMATE RPA: REFER TO TREE REPORT FOR DETAILS

BLOCK PLAN: EXISTING

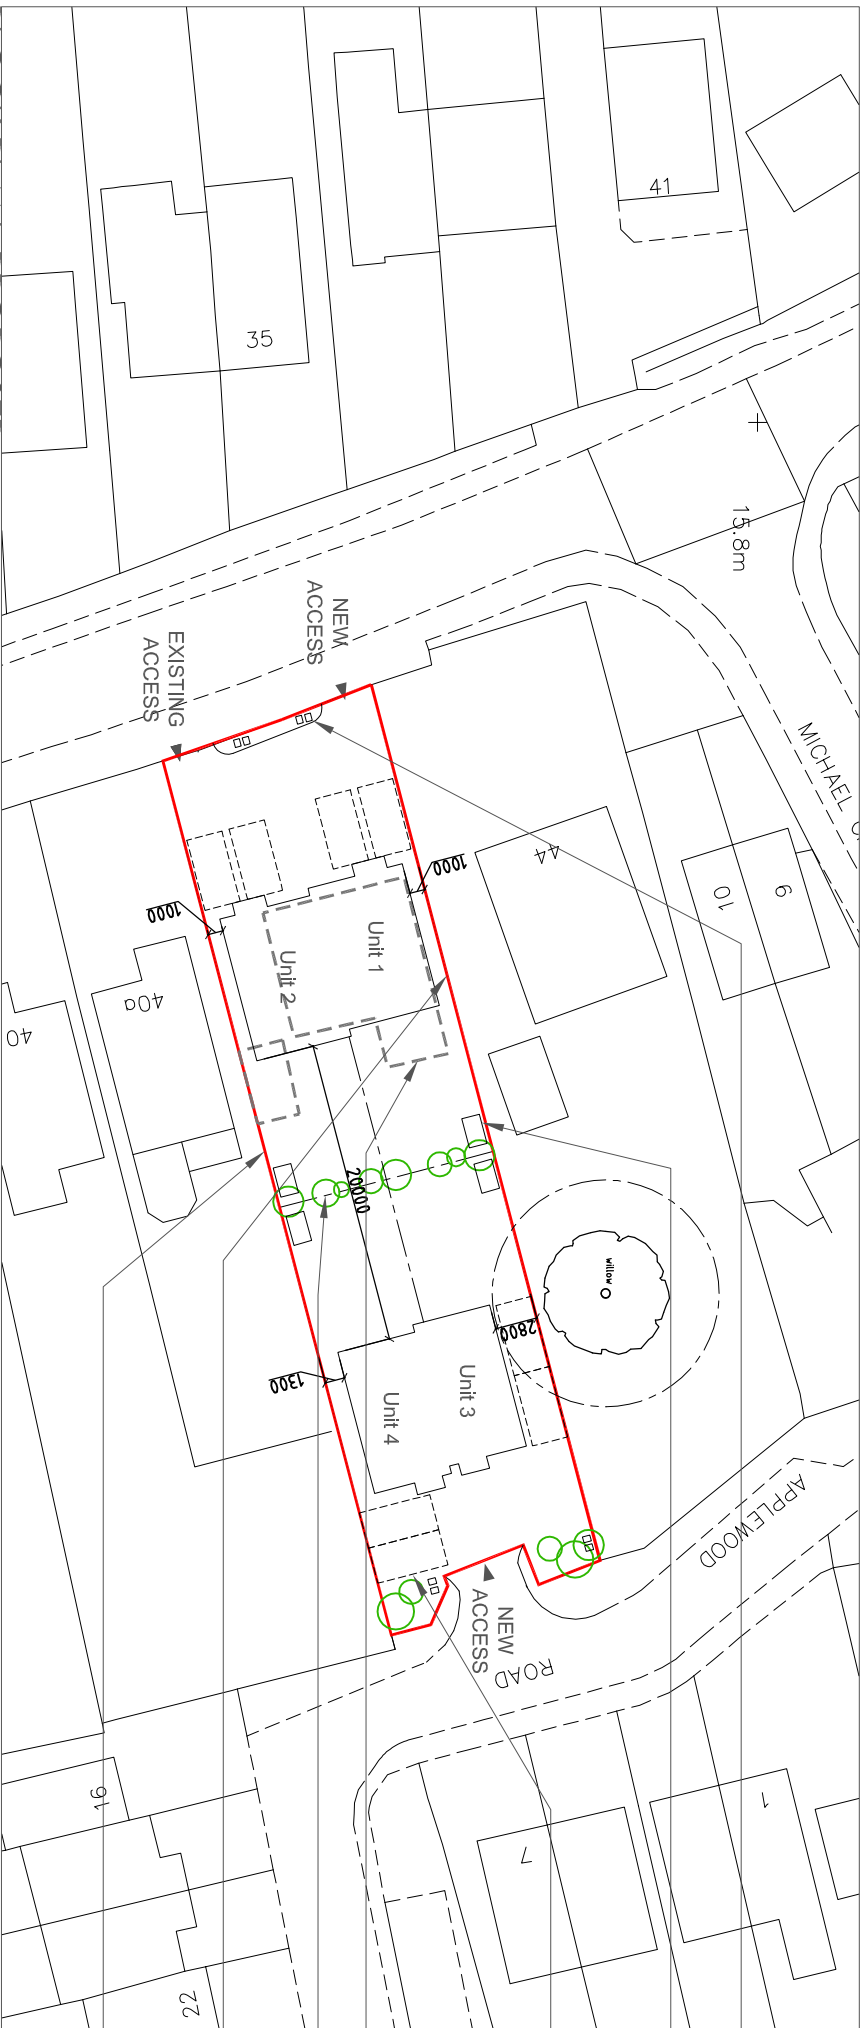

INDICATES POSITIONS OF RECYCLING AND REFUSE PROVISION

PROVISION OF SECURE GARDEN SHED FOR EACH PROPERTY (CYCLE & GARDEN EQUIPMENT STORAGE)

INDICATES CAR PARKING PROVISION (2.4mx4.8m PER SPACE)

BUILDINGS TO BE REMOVED

NEW 6' TIMBER GARDEN BOUNDARY FENCING

GENERALLY BOUNDARY FENCING/HEDGING ALL ROUND TO BE RETAINED. WHERE APPLICABLE PRUNING TO A MAXIMUM HEDGE SIZE OF 8' HIGH x 3' WIDE.

EXISTING SOUTHERN BOUNDARY FENCE TO BE REPLACED WITH NEW 6' FENCE IN AGREEMENT WITH NEIGHBOUR

BLOCK PLAN: PROPOSED