




NOTE: UNIT FITOUT BY OTHERS

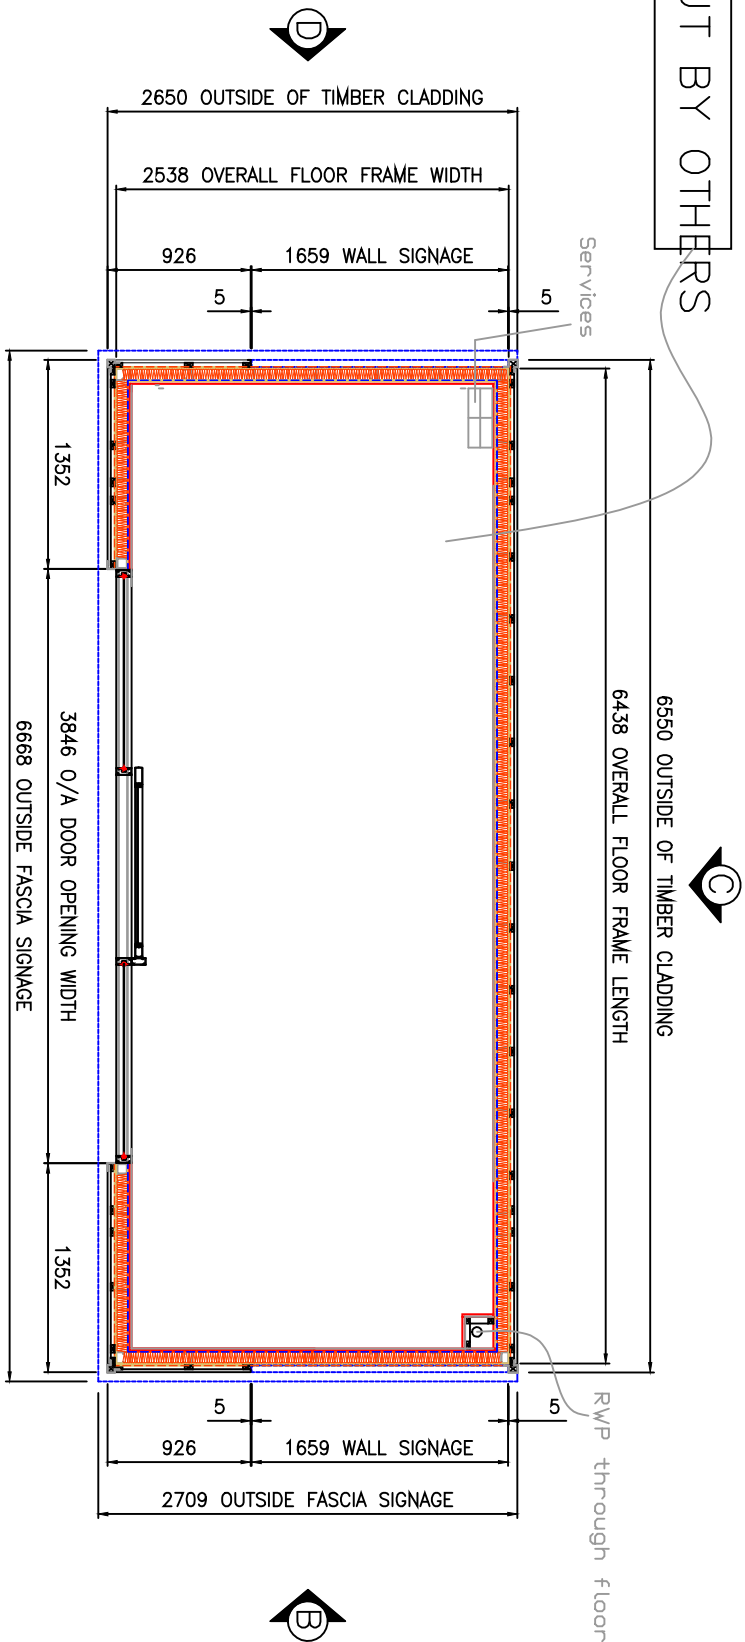


GENERAL LAYOUT PLAN

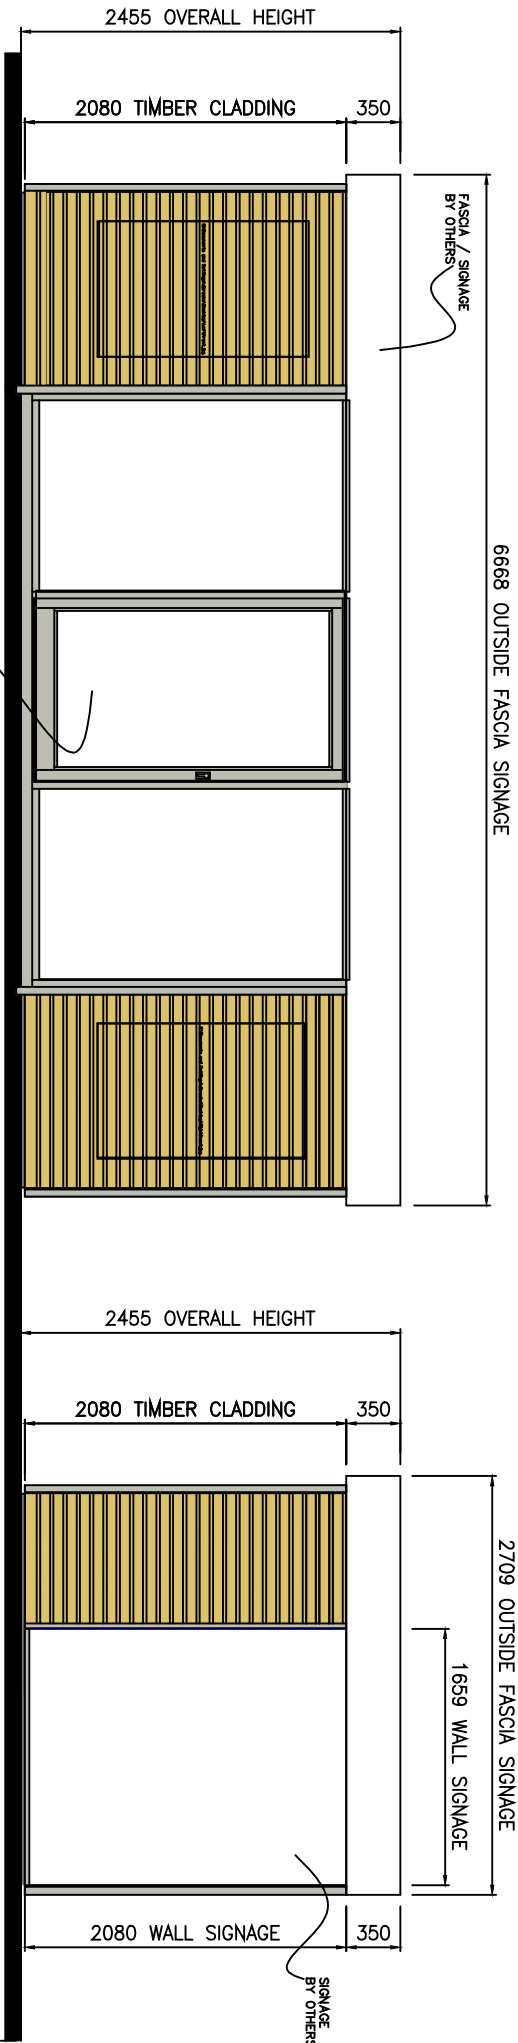


ELEVATION A-A

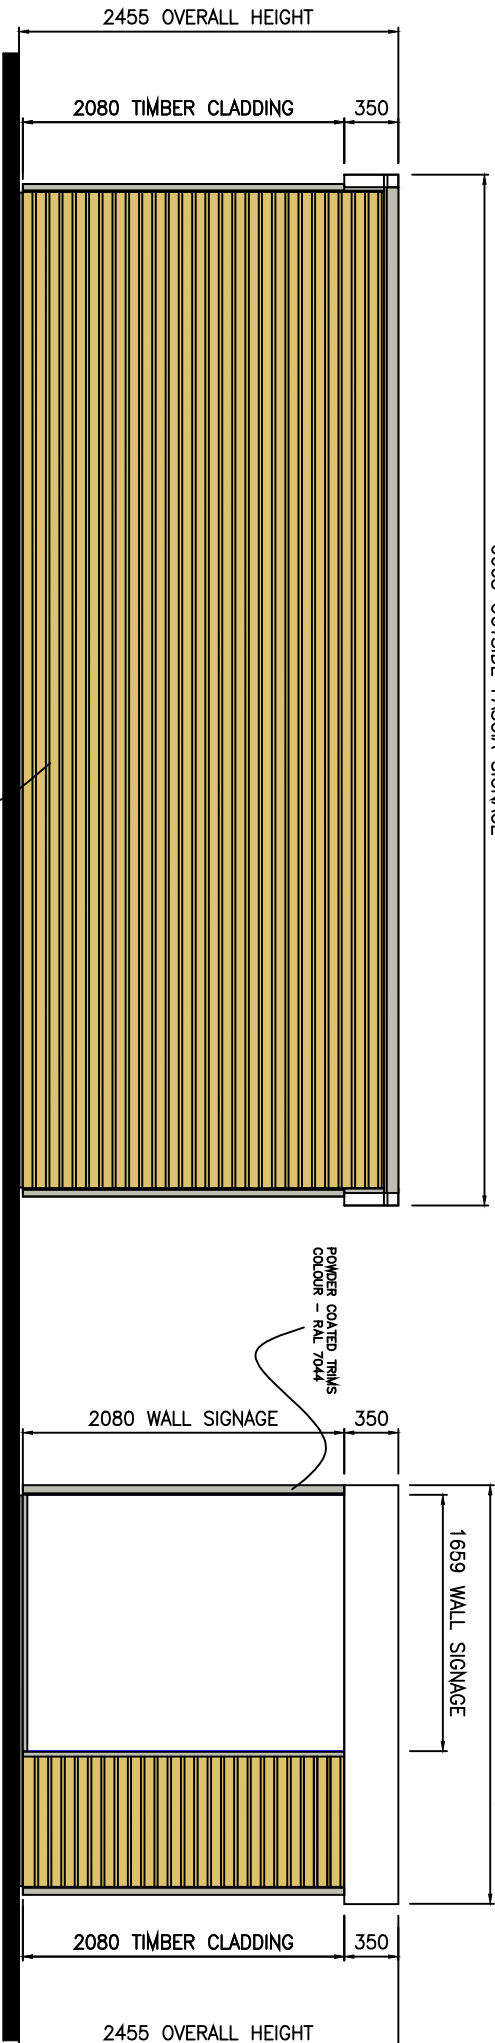

ELEVATION B-B

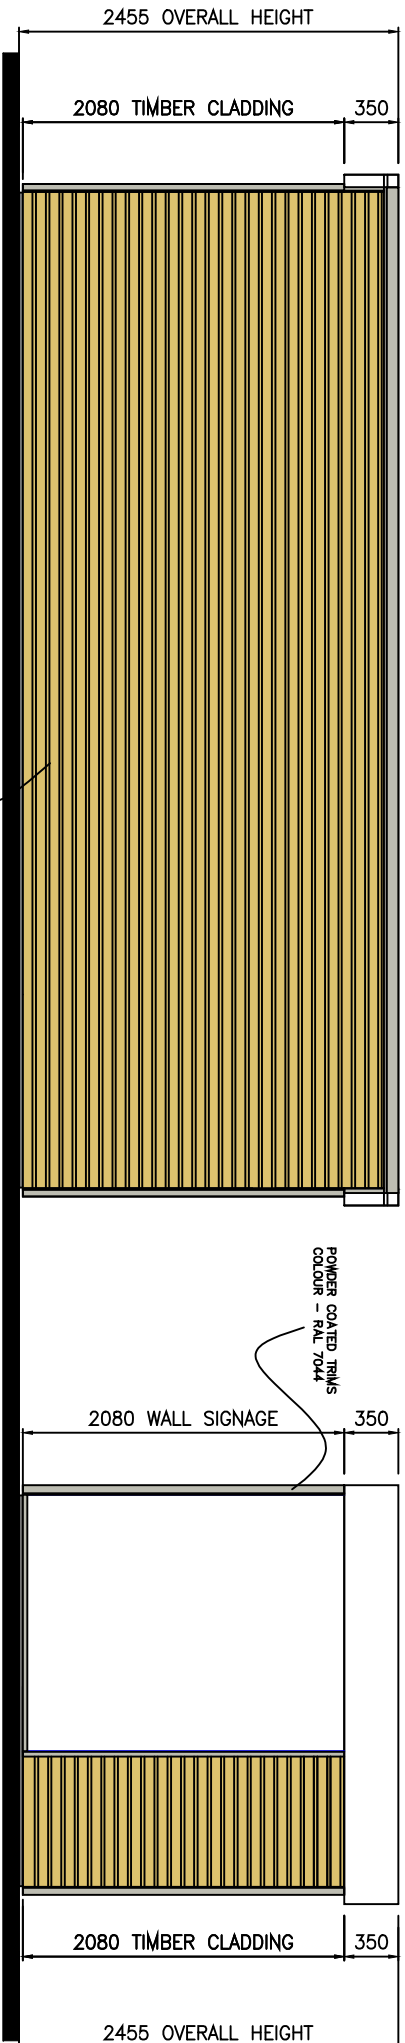

ELEVATION C-C

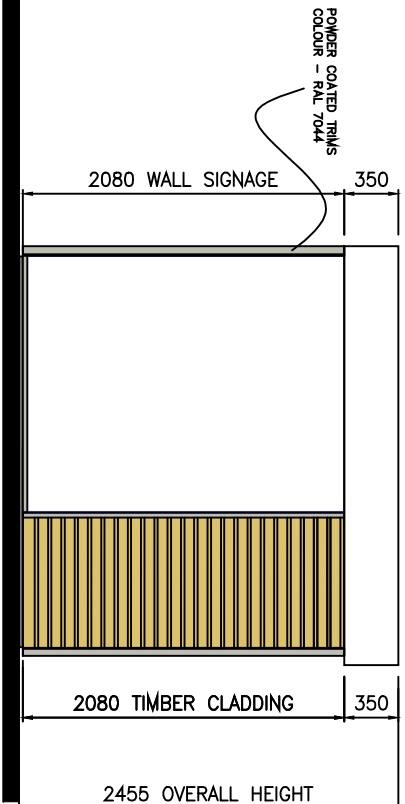

ELEVATION D-D

NOTES:
Building size: 6.6m x 2.6m
Structural Ceiling Height: 2.177m
Roof Pitch: MONO PITCH

Roof Construction:
PROTAN PERMANENT ROOFING MEMBRANE – RAL 7040
ON 15mm T&G OSB OVER TR31 50mm RIGID
INSULATION FIXED TO STEEL C SECTION ROOF
PANEL WITH CEILING JOISTS AT APPROX 400mm
CENTERS WITH 50mm ROCKWOOL INSULATION Laid
BETWEEN.

Ceiling Finish:
LINED INTERNALLY WITH WHITE 15mm VINYL FACED
MEGADECO C/W STANDARD WHITE TWO PART PLASTIC
KNOCK IN SECTIONS.

Cornice:
WHITE PLASTIC (INTERLINK) TYPE CORNISE

Roofwater Goods:
50mm BLACK PVC-U DOWN PIPE, DRAINAGE SOCK
OUTLET C/W LEAF GUARD TO SUIT. ALL JOINTS AND
CONNECTIONS TO BE SOLEVANT WELDED

Floor Construction:
18mm T&G FLOORING GRADE PLYWOOD OVER STEEL
FABRICATED FLOOR FRAME WITH FLOOR JOISTS AT
APPROX 300mm CENTERS 2 LAYERS OF FOLITHERM
INSULATION LAID BETWEEN JOISTS.

External Walls:
150mm THICK TIMBER CLADDING FIXED TO
TANALISED 25x50mm TIMBER BATTENS ON 1 LAYER OF
BREATHER MEMBRANE (B55250) OVER 11mm OSB
BOARD
FIXED TO STEEL C SECTION WALL PANELS WITH STUD
UPRIGHTS AT APPROX 400mm CENTERS WITH 70mm
ROCKWOOL INSULATION PACKED BETWEEN.

Wall Internal Finish:
LINED INTERNALLY WITH CREAM 15mm VINYL FACED
PLASTERBOARD C/W CREAM STANDARD KNOCK IN
SECTIONS AND J Moulds OVER 11mm OSB BOARDS ON
THERMASHEET FIXED TO STEEL C SECTION WALL FRAME
UPRIGHTS.

Sliding:
FITTED BY OTHERS

External Entrance Doors:
ALUMINIUM DOORSET WITH FIXED SIDE SCREENS AND
AUTOMATIC SLIDING DOOR – RAL 7044

Floor Covering:
Torckett Vylon Plus 2.0mm sheet vinyl – Colour: 534
Charcoal
All joints welded using weldrod – Colour to be suitably
matched.

External Trim Colours:
TYPE A = POWDER COATED – RAL 7040
TYPE B = POWDER COATED – RAL 7040
TYPE C = POWDER COATED – RAL 7044
TYPE D = POWDER COATED – RAL 7044
TYPE E = POWDER COATED – RAL 7044
TYPE F = POWDER COATED – RAL 7044
TYPE G = POWDER COATED – RAL 7044
TYPE H = POWDER COATED – RAL 7044
TYPE L = POWDER COATED – RAL 7044
TYPE M = POWDER COATED – RAL 7044
TYPE N = GALVANISED STEEL
TYPE P = GALVANISED STEEL

Rev	By	Description	Date
-----	----	-------------	------



**PREMIER
INTERLINK**
WACO UK LTD

HEAD OFFICE
CATFOSS LANE, BRANDESBURTON, DRIFFIELD
EAST YORKSHIRE YO25 8EJ
Telephone: (01964) 545000 Fax: (01964) 545001
email: sales@waco.co.uk Internet: www.waco.co.uk

THIS DRAWING AND DESIGN IS THE SOLE PROPERTY OF WACO UK AND MUST
NOT BE COPIED, LOANED OR COMMUNICATED, IN WHOLE OR PART TO ANY
THIRD PARTY WITHOUT CONSENT FROM THE COMPANY.

Client **Asda**

Project **Slimline Kiosk**

Title **General Layout**

Scale (A1)	Drawn	Date	Checked
1:50	JM	19.12.17	CHECKED
Drawing No.	Rev		
Asda_STD_001	00		